


EXISTING RIGHTS

LOCATION	PRIORITY	SOURCE	AREA
SE 1/4 NE 1/4	1884	INDIAN CREEK	1.5 Acres
NE 1/4 NE 1/4	1884	" "	33.0 "
NW 1/4 NW 1/4 Sec. 17	1884	" "	39.5 "
NE 1/4 NW 1/4	1884	" "	17.5 "
SW 1/4 NW 1/4	1884	" "	4.0 "
SW 1/4 SW 1/4 Sec. 8	1884	" "	16.5 "
SE 1/4 SW 1/4	1884	" "	32.5 "
NW 1/4 SE 1/4	1874	" "	12.5 "
NE 1/4 SE 1/4	1874	" "	37.5 "
SW 1/4 SE 1/4	1874	" "	23.0 "
SE 1/4 SE 1/4	1874	" "	20.0 "
NW 1/4 SW 1/4 Sec. 9	1874	" "	*30.0 "


Above Lands all in T.18S, R.40E, W.M.

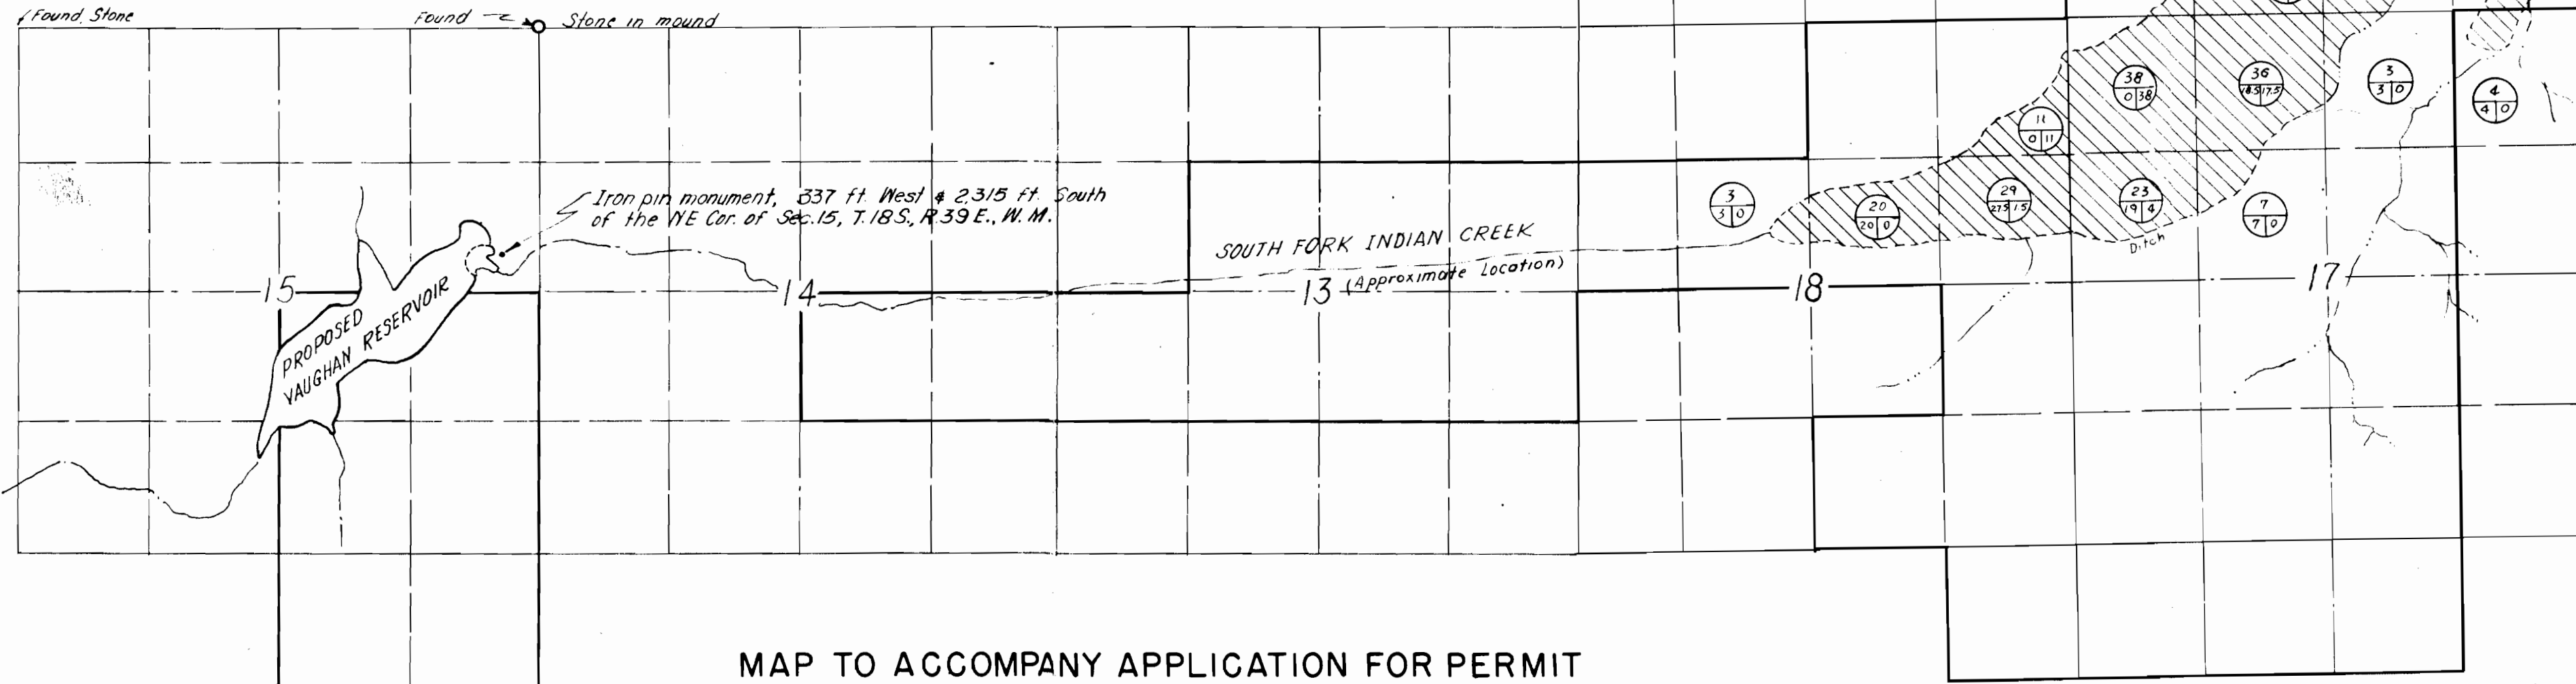

MAP TO ACCOMPANY APPLICATION FOR PERMIT TO APPROPRIATE WATER FOR IRRIGATION

SCALE 1" = 1320'

F. C. VAUGHAN, APPLICANT

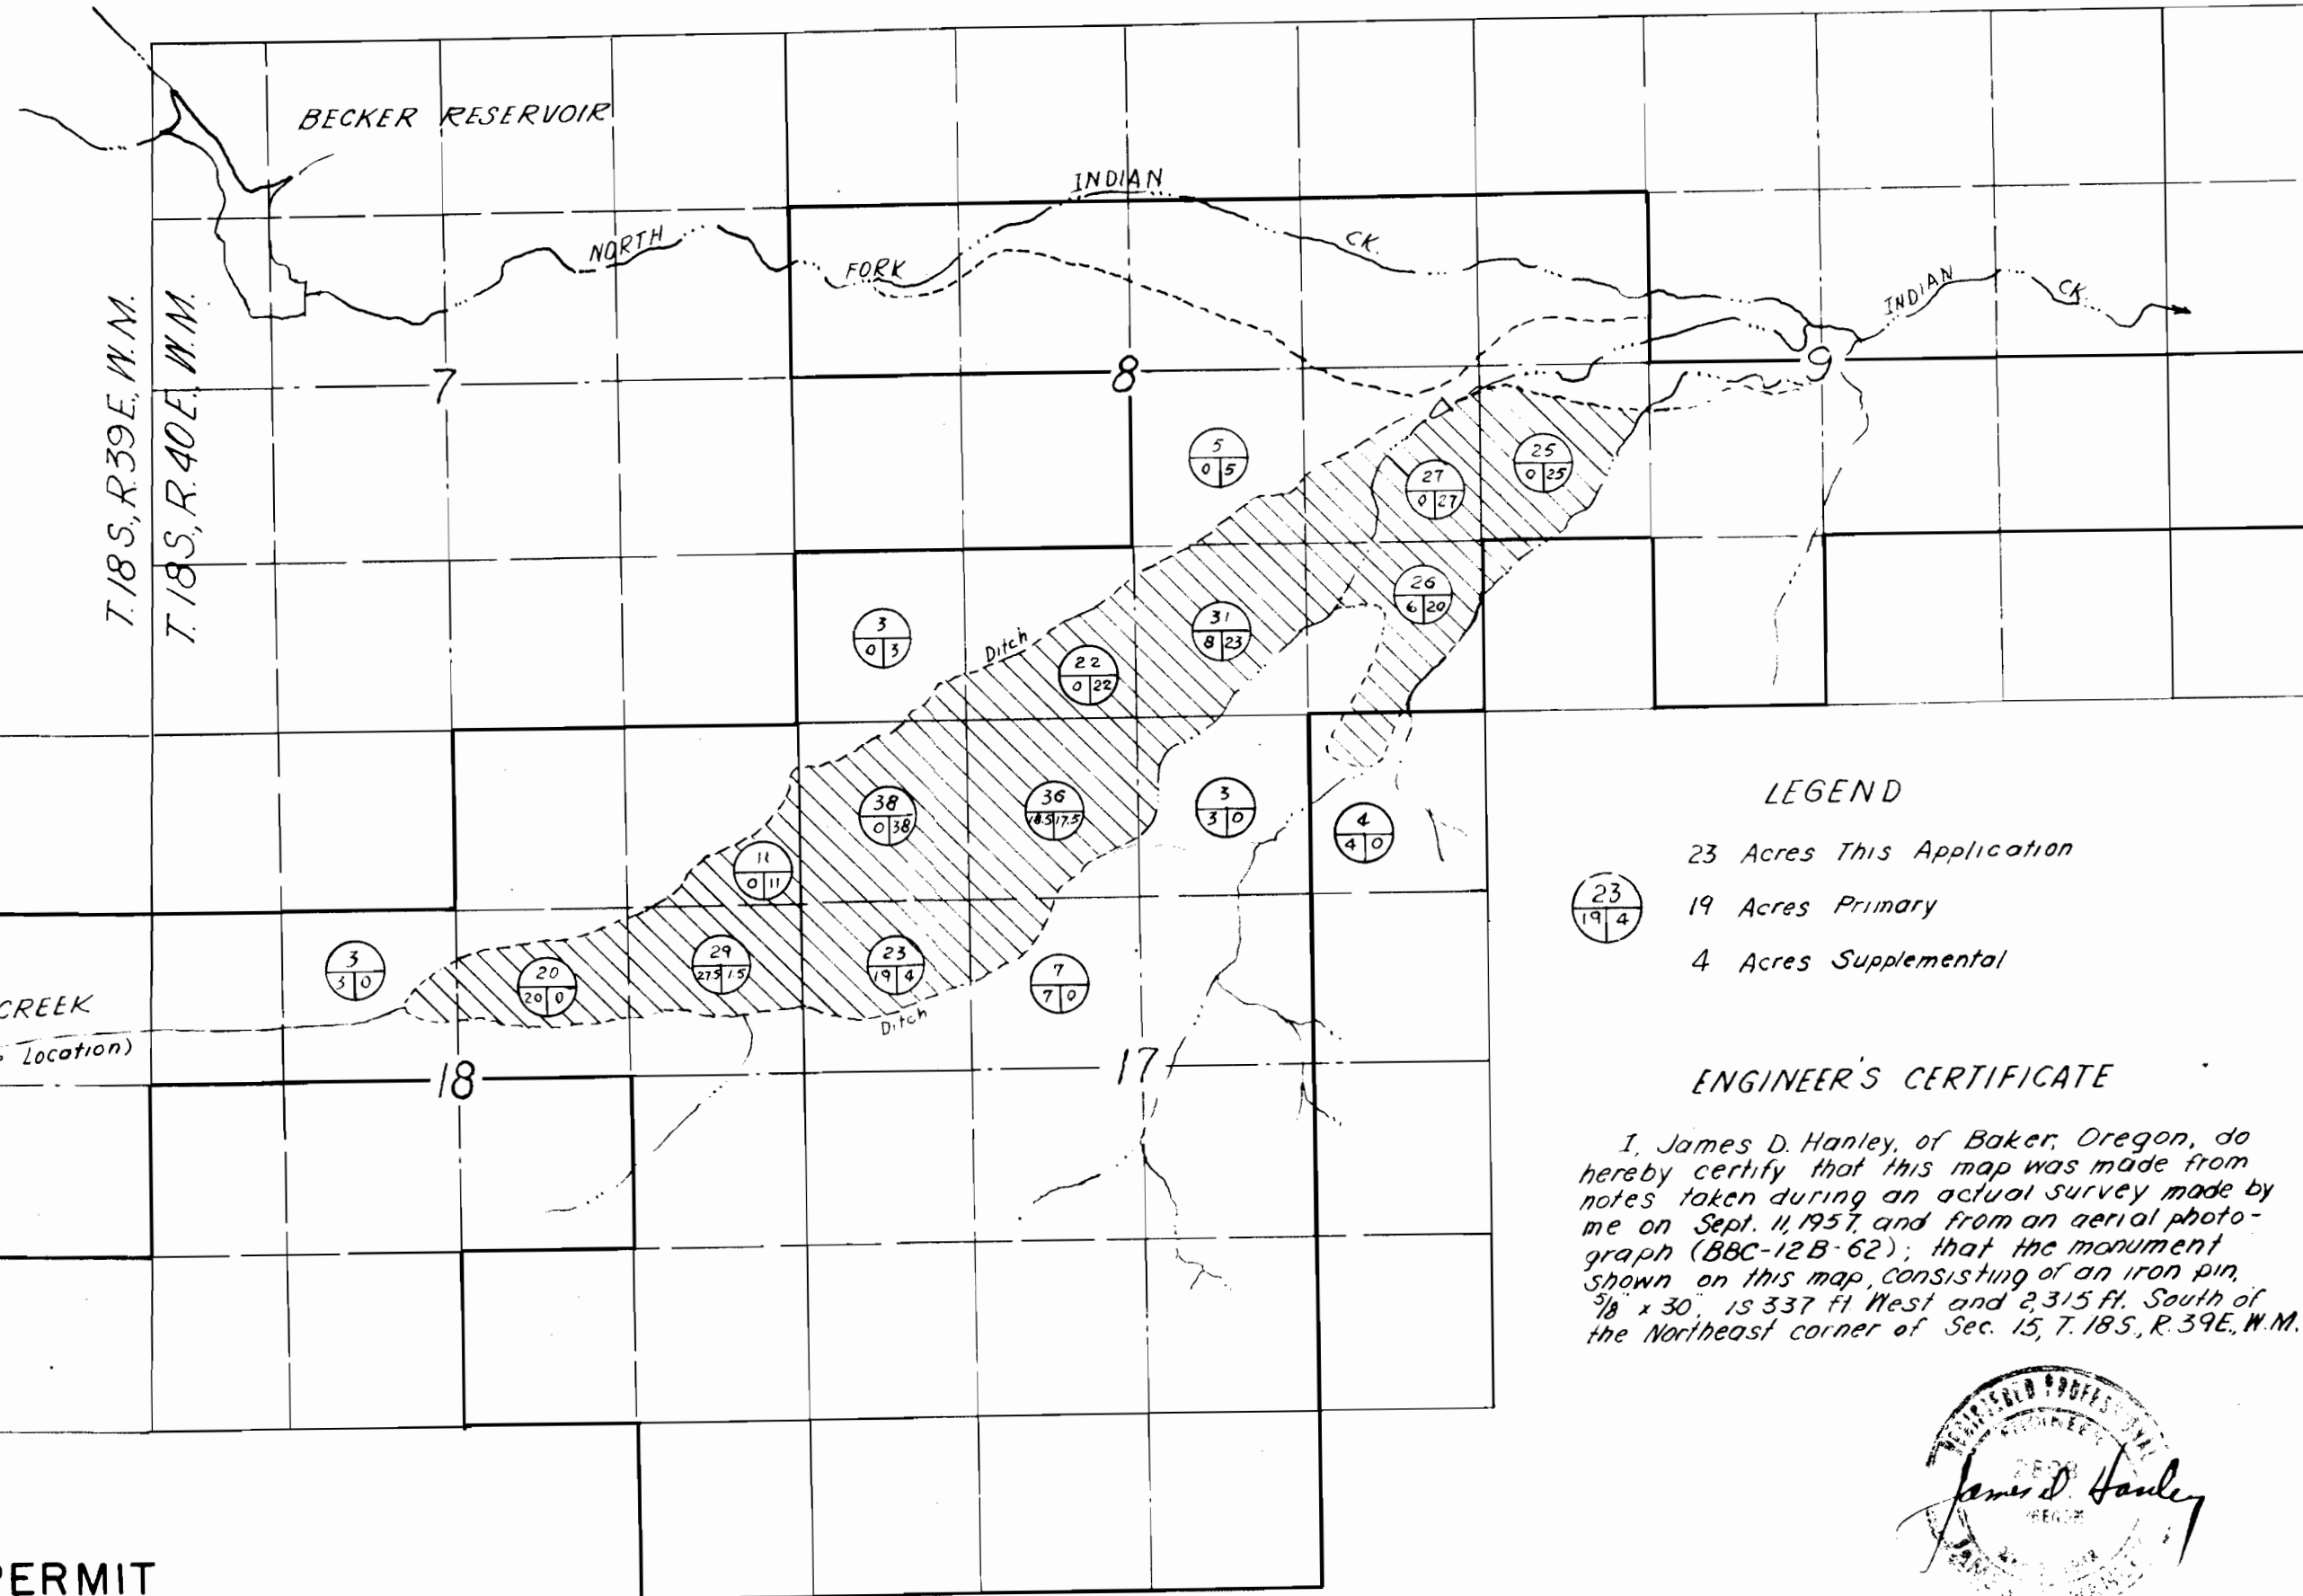

LEGEND

- 23 Acres This Application
- 19 Acres Primary
- 4 Acres Supplemental

ENGINEER'S CERTIFICATE

I, James D. Hanley, of Baker, Oregon, do hereby certify that this map was made from notes taken during an actual survey made by me on Sept. 11, 1957, and from an aerial photograph (BBC-12B-62); that the monument shown on this map, consisting of an iron pin, 3/8" x 30", is 337 ft. West and 2315 ft. South of the Northeast corner of Sec. 15, T.18S, R.39E, W.M.



The above map was traced from aerial photo BBC-12B-62 and upon which the Vale, Oregon Soil Conservation office has projected subdivision lines.

Application No. R-31192 & 31193
Permit No. R-2076 & 25134

