Survey For Louis W. Lowe as part of an

Application to Construct a Reservoir and to Use Public Water

SW¼ SE¼ Sect. 25, T. 28S., R. 15W.W.M., City of Bandon

Legend: ⊙ Corner Pipes

•—•—•—• Pipe Lines with Sprinklers

Scale: 1 inch = 100 feet

N.

REGISTERED
OREGON
LAND SURVEYOR
Louis Prahar
NOVEMBER 6, 1953
LOUIS B. PRAHAR
308

October 1962

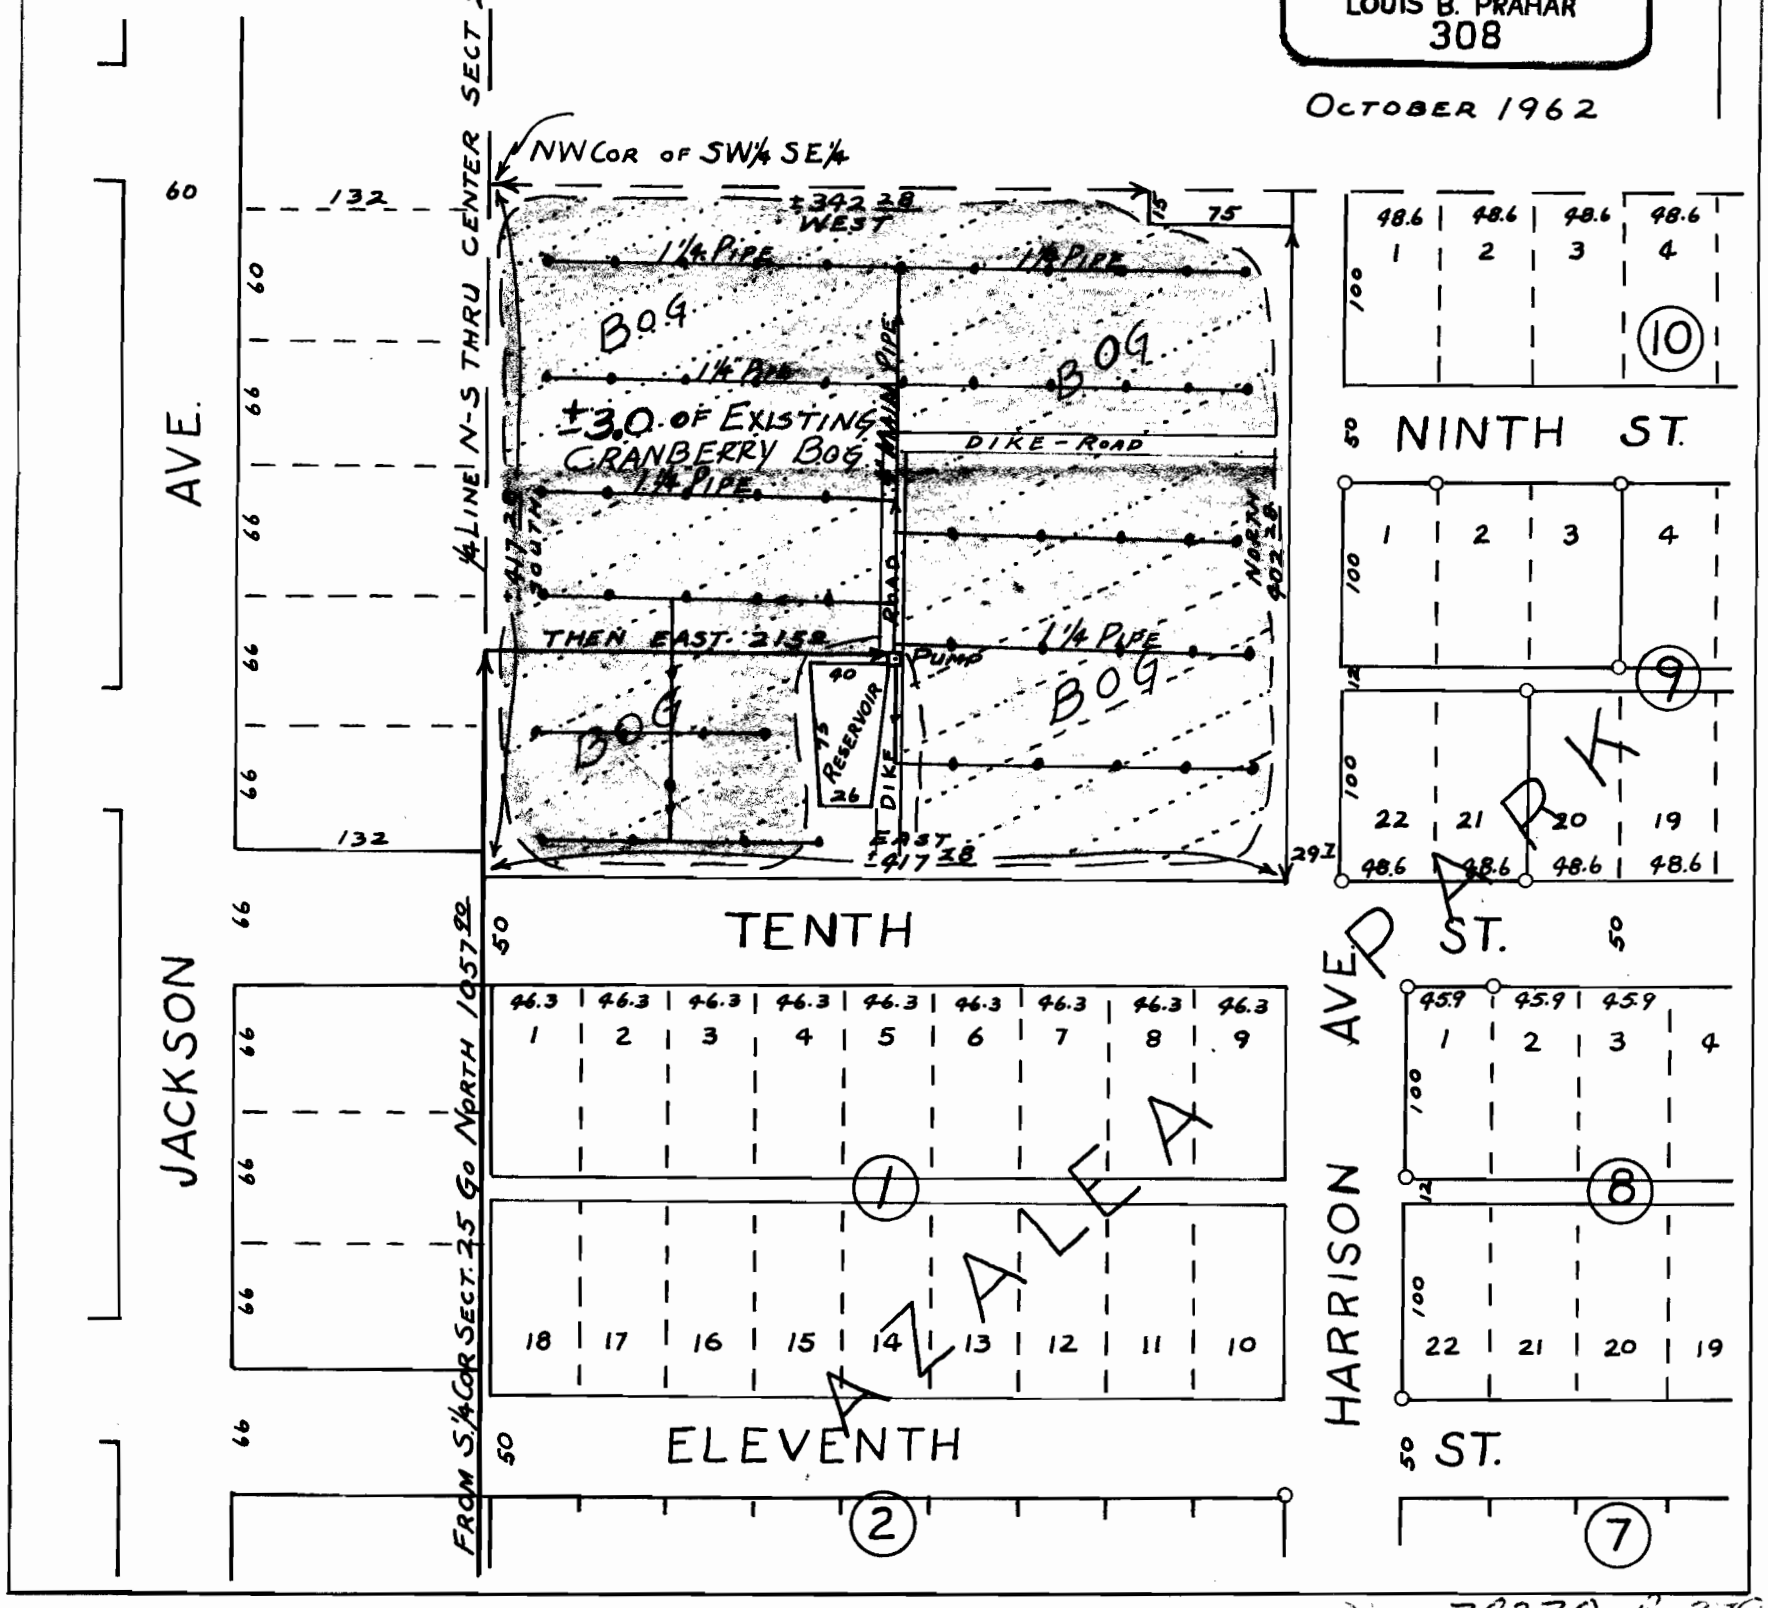

Permit No. 38220 R-31958
58479 R-3161