

FINAL	SURVEYED	DATE
SURVEY	BY	
NOTE BOOK		
NO.		

ORIGINAL	SURVEYED	DATE
SURVEY	BY	
NOTE BOOK		
NO.		

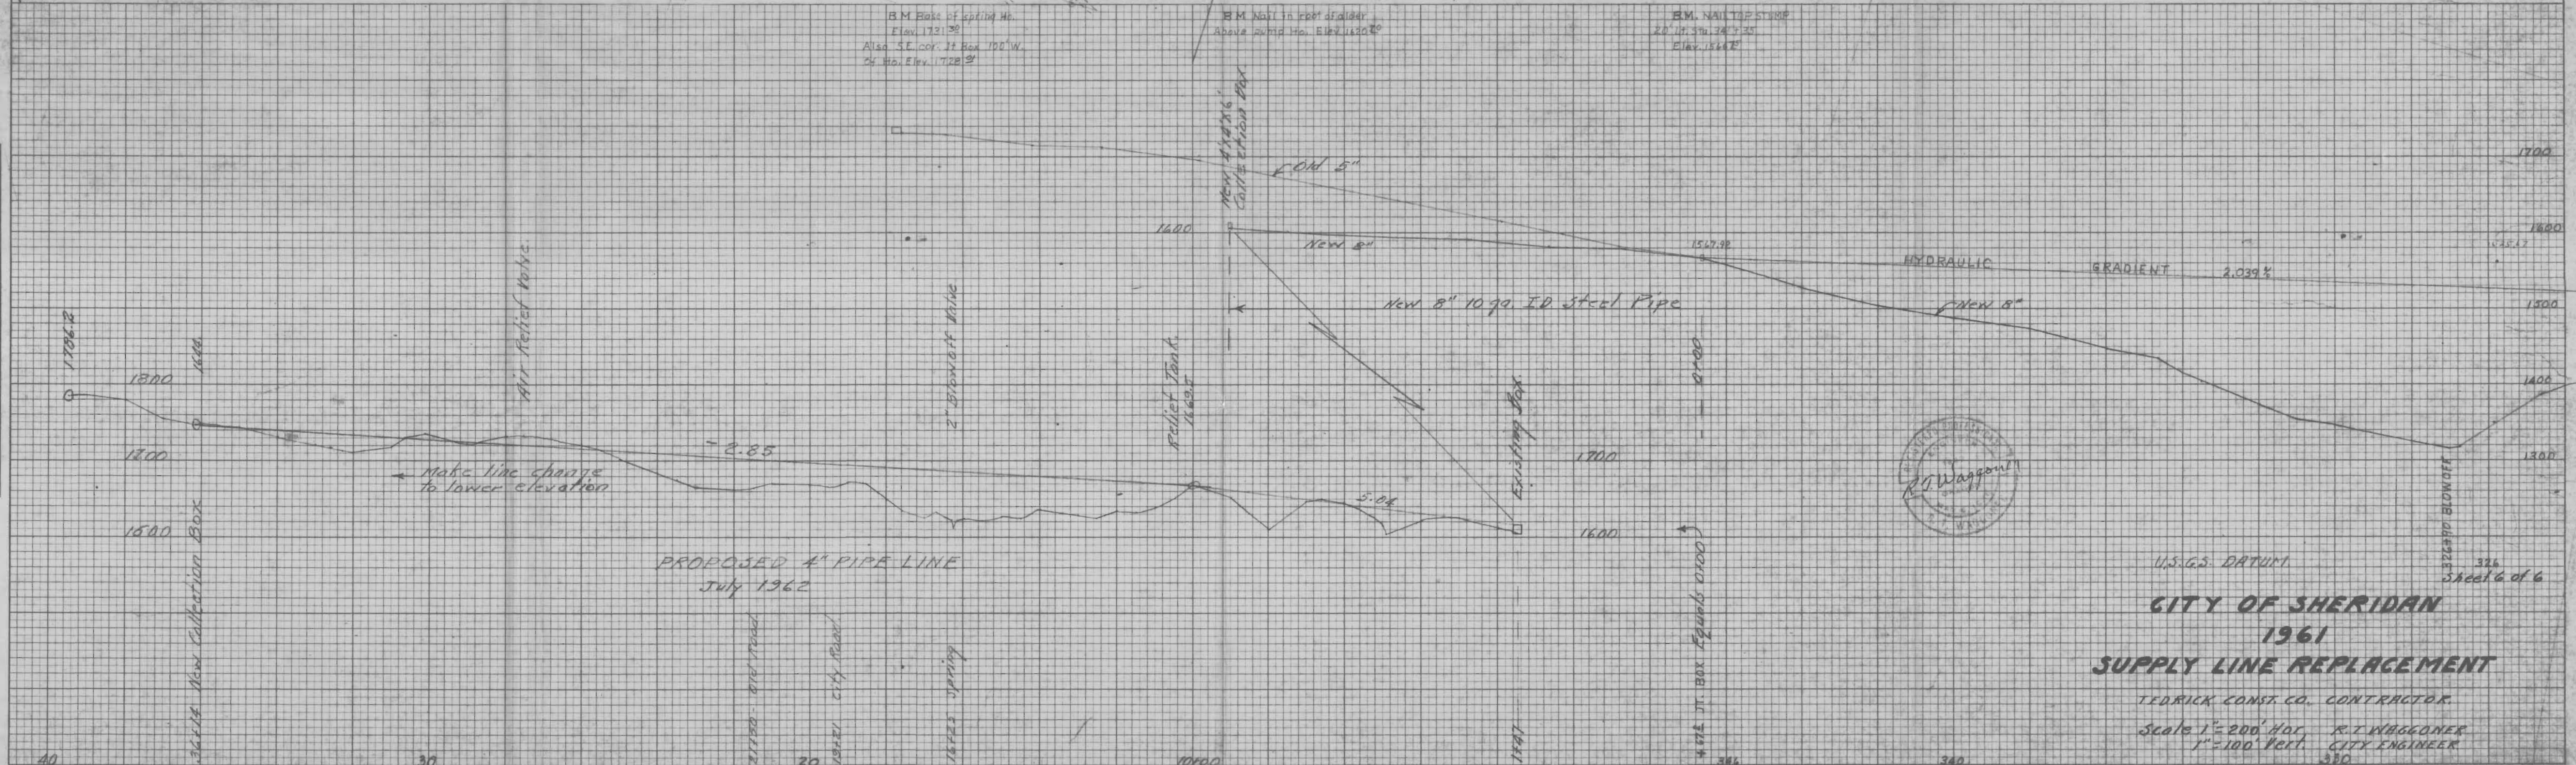


PLATE 4 - CROSS SECTION C. P. R. & R. E. STANDARD
THE FREDERICK POST CO., CHICAGO

CITY OF SHERIDAN
1961
SUPPLY LINE REPLACEMENT

TEDRICK CONST. CO. CONTRACTOR
Scale 1"=200' Hor. R.T. WAGGONER
1"=100' Vert. CITY ENGINEER

Application No. 38047
Permit No. 28347