MAP

Accompanying application for permit to appropriate water by Louis Stork, F.L. Steffen and J.Q. Church Aug. 30-1920.

In S.35 & S.36 - T.1N.-R.1W.-W.M.

Scale 1 in = 400 ft.

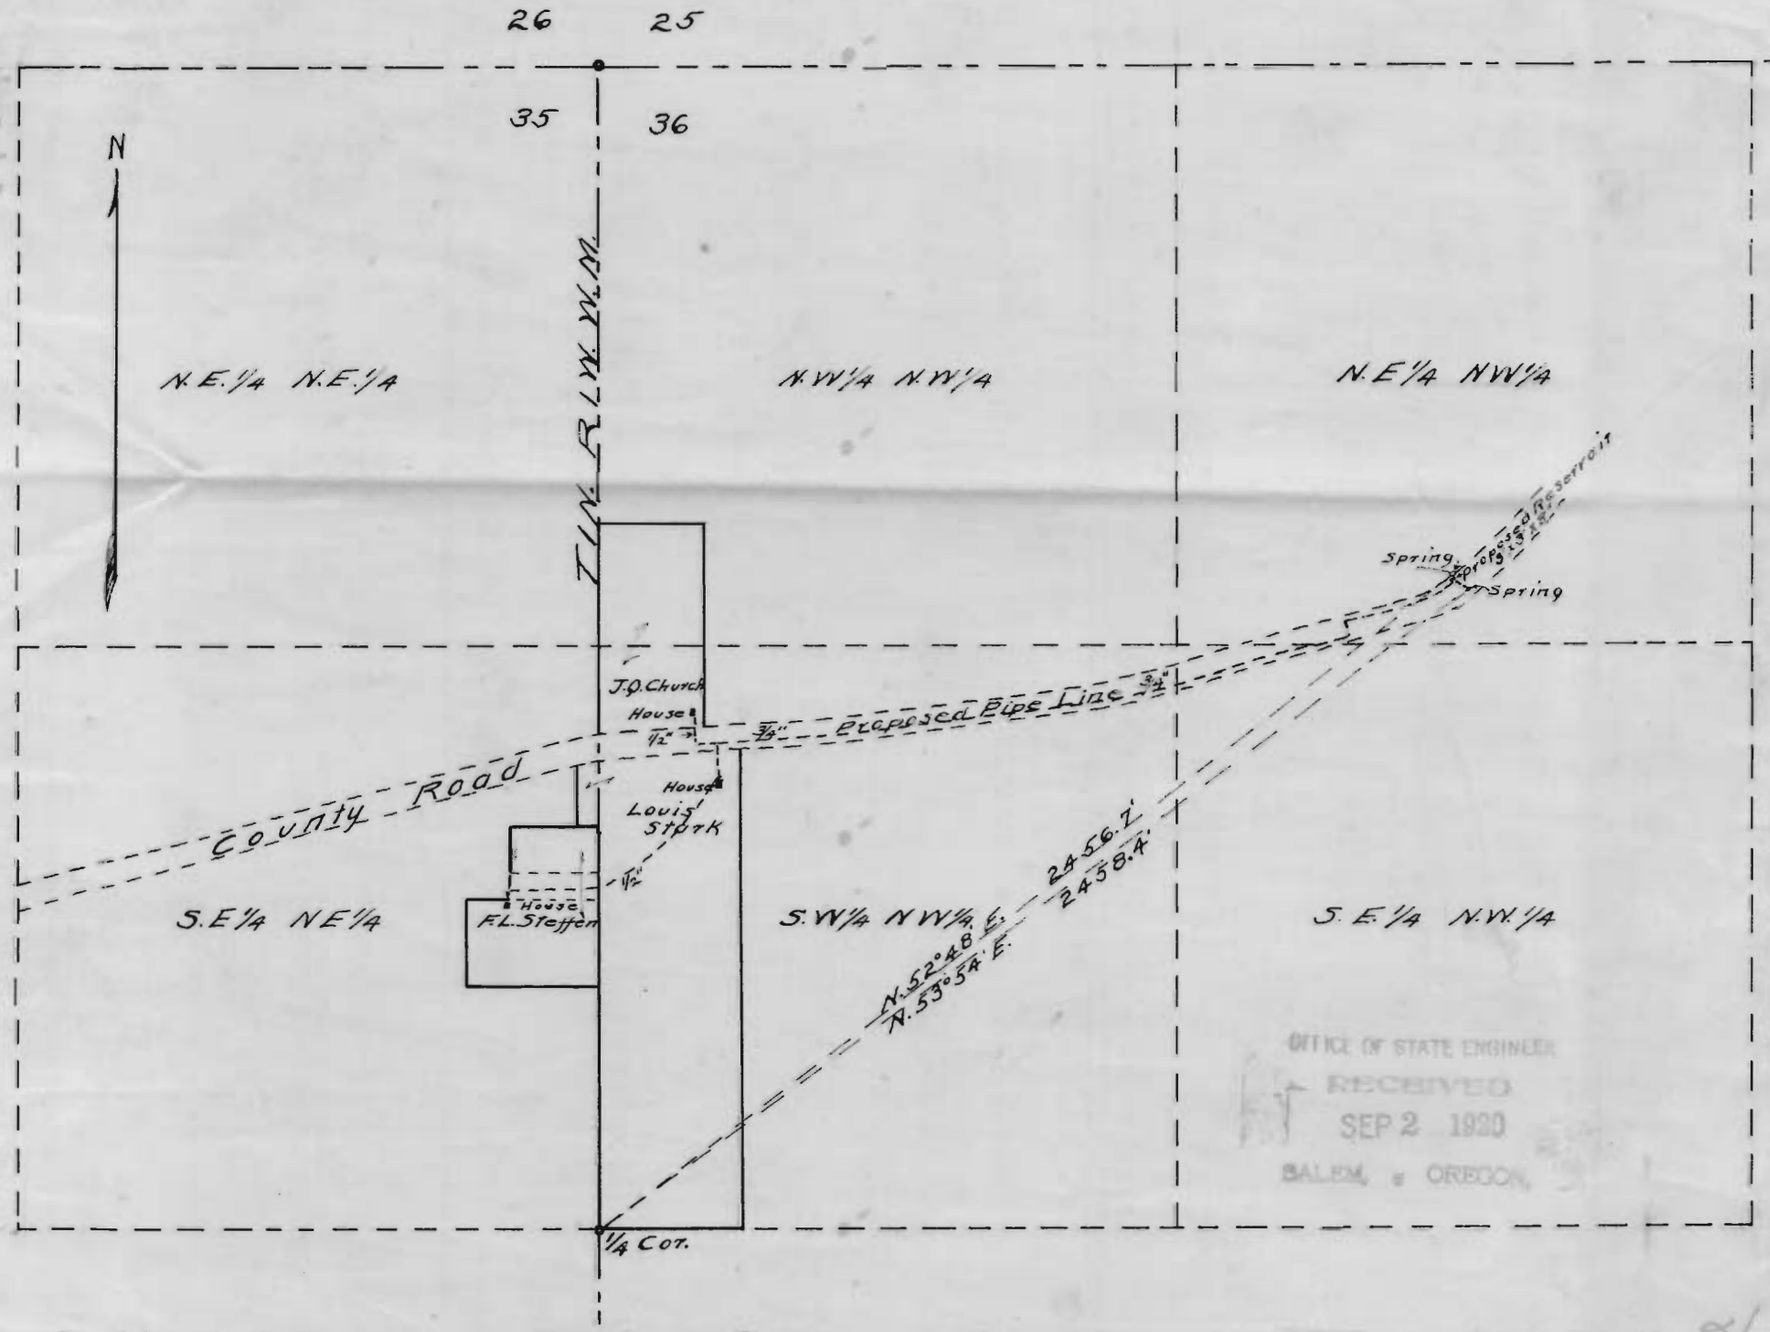

I, Claude G. Powers of Portland Oregon do hereby certify that this map was made from notes taken during an actual survey made by me on Aug. 22, 1920, and that it correctly represents the works described in the accompanying application, together with the location of streams and other ditches in the immediate vicinity.

Claude G. Powers

REGISTERED PROFESSIONAL ENGINEER 282 OREGON NOV. 8, 1919 CLAUDE G. POWERS

OFFICE OF STATE ENGINEER RECEIVED SEP 2 1920 SALEM, OREGON

Application No. 7518

Permit No. 4772