


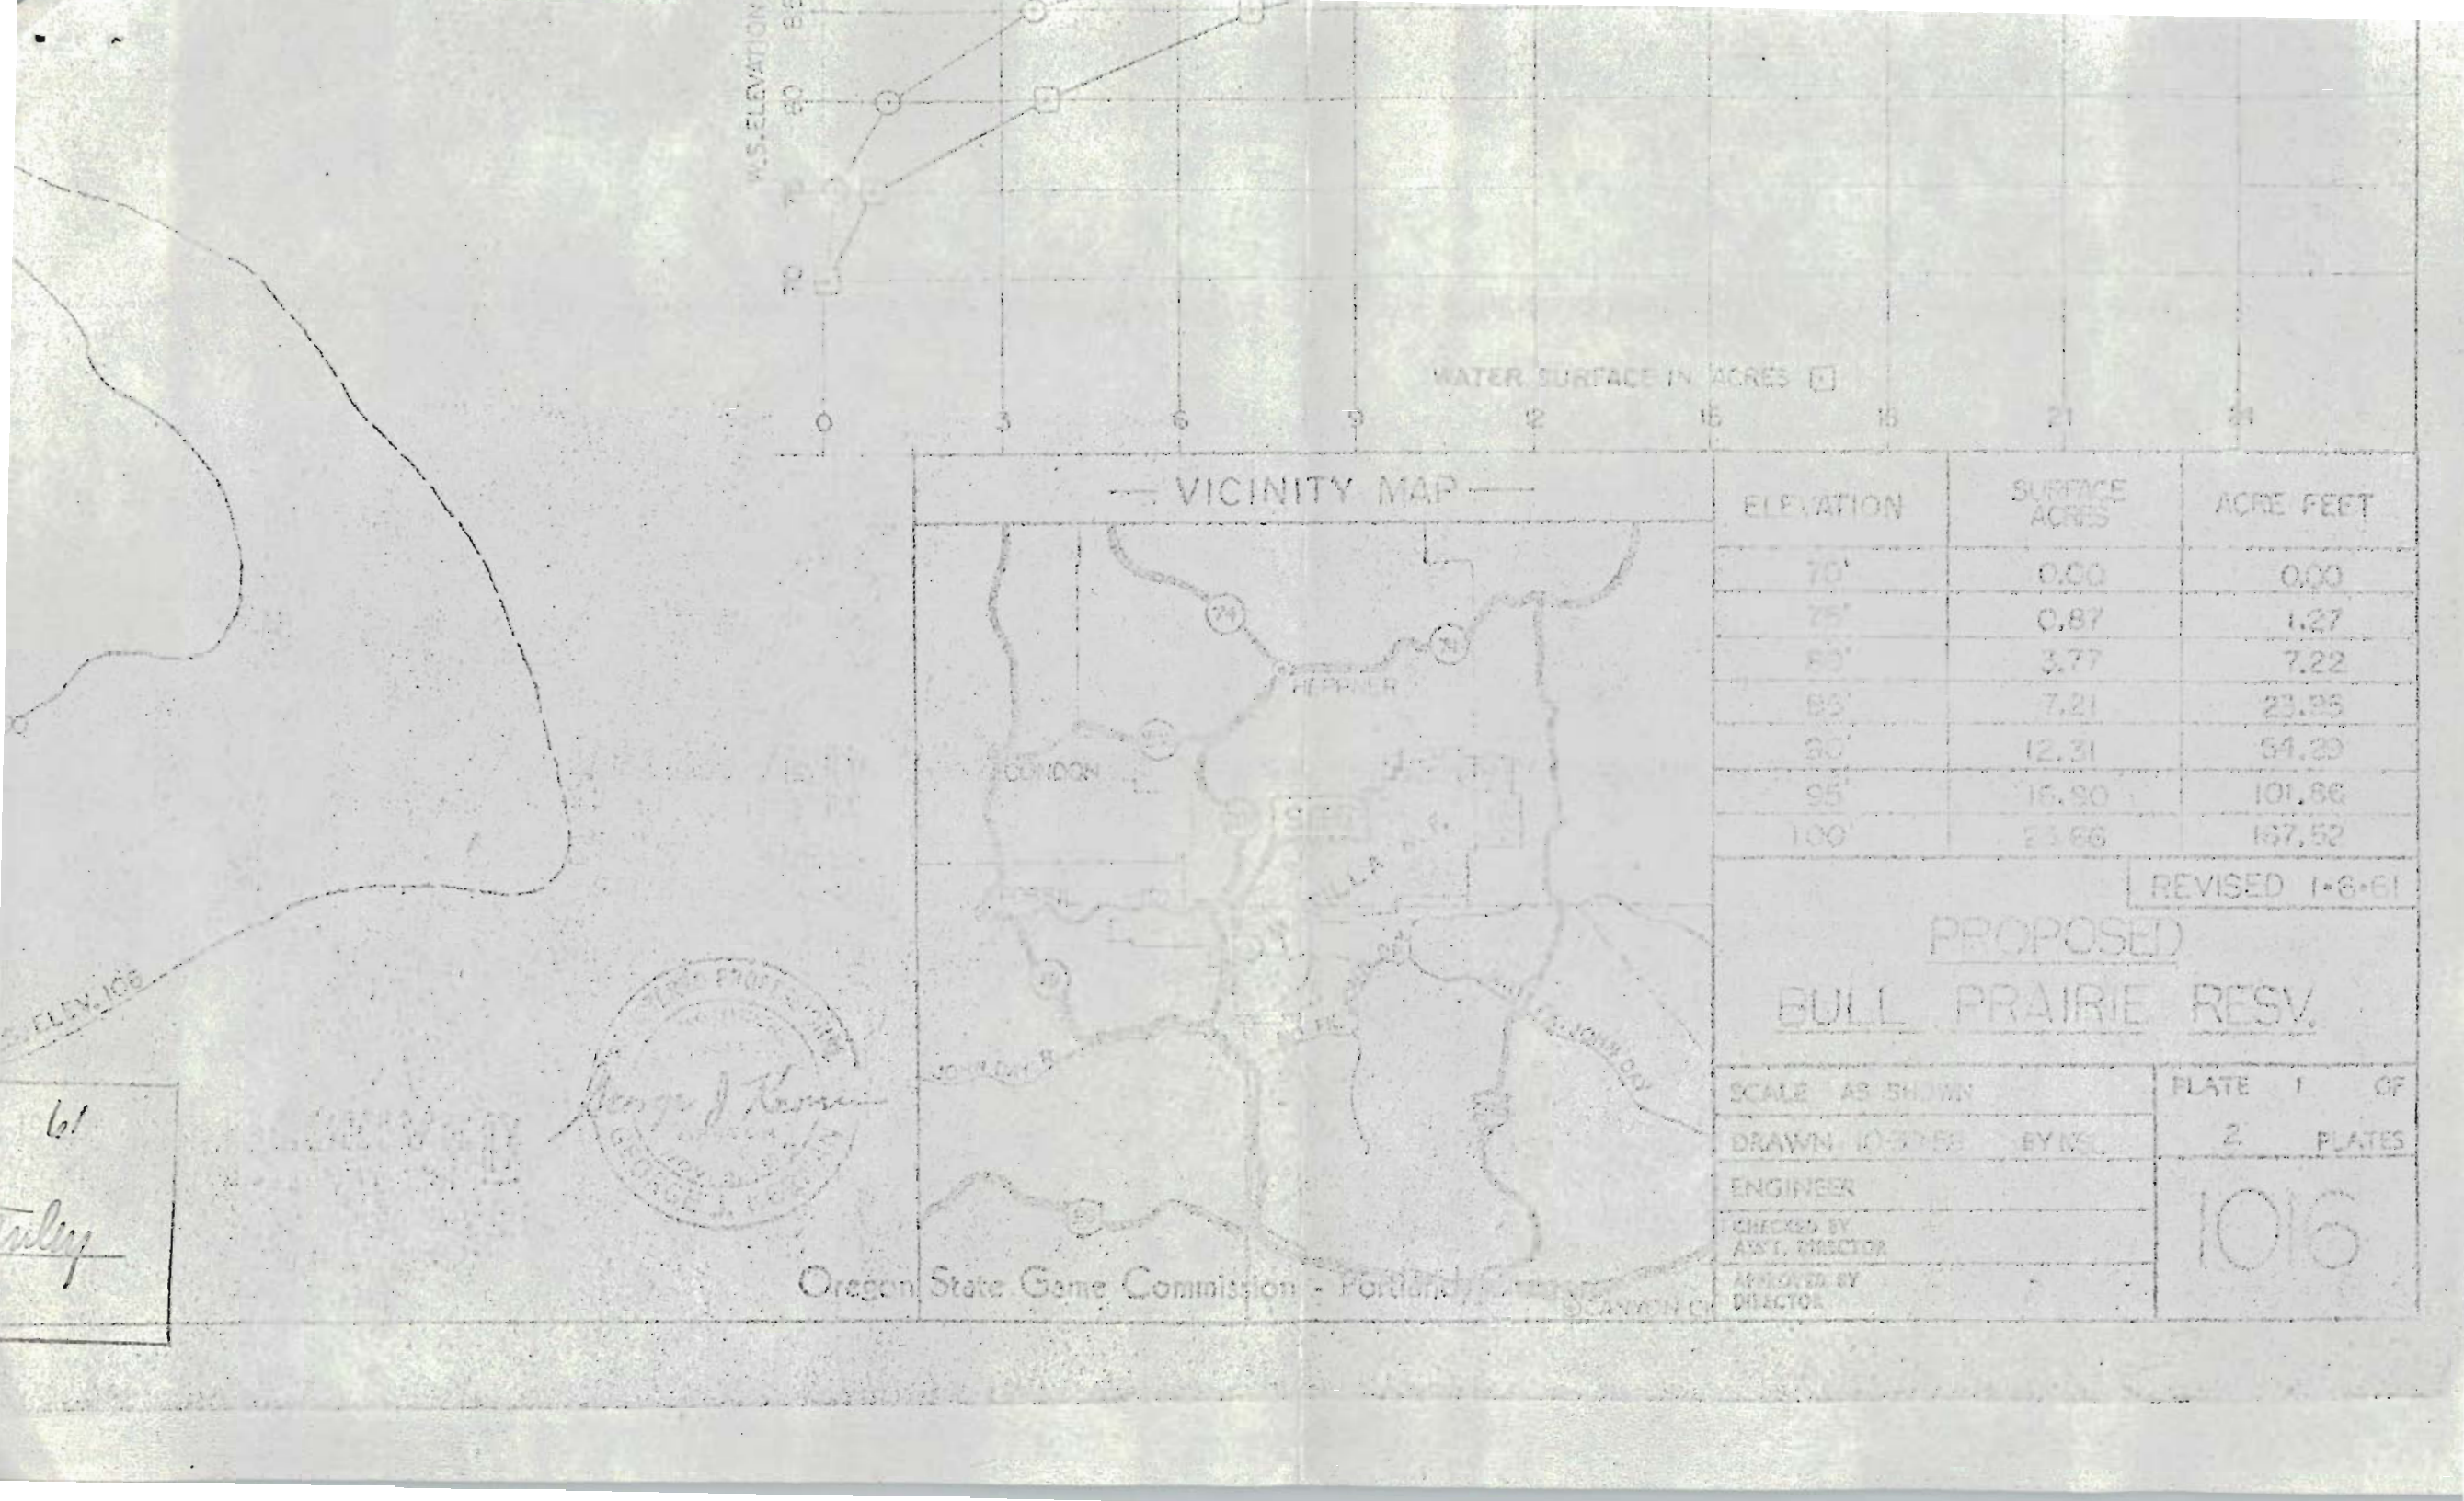

— VICINITY MAP —

| ELEVATION | SURFACE ACRES | ACRE FEET |
|-----------|---------------|-----------|
| 70'       | 0.00          | 0.00      |
| 75'       | 0.87          | 1.27      |
| 80'       | 3.77          | 7.22      |
| 85'       | 7.21          | 23.25     |
| 90'       | 12.31         | 54.39     |
| 95'       | 16.90         | 101.86    |
| 100'      | 23.66         | 137.52    |

REVISED 1-6-61

PROPOSED  
BULL PRAIRIE RESV.

|                              |            |
|------------------------------|------------|
| SCALE AS SHOWN               | PLATE 1 OF |
| DRAWN 10-3-58 BY NCL         | 2 PLATES   |
| ENGINEER                     | 1016       |
| CHECKED BY<br>ASST. DIRECTOR |            |
| APPROVED BY<br>DIRECTOR      |            |

Oregon State Game Commission - Portland