


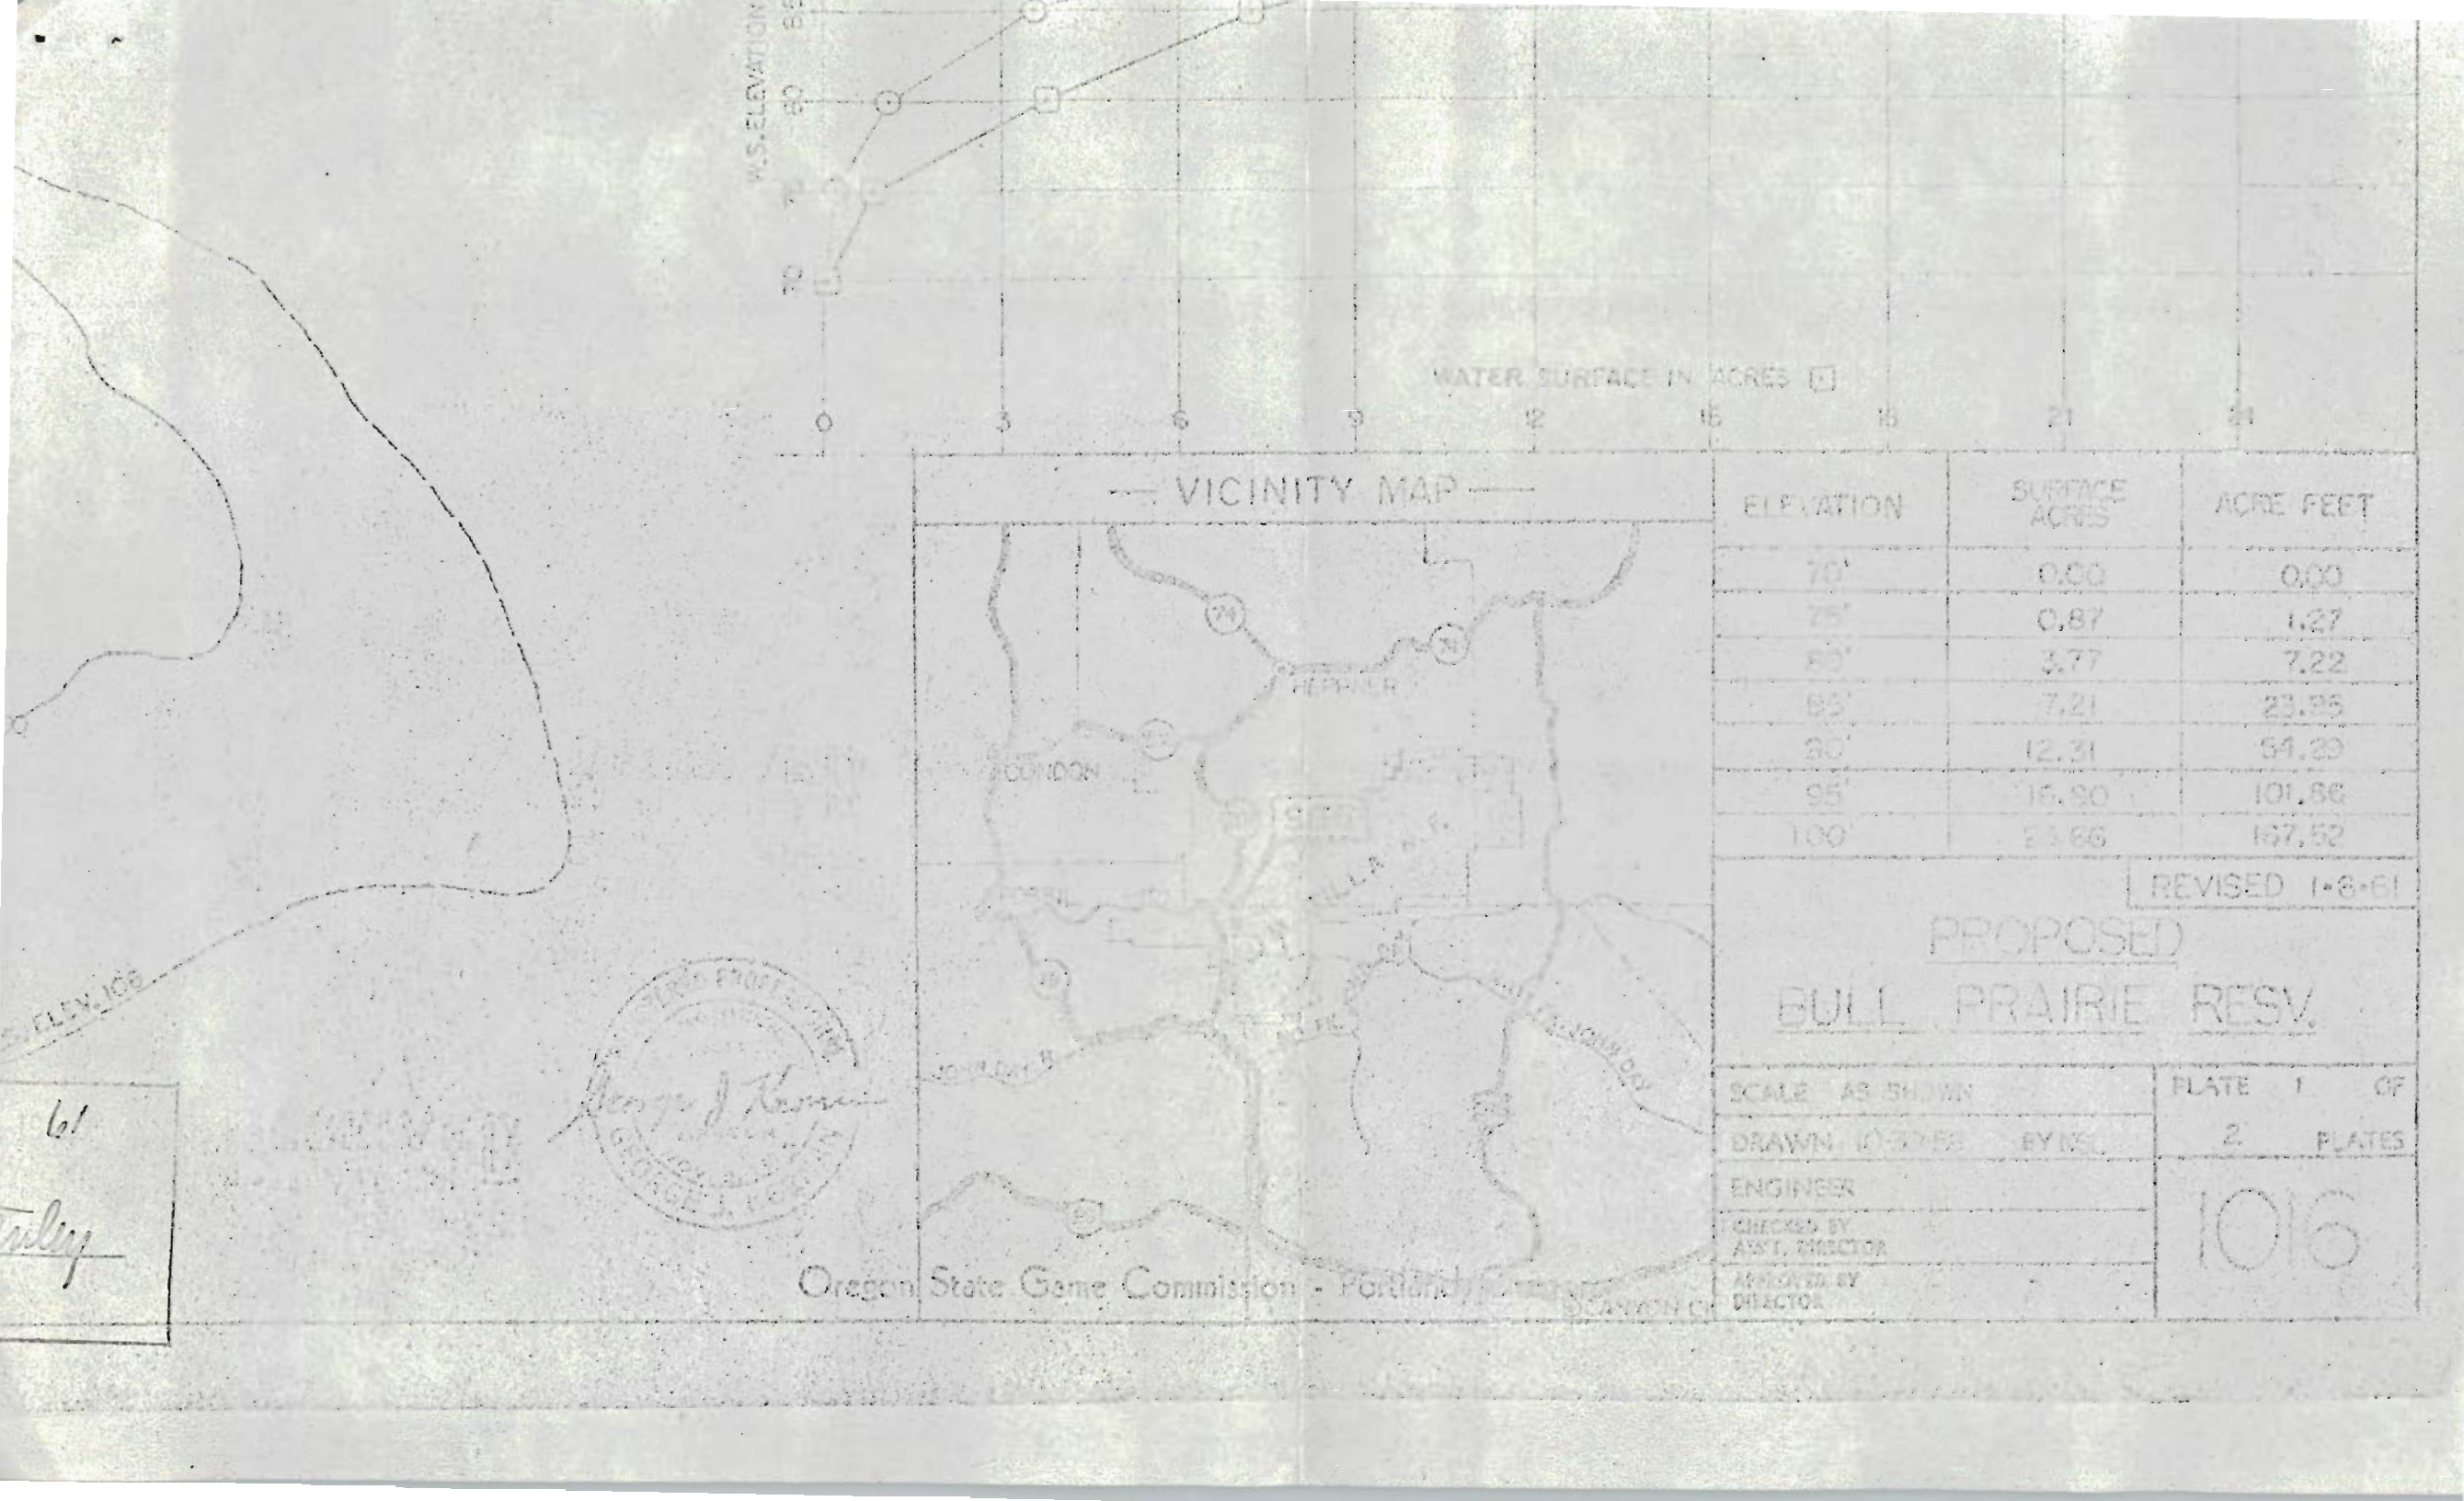

— VICINITY MAP —

ELEVATION	SURFACE ACRES	ACRE FEET
70'	0.00	0.00
75'	0.87	1.27
80'	3.77	7.22
85'	7.21	23.25
90'	12.31	54.39
95'	16.90	101.86
100'	23.66	137.52

REVISED 1-8-61

PROPOSED
BULL PRAIRIE RESV.

SCALE AS SHOWN	PLATE 1 OF
DRAWN 10-3-58 BY NCL	2 PLATES
ENGINEER	1016
CHECKED BY ASST. DIRECTOR	
APPROVED BY DIRECTOR	