


# ROBERT COPELAND RESERVOIR.

T<sub>11</sub>. 25 S. R 41 E, WM.

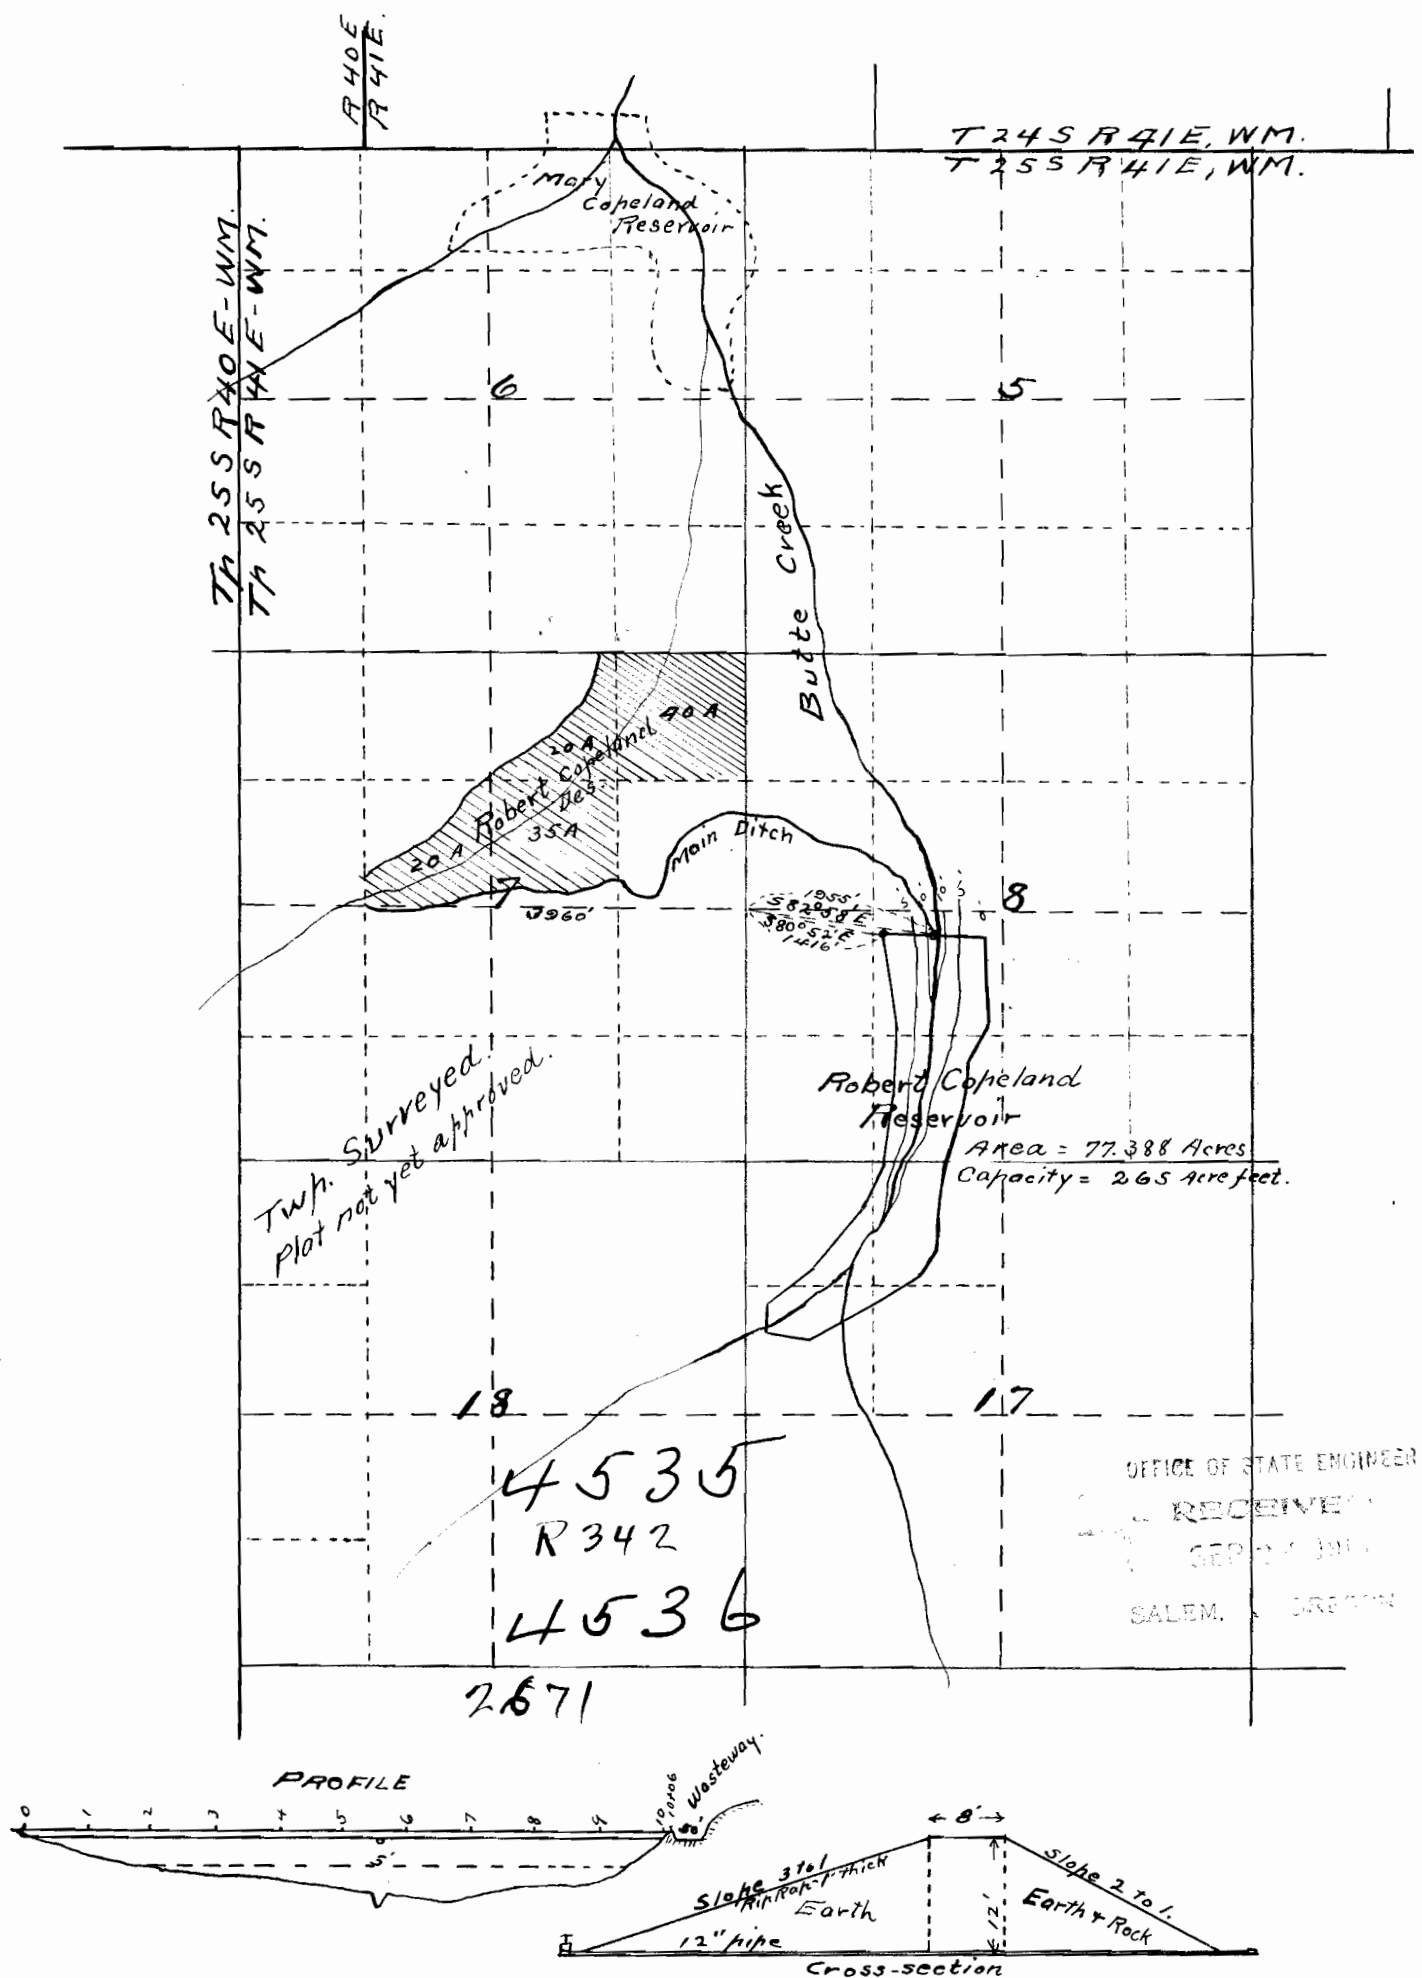

OFFICE OF STATE ENGINEER  
RECEIVED  
SEP 24 1915  
SALEM, OREGON

I, J. F. Miller of Vale, Or. do hereby certify that this map was made from notes taken during an actual survey made by me on Sept. 7<sup>th</sup> to 9<sup>th</sup> 1915, and that it correctly represents the works described in the accompanying application together with the location of streams and other ditches in the immediate vicinity and has written thereon the area of each smallest legal subdivision which it is proposed to irrigate.

J. F. Miller  
Engr