



R-5045
40192

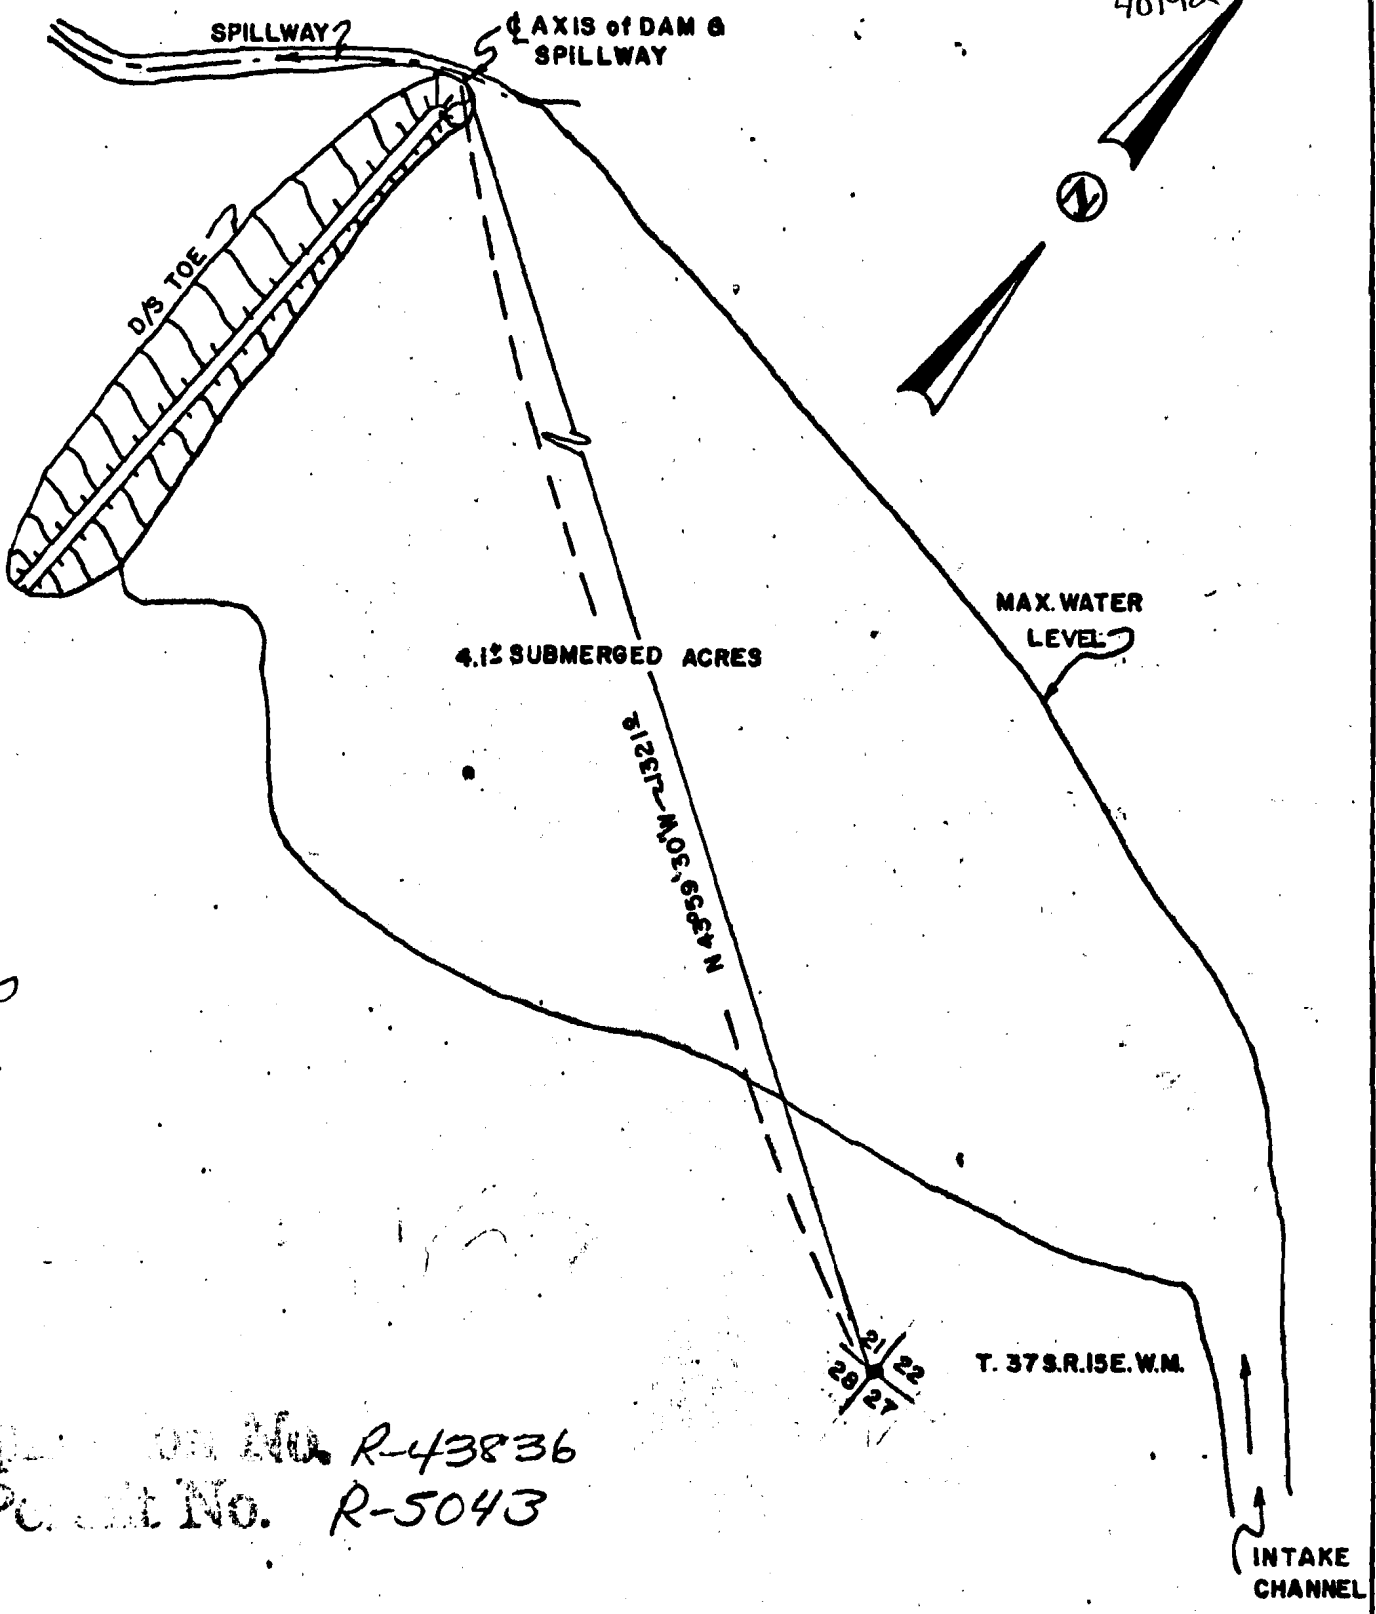

S. Jk. Sprague Rv. 1/2 mile.

Application No. R-43836
Permit No. R-5043

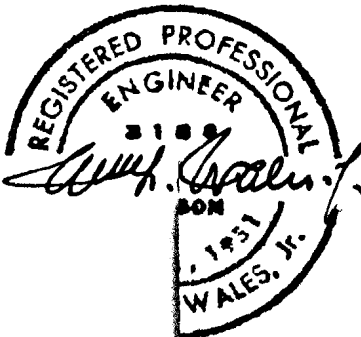

RESERVOIR NO. 5
MAP SHOWING RESERVOIR
FOR
LAWRENCE L. LITTLE
IN
SE 1/4 SE 1/4 SECTION 21, T. 37S, R. 15E., W.M.
KLAMATH COUNTY OREGON
Scale 1 in = 100 ft.
Survey & Map by: **WILLIAM L. WALES Jr.**
CONSULTING ENGINEER
KLAMATH FALLS, OREGON
May 1967