

24/29

STATE OF OREGON } SS
COUNTY OF CLACKAMAS }

SURVEYOR'S CERTIFICATE

I, ROBERT A. HARPSTER BEING FIRST DULY SWORN DEPOSE AND SAY THAT I HAVE CORRECTLY SURVEYED AND MARKED WITH APPROPRIATE MONUMENTS, THE LAND REPRESENTED ON THE ANNEXED AMENDED PLAT OF SHADY REST WITH LOTS 1 TO 20 INCLUSIVE A TRACT OF LAND LOCATED IN SECTION 18, T2S, R5E, W4M, AND SECTION 13, T2S, R4E, W4M, CLACKAMAS COUNTY OREGON BEING MORE PARTICULARLY DESCRIBED AS FOLLOWS: TO WIT - BEGINNING AT THE INITIAL POINT WHICH IS A TWO INCH BY THREE FEET GALVANIZED IRON PIPE, CAPPED AND DRIVEN SIX INCHES BELOW THE SURFACE OF THE GROUND, THAT IS 1199.25 FEET N.0°19'W. FROM THE SOUTH WEST CORNER OF THE FRANCIS REVENUE'S D.L.C. #37, SAID SECTIONS AND RANGES, THENCE N.0°19'W. 15.00 FEET TO THE CENTER OF CEDAR CREEK; THENCE FOLLOWING THE APPROXIMATE CENTER OF CEDAR CREEK 3.81°16'E. 67.29 FEET; THENCE 3.78°15'E. 152.25 FEET; THENCE N.83°11'E. 60.31 FEET; THENCE 3.89°14'E. 44.71 FEET; THENCE N.39°32'E. 21.72 FEET; THENCE N.59°29'E. 49.28 FEET; THENCE N.68°50'E. 48.64 FEET; THENCE N.71°58'E. 54.95 FEET; THENCE N.46°32'E. 59.24 FEET; THENCE N.77°09'E. 55.29 FEET; THENCE 3.97°09'E. 54.89 FEET; THENCE 5.44°11'E. 55.18 FEET; THENCE 3.58°02'E. 53.95 FEET; THENCE 3.13°43'E. 54.63 FEET; THENCE 3.12°51'W. 61.09 FEET; THENCE 3.59°57'W. 51.44 FEET; THENCE S.29°53'E. 40.01 FEET; THENCE 3.37°39'W. 48.60 FEET; THENCE 3.20°12'W. 50.14 FEET; THENCE 5.16°09'W. 55.67 FEET; THENCE 5.65°24'W. 26.20 FEET TO THE MOST NORTHERLY CORNER OF THAT TRACT OF LAND CONVEYED TO OTTO AND CLARA MEINIG BY DW AND MACRUKSHANK BY DEED RECORDED IN BOOK 372 AT PAGE 233, DEED RECORDS OF CLACKAMAS COUNTY OREGON, THENCE ALONG THE LEFT BANK OF CEDAR CREEK 129.70 FEET TO THE SE. CORNER OF SAID TRACT, THENCE 3.80°48'W. 146.00 FEET; THENCE S.32°14'E. 216.77 FEET TO AN ANGLE POINT IN THE WESTERLY BOUNDARY OF THAT CERTAIN TRACT CONVEYED TO PERCY T. SHELLEY ET AL BY DEED RECORDED IN BOOK 190 AT PAGE 232, DEED RECORDS OF CLACKAMAS COUNTY OREGON, THENCE S.24°52'E. 245.54 FEET TO THE NORTHERLY BOUNDARY OF TEN EYCK ROAD, THENCE ALONG SAID NORTH BOUNDARY S.32°48'W. 47.34 FEET; THENCE FOLLOWING THE WESTERLY AND SOUTHERLY BOUNDARY OF THE DEDICATED ROAD, N.24°52'W. 264.36 FEET; THENCE N.32°14'W. 201.21 FEET; THENCE N.60°46'W. 193.46 FEET; THENCE N.34°24'E. 216.94 FEET; THENCE N.50°52'E. 135.92 FEET; THENCE N.03°40'E. 27.26 FEET; THENCE N.43°22'W. 82.36 FEET; THENCE N.85°13'W. 29.80 FEET; THENCE S.53°12'W. 196.05 FEET; THENCE 3.67°34'W. 118.52 FEET TO THE EASTERLY BOUNDARY OF THE PIPE LINE RIGHT OF WAY; THENCE FOLLOWING SAID BOUNDARY OF PIPE LINE AND SPRING TRACT, S.40°17'E. 64.45 FEET; THENCE S.51°16'W. 316.78 FEET; THENCE S.38°14'E. 95.00 FEET; THENCE 3.51°44'W. 200.00 FEET; THENCE N.38°16'W. 200.00 FEET; THENCE N.51°44'E. 200.00 FEET; THENCE 3.38°16'E. 95.00 FEET; THENCE N.51°16'E. 304.78 FEET; THENCE N.40°17'W. 79.69 FEET TO A POINT IN THE NORTHERLY BOUNDARY OF SAID DEDICATED ROAD, THENCE N.41°50'W. 288.99 FEET TO THE PLACE OF BEGINNING. I CERTIFY THAT THIS IS AN EXACT COPY OF THE FINAL MAP.

Robert A. Harpster

Robert A. Harpster
REGISTERED LAND SURVEYOR NO. 191

SUBSCRIBED AND SWORN TO BEFORE ME THIS 6 DAY OF Dec. AD 1947


John E. Rinehart
NOTARY PUBLIC STATE OF OREGON
MY COMMISSION EXPIRES - NOTARY PUBLIC FOR OREGON
My Commission Expires Aug. 11, 1951

STATE OF OREGON } SS
COUNTY OF CLACKAMAS }

BE IT REMEMBERED THAT ON THIS 6 DAY OF DECEMBER AD 1947 BEFORE ME THE UNDERSIGNED A NOTARY PUBLIC IN AND FOR SAID COUNTY AND STATE PERSONALLY APPEARED THE WITHIN NAMED CLARA F. MEINIG, UNMARRIED AND KNOWN TO BE THE IDENTICAL INDIVIDUAL DESCRIBED IN AND WHO EXECUTED THE WITHIN INSTRUMENT AND THAT SHE EXECUTED THE SAME FREELY AND VOLUNTARILY IN TESTIMONY THEREOF I HAVE HEREUNTO SET MY HAND AND AFFIXED MY NOTARIAL SEAL THE DAY AND YEAR LAST ABOVE WRITTEN

NOTARY PUBLIC FOR OREGON
My Commission Expires Aug. 11, 1951

NOTARY PUBLIC John E. Rinehart
MY COMMISSION EXPIRES

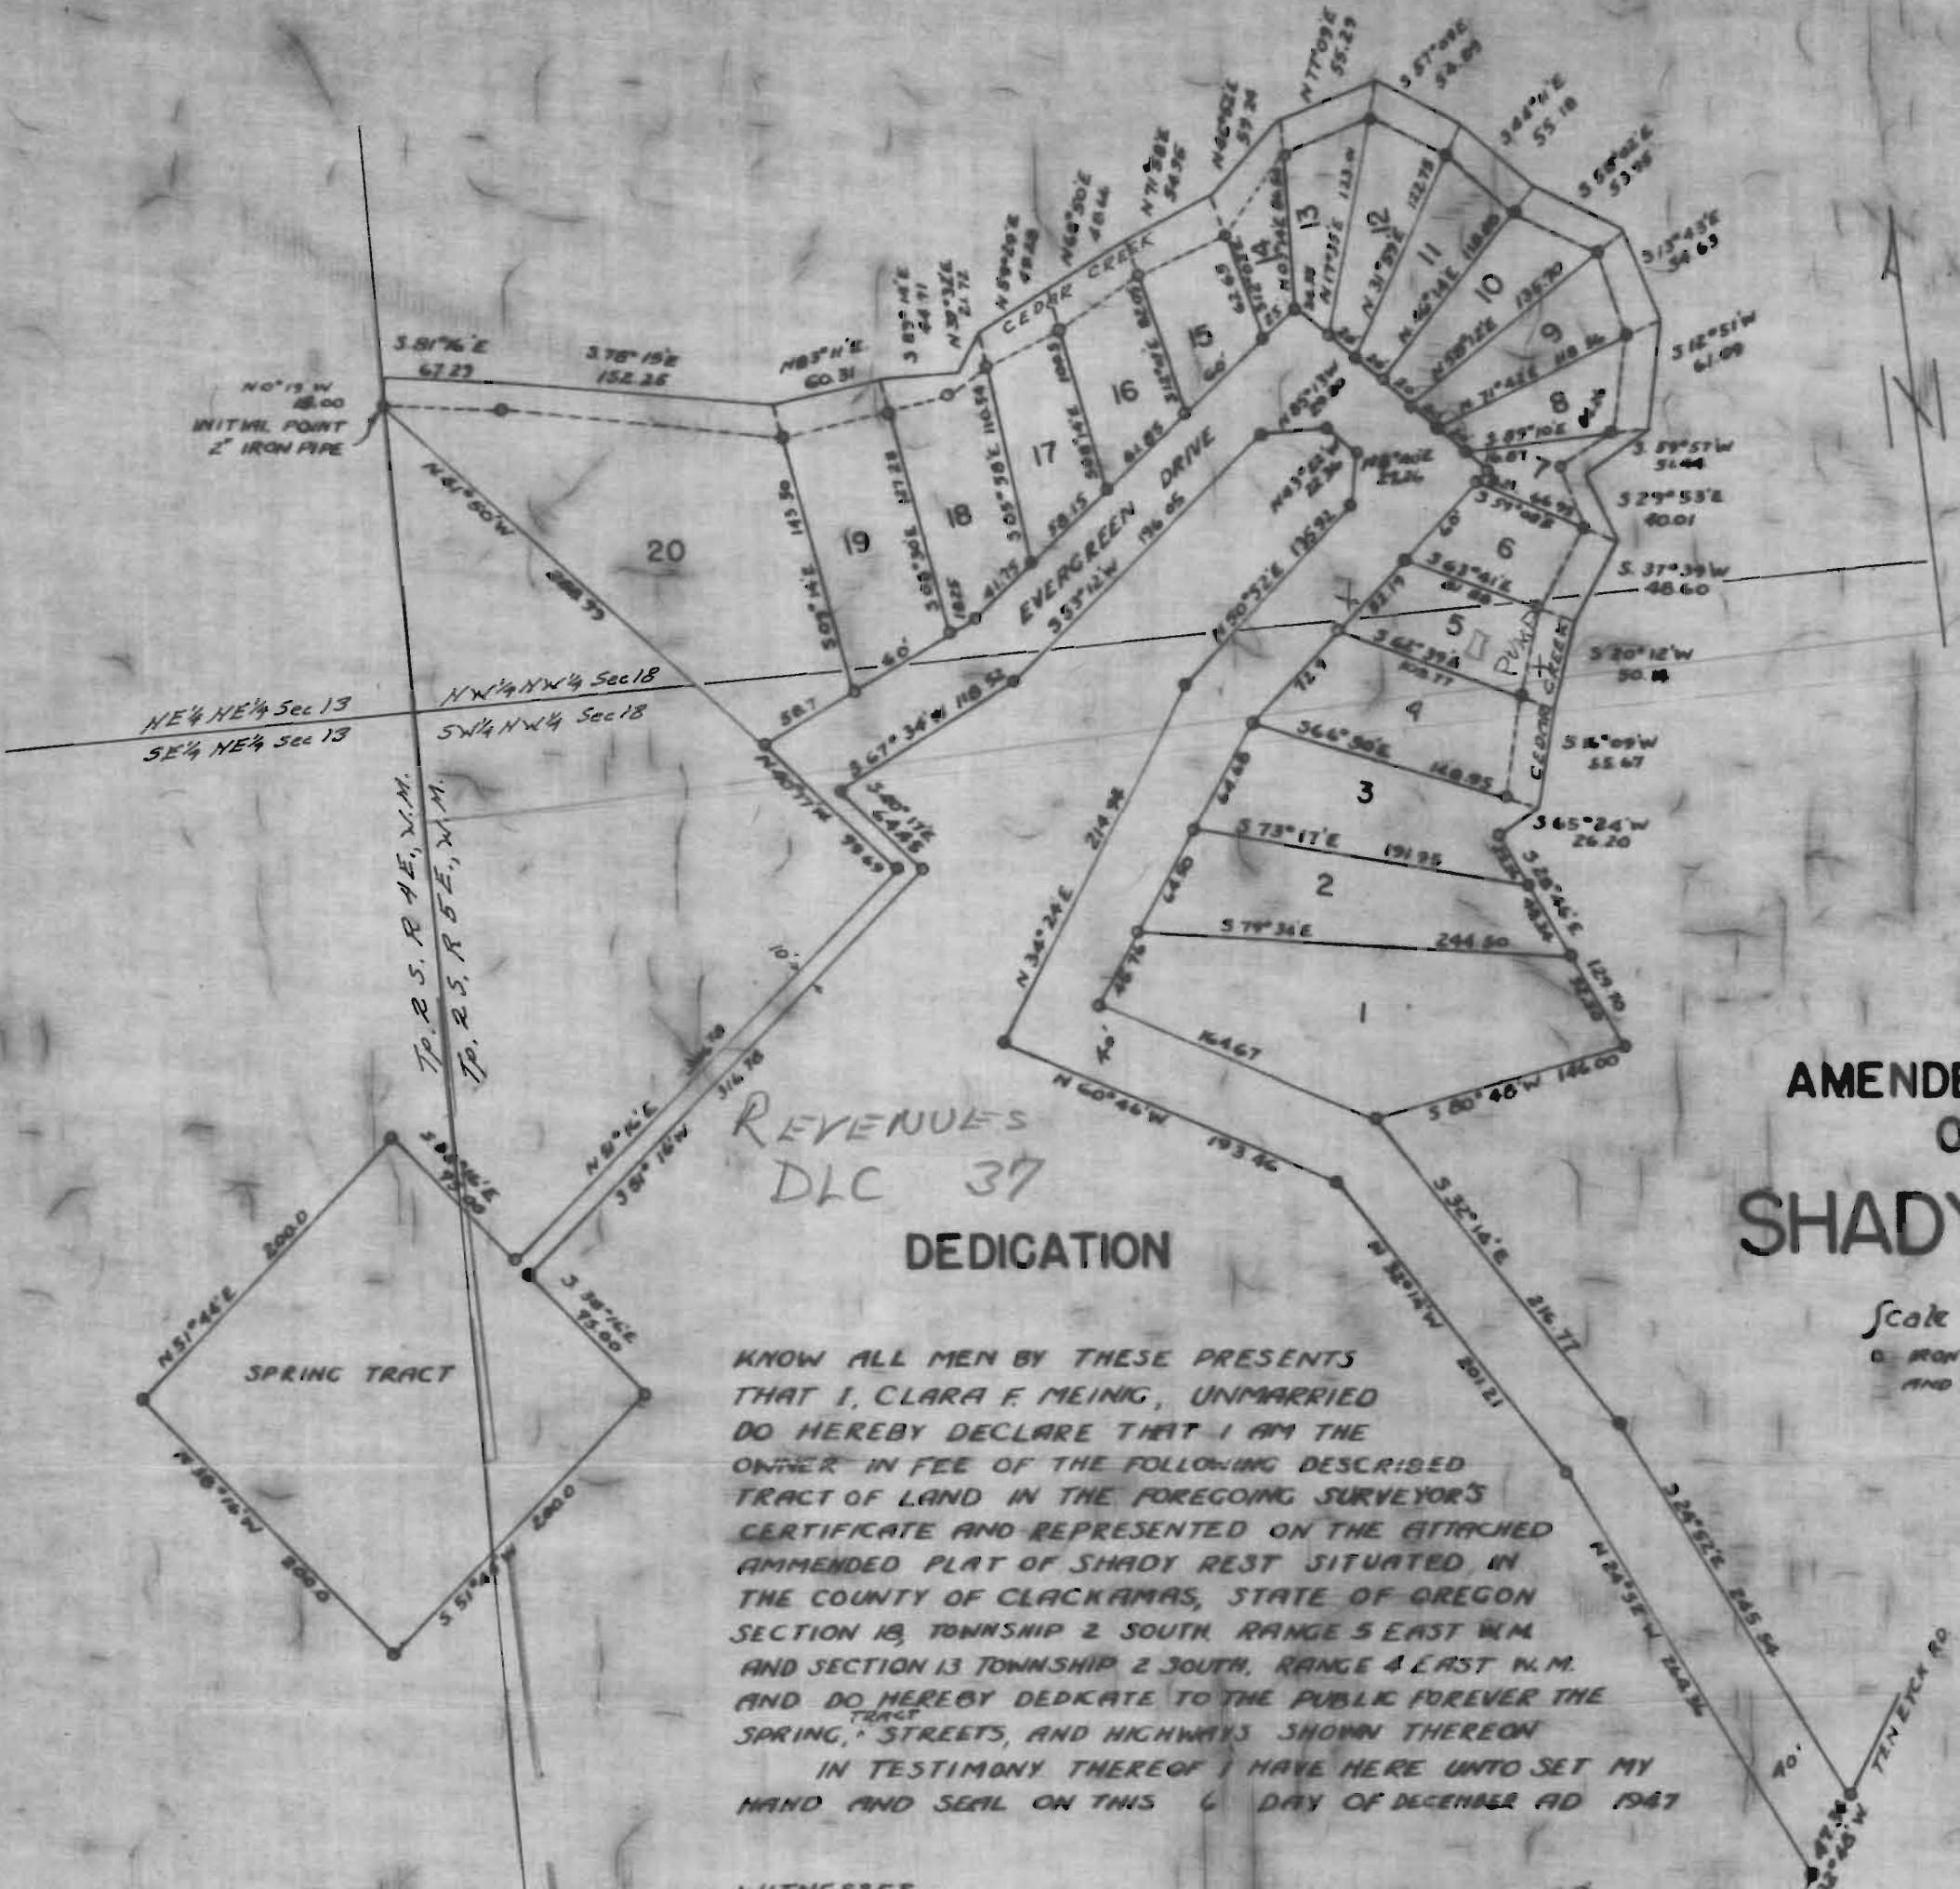

AMENDED PLAT
OF
SHADY REST

Scale 1"=100'
0. IRON PIPES 1"x3'-6" GALVANIZED
AND SET AS INDICATED

KNOW ALL MEN BY THESE PRESENTS THAT I, CLARA F. MEINIG, UNMARRIED DO HEREBY DECLARE THAT I AM THE OWNER IN FEE OF THE FOLLOWING DESCRIBED TRACT OF LAND IN THE FOREGOING SURVEYOR'S CERTIFICATE AND REPRESENTED ON THE ATTACHED AMENDED PLAT OF SHADY REST SITUATED IN THE COUNTY OF CLACKAMAS, STATE OF OREGON SECTION 18, TOWNSHIP 2 SOUTH, RANGE 5 EAST W4M AND SECTION 13 TOWNSHIP 2 SOUTH, RANGE 4 EAST W4M. AND DO HEREBY DEDICATE TO THE PUBLIC FOREVER THE SPRING, STREETS, AND HIGHWAYS SHOWN THEREON IN TESTIMONY THEREOF I HAVE HERE UNTO SET MY HAND AND SEAL ON THIS 6 DAY OF DECEMBER AD 1947

WITNESSES
Hilbert A. Meinig
Clara F. Meinig

APPROVED Dec. 23 AD 1947 APPROVED Jan 15 AD 1948 APPROVED Jan 14 AD 1948

COUNTY ASSESSOR
BY Frank Spahr DEPUTY

E. L. Pope
COUNTY JUDGE

D. P. Mel drum
COUNTY SURVEYOR

Arthur Randall
COUNTY COMMISSIONER

O. A. Pace
COUNTY COMMISSIONER

ATTEST Guy H. Pace
COUNTY CLERK

by Roberta Smith
Deputy

Alfred Beckman
SHERIFF

RECEIVED
AUG 27 1970
STATE ENGINEER
SALEM, OREGON

Application No. 41091
Permit No. 34920

(See 1)

679