



RECEIVED
MAY 9 - 1972
STATE ENGINEER
SALEM, OREGON

RECEIVED
MAY 23 1972
STATE ENGINEER
SALEM, OREGON

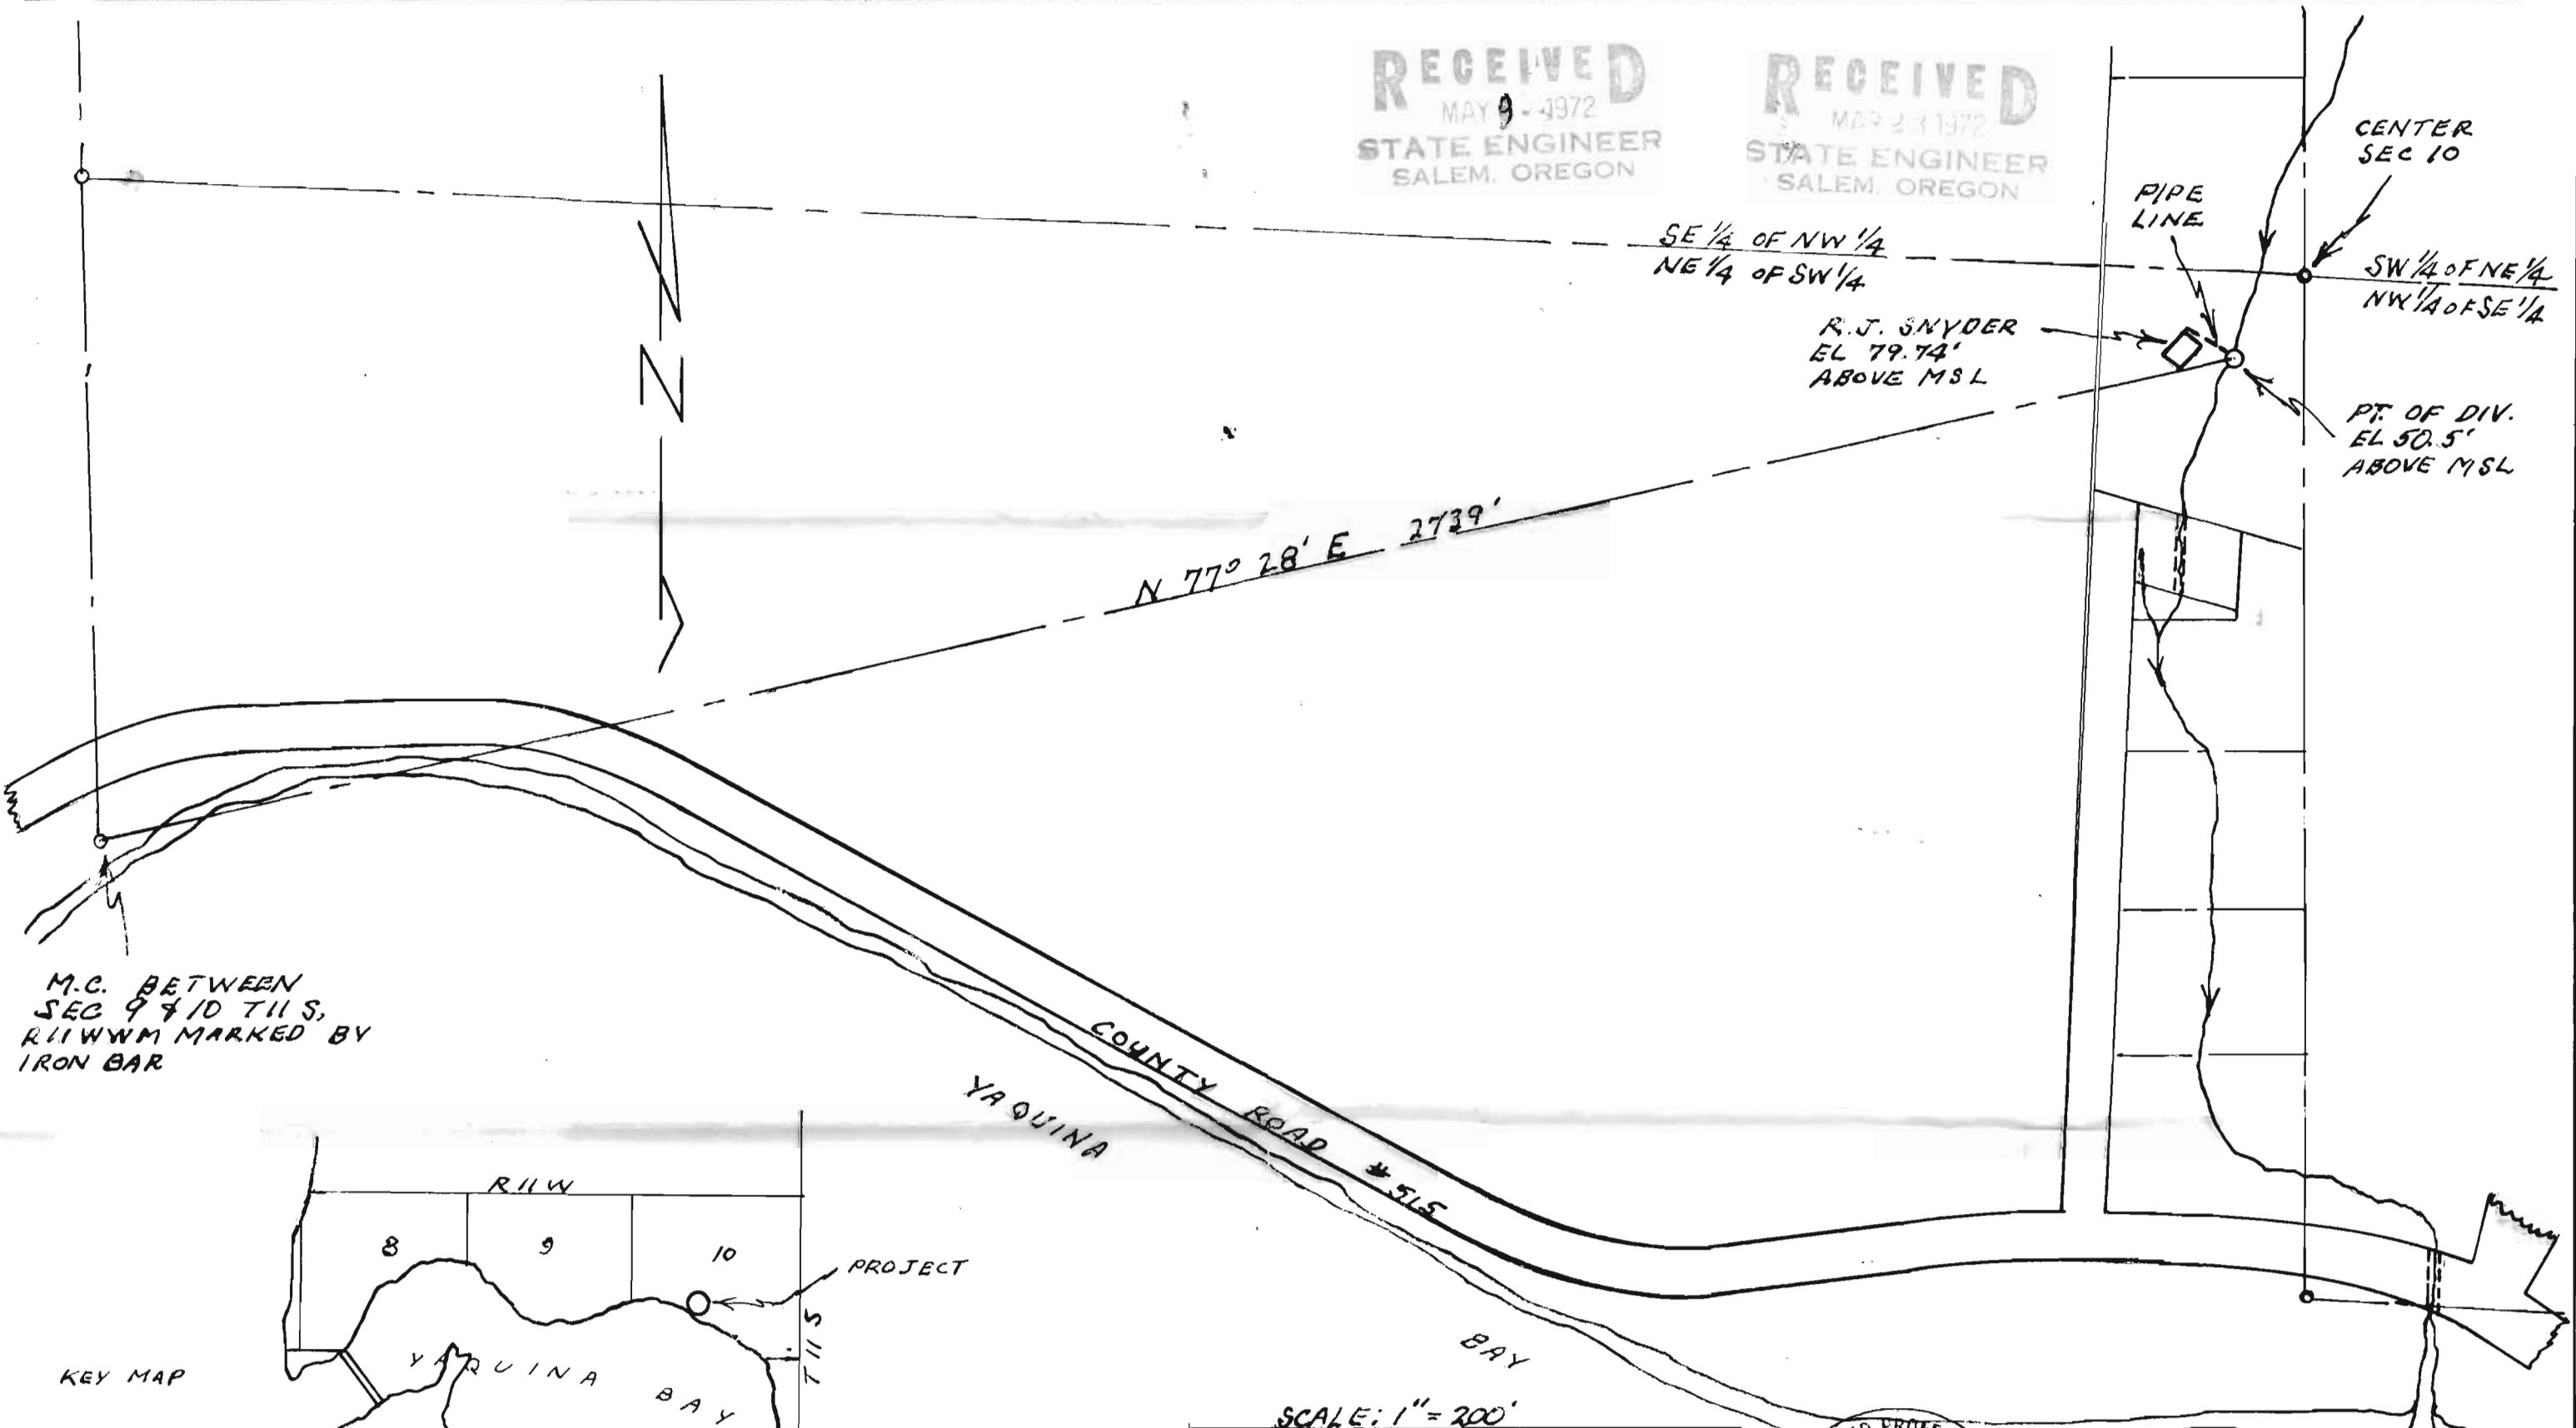

M.C. BETWEEN
SEC 9 & 10 T11S,
R11WWM MARKED BY
IRON BAR

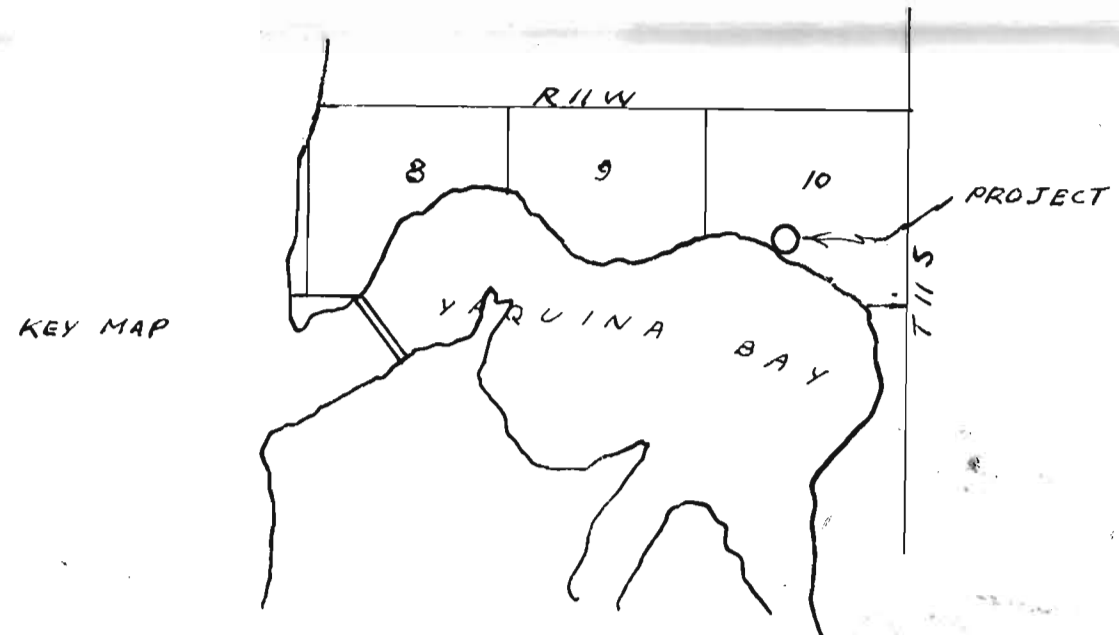


SCALE: 1" = 200'

PERMIT MAP
SURFACE WATER APPROPRIATION

R.J. SNYDER PROPERTY IN
NE 1/4 OF SW 1/4 AND SE 1/4 OF NW 1/4
SEC 10 T11S, R11WWM, LINCOLN
COUNTY, OREGON

OR 3-20-72 BY R.J. SNYDER

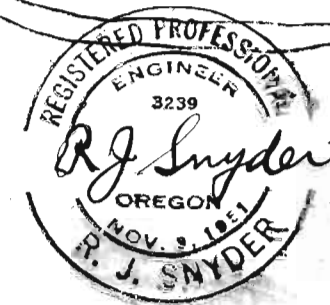

Application No. 49088
Permit No. 36823