



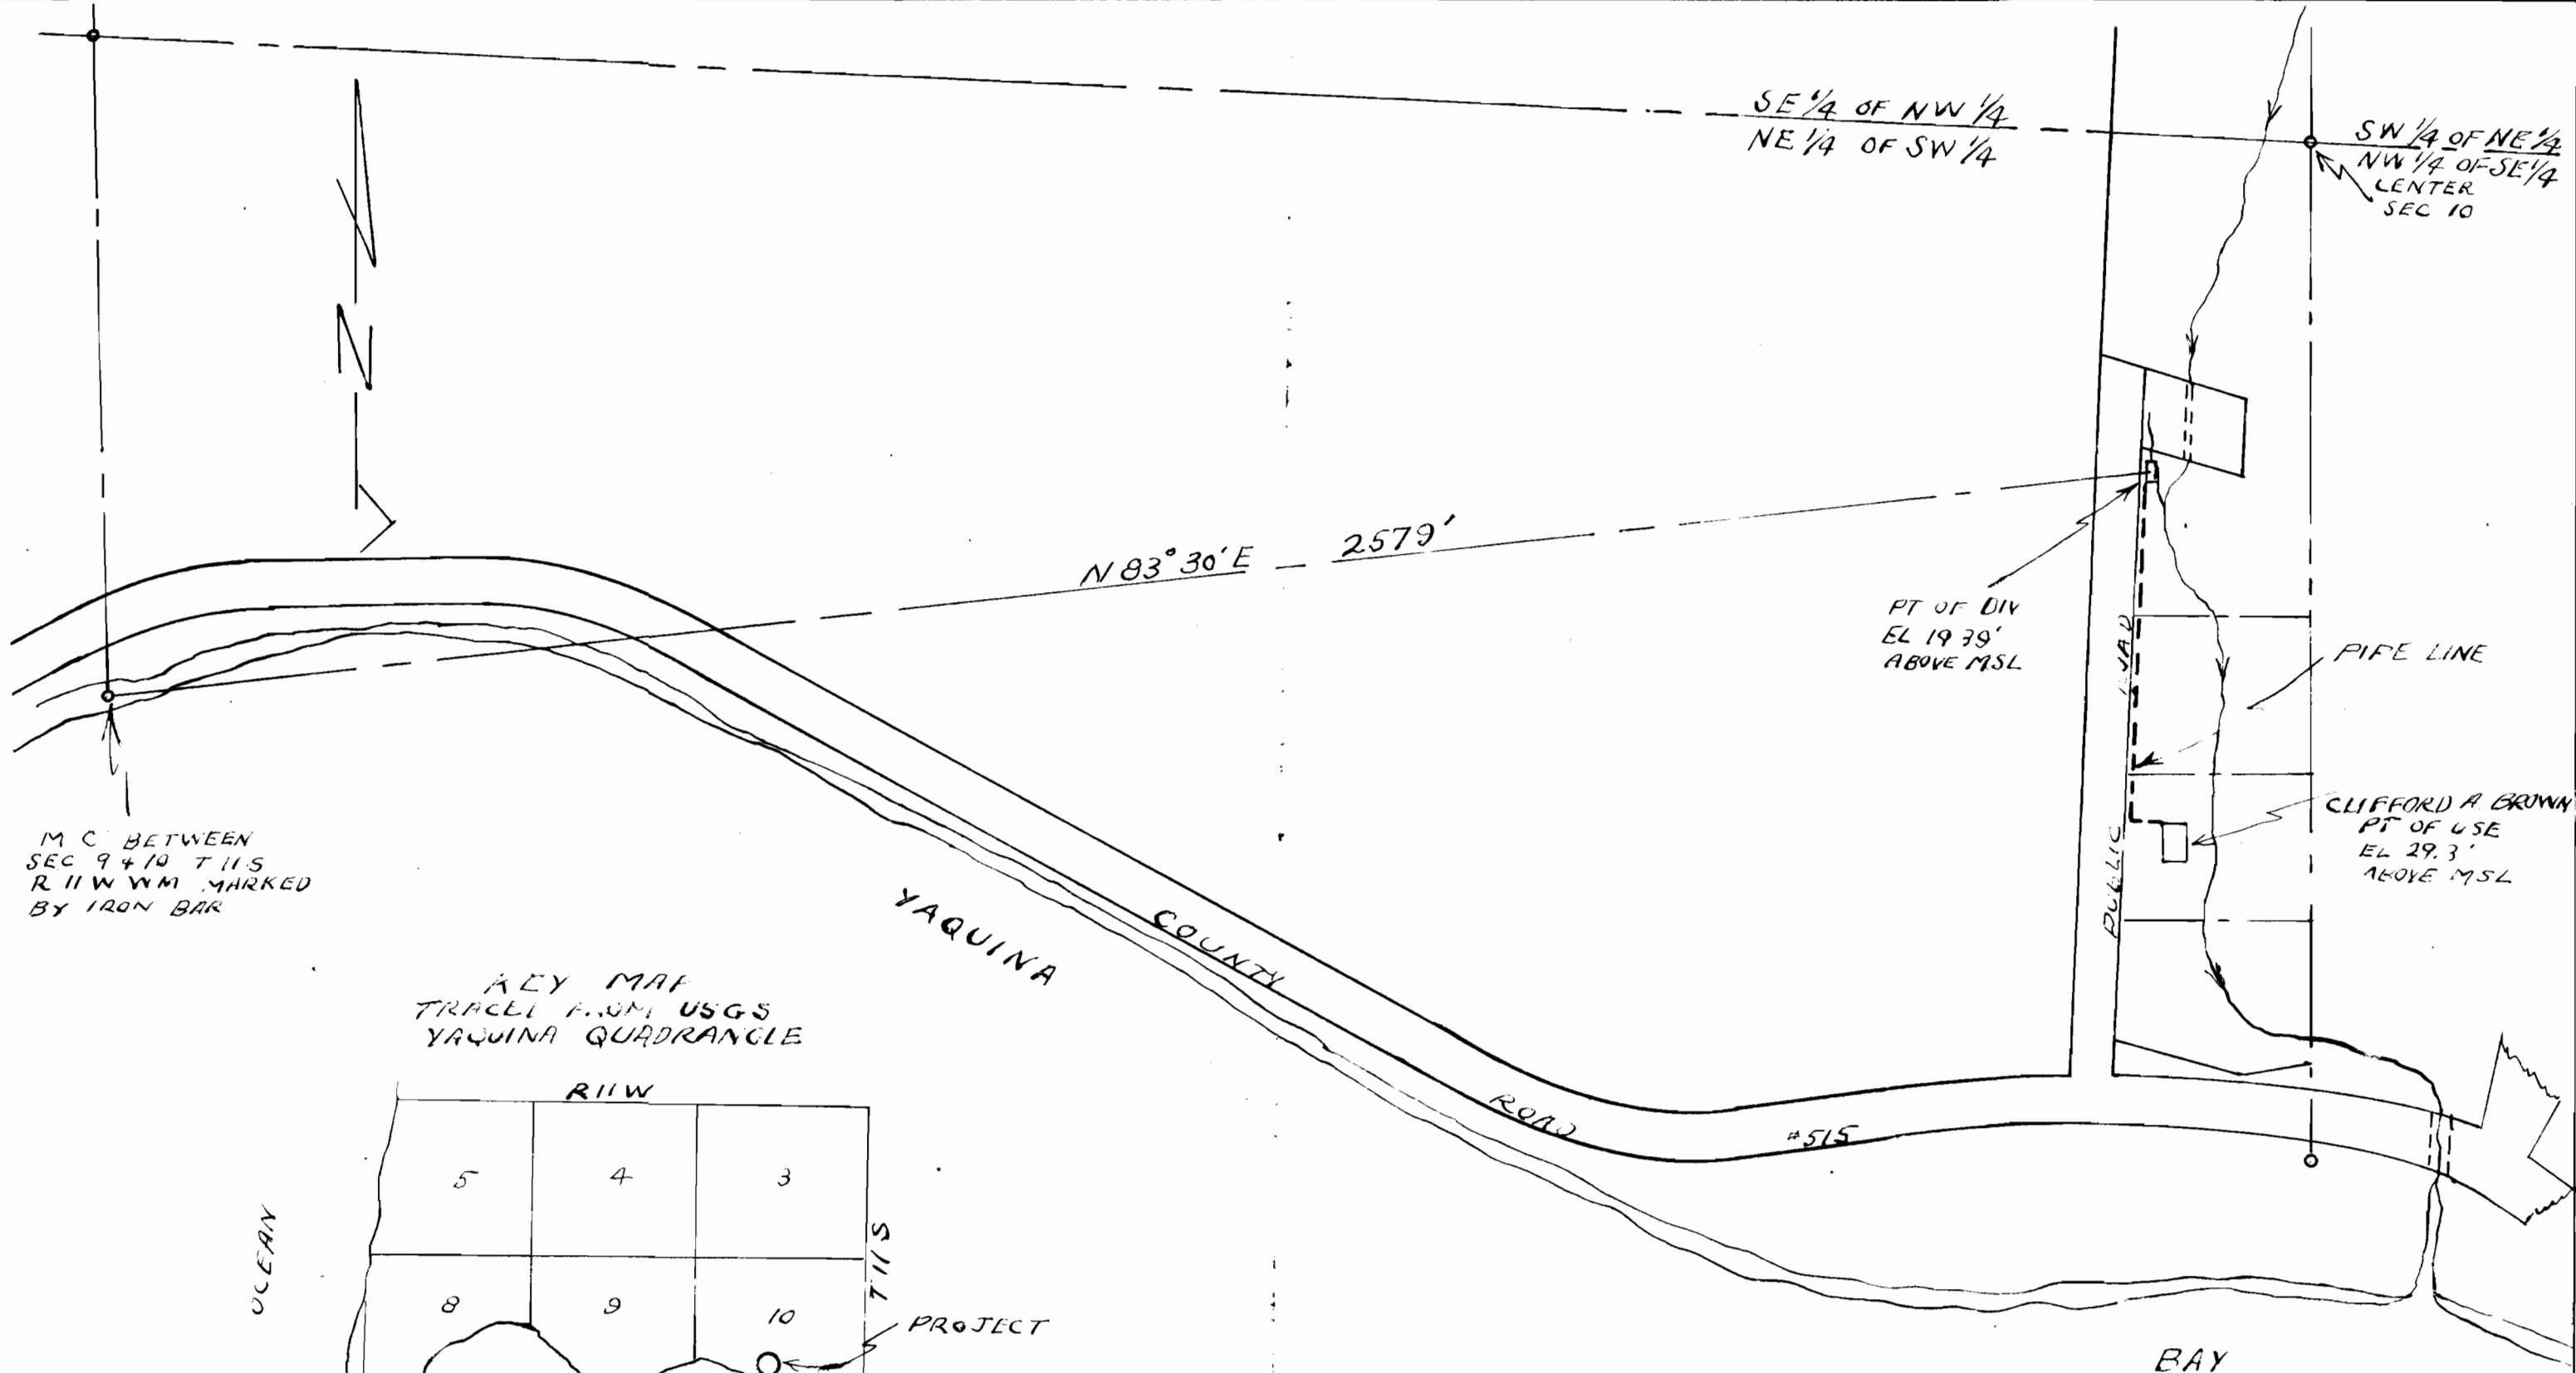

KEY MAP
TRACE FROM USGS
YAQUINA QUADRANGLE

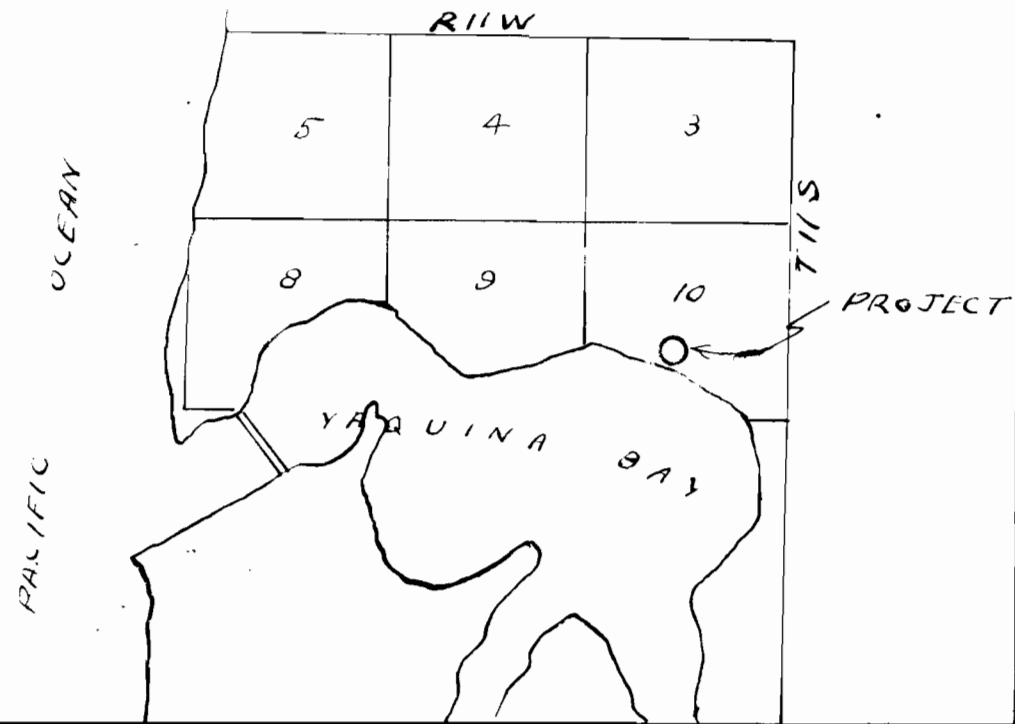

SCALE 1" = 200'
PERMIT MAP
SURFACE WATER APPROPRIATION

CLIFFORD A. BROWN PROPERTY IN
NE 1/4 OF SW 1/4 OF SECTION 10
T11S, R11W WM LINCOLN
COUNTY, OREGON

DR. APRIL 10, 72 BY R.J. SNYDER



Application No. 36900
Permit No. 36900