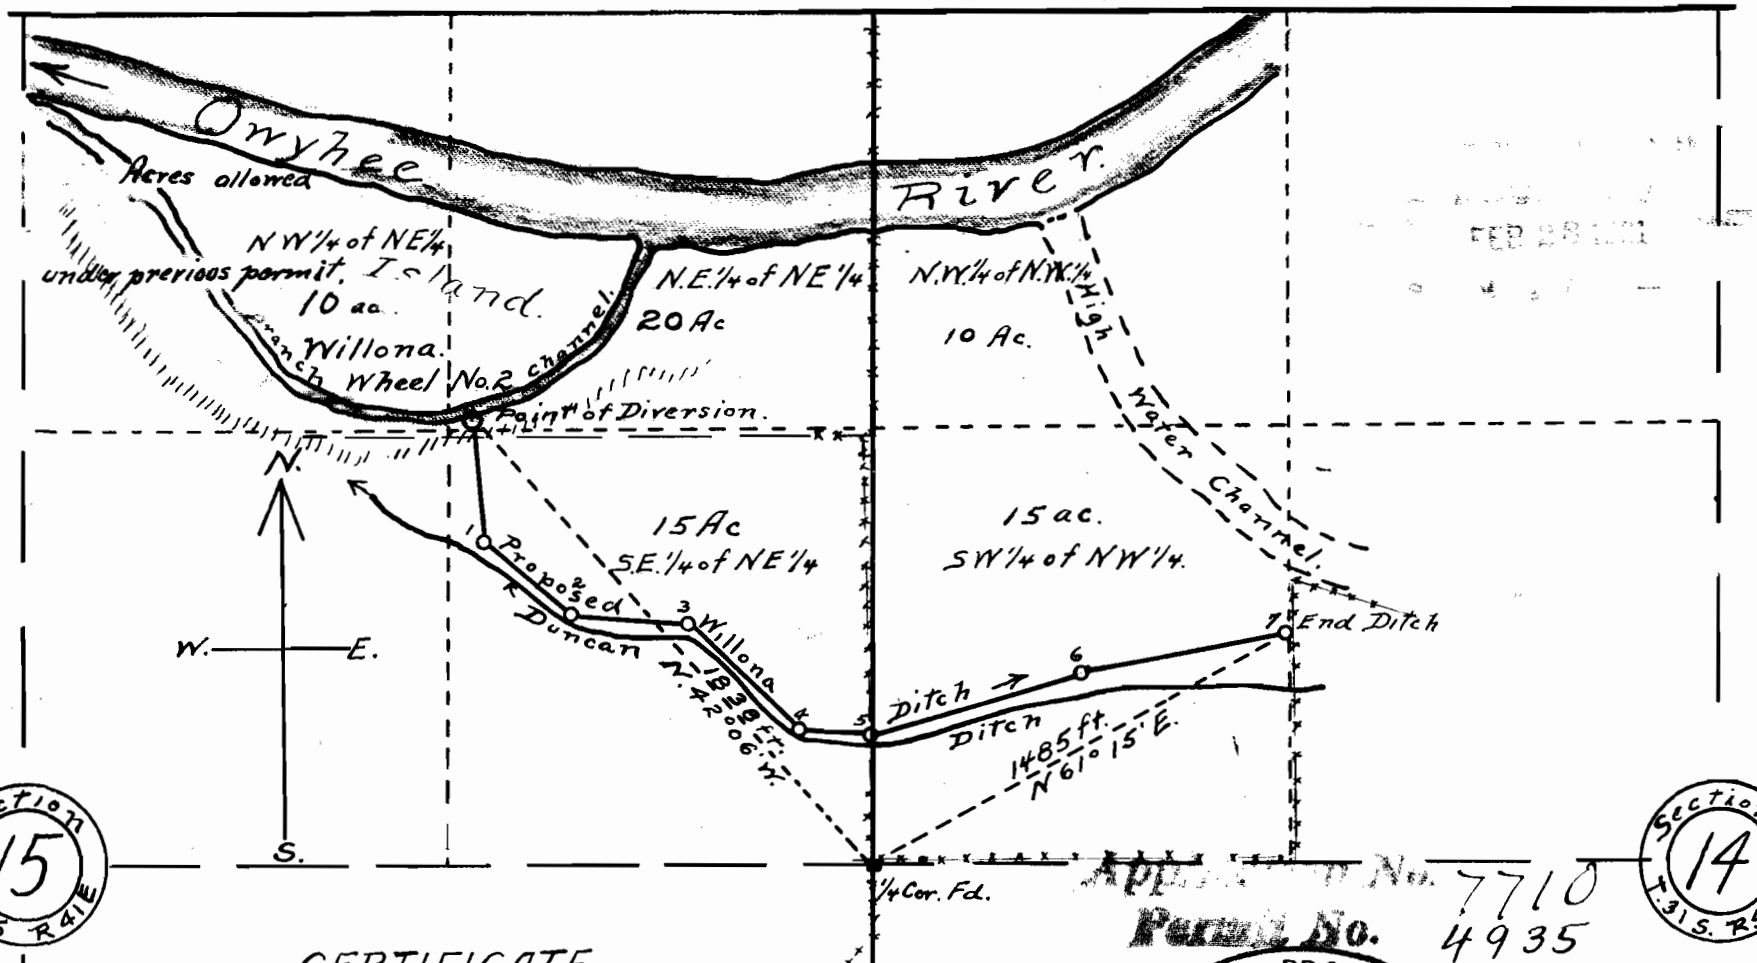


Application No. 7710

Permit No. 4935

CERTIFICATE.

I, Ernest B. Alsop of Jordan Valley Ore. do hereby Certify that this map was made from notes taken during an actual survey made by me on Feb. 5, 1921, and that it correctly represents the works described in the accompanying application, together with the location of streams and other ditches in the immediate vicinity and has written thereon the area in each smallest legal subdivision, which it is proposed to irrigate.

Ernest B Alsop.
C. E.

REGISTERED PROFESSIONAL ENGINEER 678
Ernest B. Alsop.
OREGON DEC. 8, 1919 ERNEST B. ALSOP

APPLICATION NO. 7710
PERMIT NO. 4935

MAP SHOWING.

Proposed Ditch W. F. Stine.

WILLONA WATER WHEEL NO. 2.

Sec. 14 and 15 T. 31 S. R. 41 E. Malheur County.

Scale 1 in. = 600 ft.

Feb. 12 - 1921