


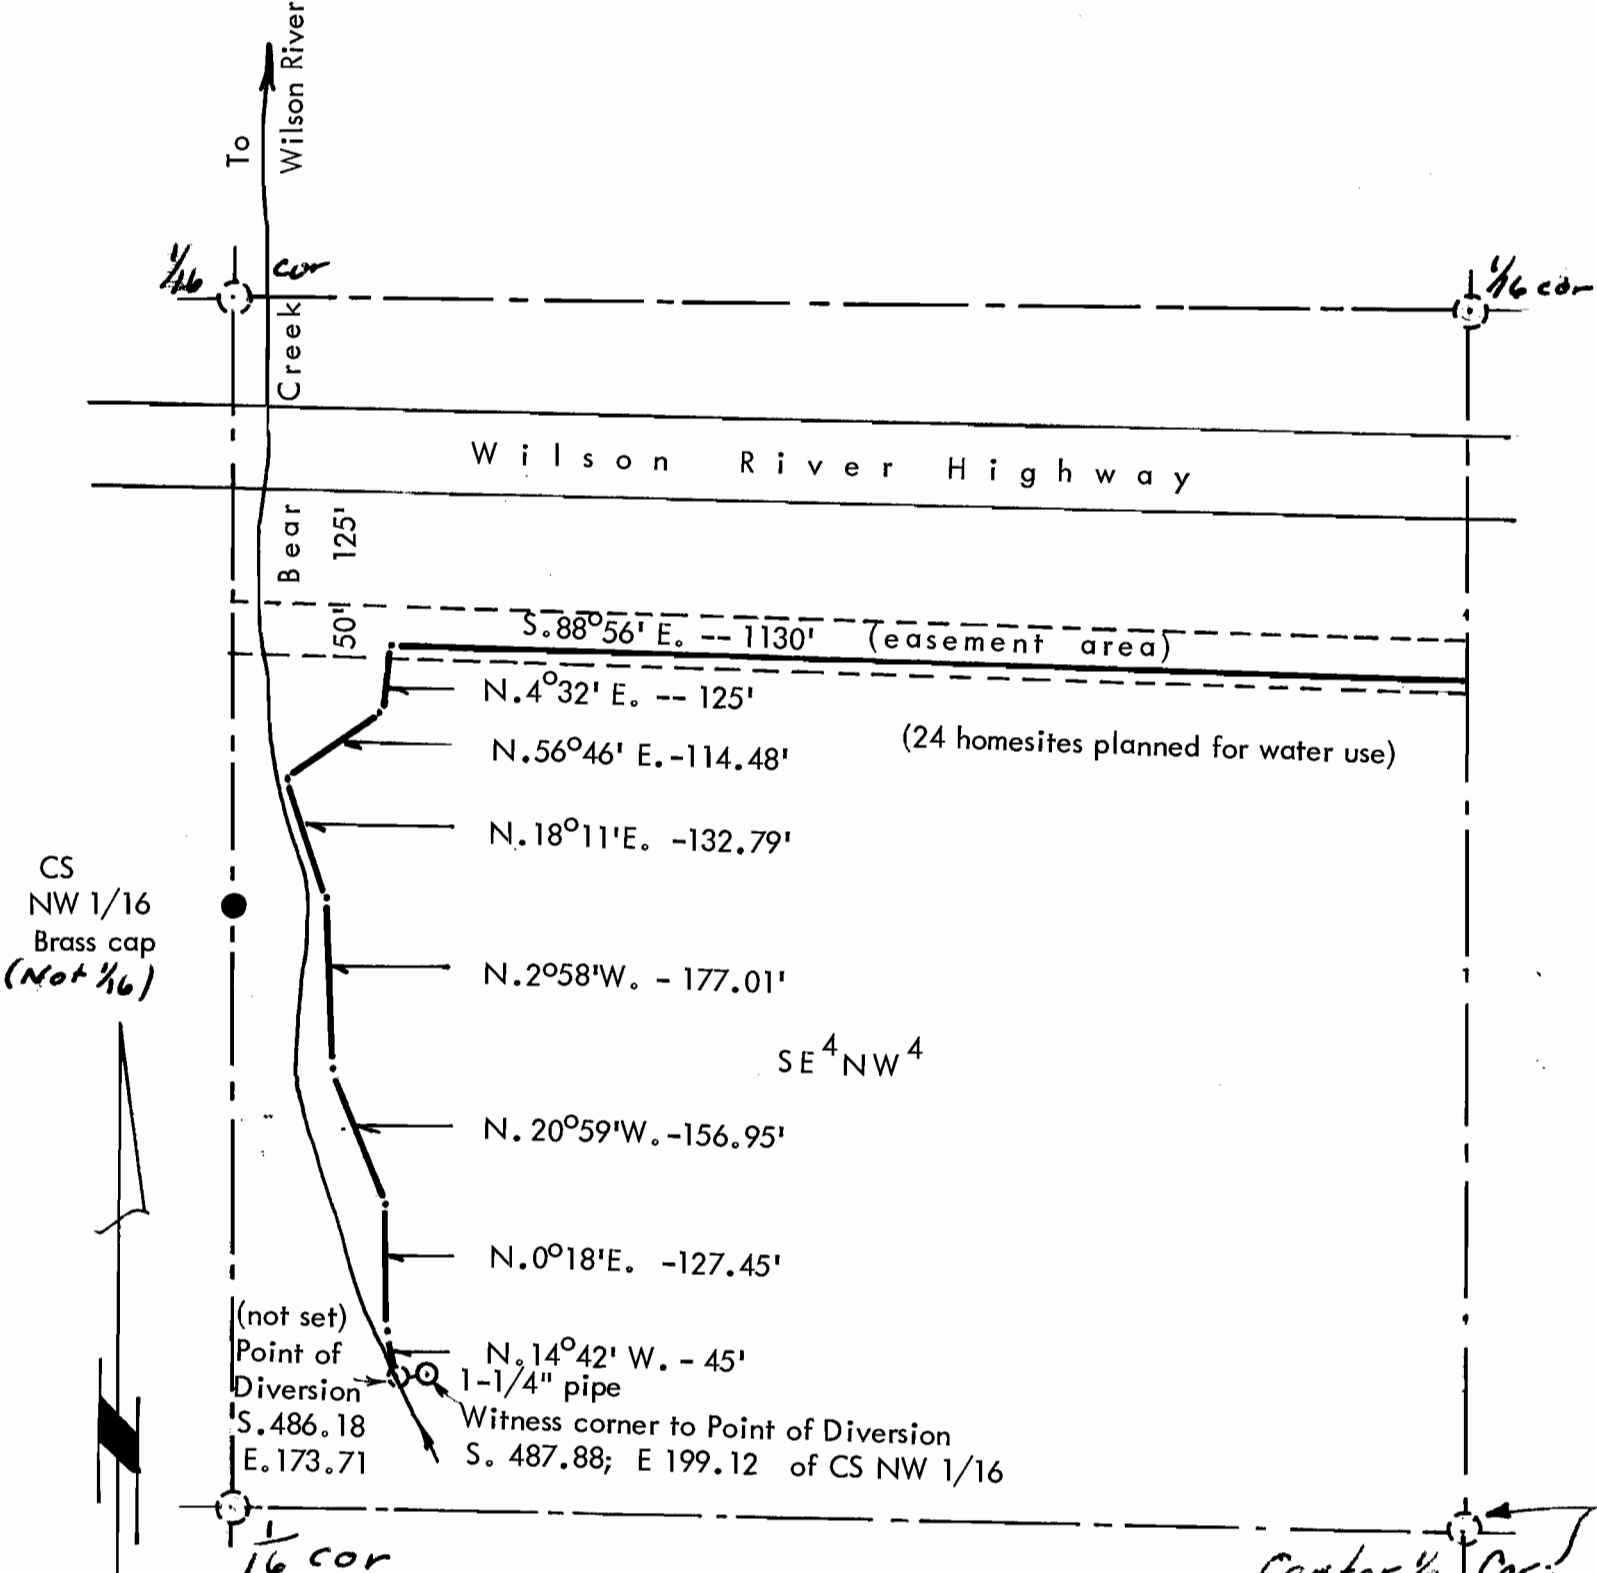

Application No. 45365
Permit No 33870

WATER RIGHT SURVEY MAP
for
M.L. SCHMIDT
in
Section 12, T. 1 S., R. 8 W., W.M.
August, 1968
SCALE 1" = 200 FEET

