


RECEIVED
FEB 11 1972
STATE ENGINEER
SALEM, OREGON


T2S, R44 E.W.M.

RECEIVED
JAN 3 1972
STATE ENGINEER
SALEM, OREGON


Application No. 48916
Permit No. 35967

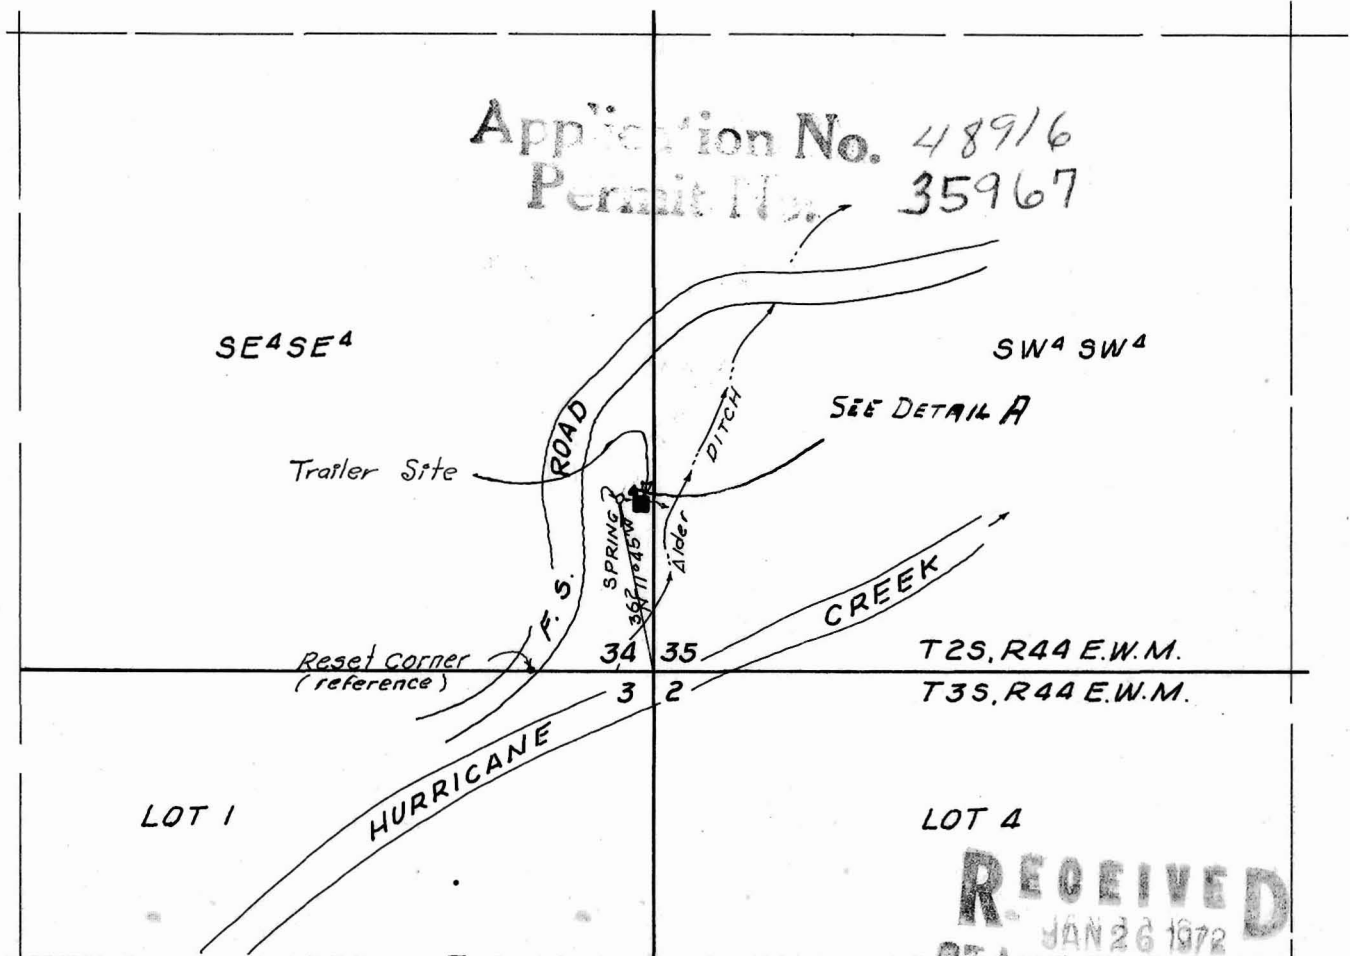

RECEIVED
JAN 26 1972
STATE ENGINEER
SALEM, OREGON

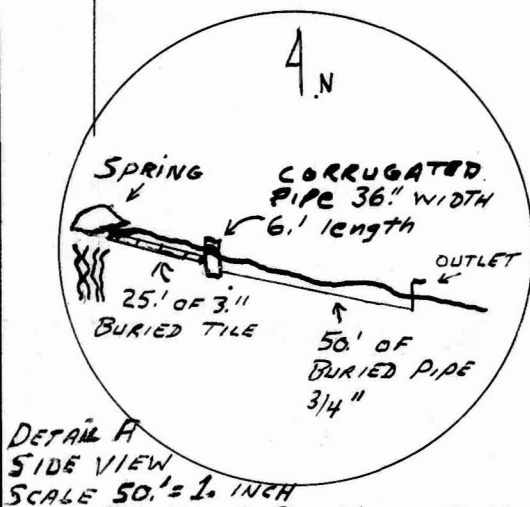

SCALE: 1" = 400'

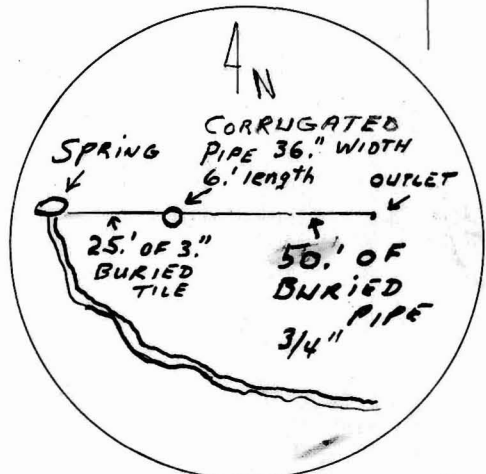

DETAIL "A"
SCALE 50' = 1. INCH

Note: Spring is located in the SE⁴SE⁴ of Sec. 34, T2S, R44 E.W.M. and bears N11°45'W, 362 feet from the SE cor. of Sec. 34.

THE SPRING WILL BE DEVELOPED AS FOLLOWS, FROM THE SPRING MOUTH, 25' OF TILE COLLECTION PIPE DUE WEST TO A HOLDING TANK MADE OF CORRUGATED METAL PIPE 36" IN DIAM. THE OUTLET PIPE WILL THEN RUN AN ADDITIONAL 50' DUE WEST TO AN OUTLET. TILE WILL BE 3" PIPE WILL BE 3/4"