


#### LEGEND

- ANTICIPATED FUTURE SERVICE AREA BOUNDARY
- 8" EXISTING ARTERIAL MAIN (SIZE INDICATED)
- 10" PROPOSED ARTERIAL MAIN (SIZE INDICATED)
- PROPOSED PRESSURE REGULATING VALVE

U.S.G.S. MAP  
ESTACADA QUADRANGLE  
ALL WITHIN T.35., R.4E., W.M.

POINT OF DIVERSION:  
LOCATED 575 FEET NORTH AND 490 FEET  
EAST FROM THE WEST 1/4 CORNER  
OF SECTION 28, T.35., R.4E., W.M.

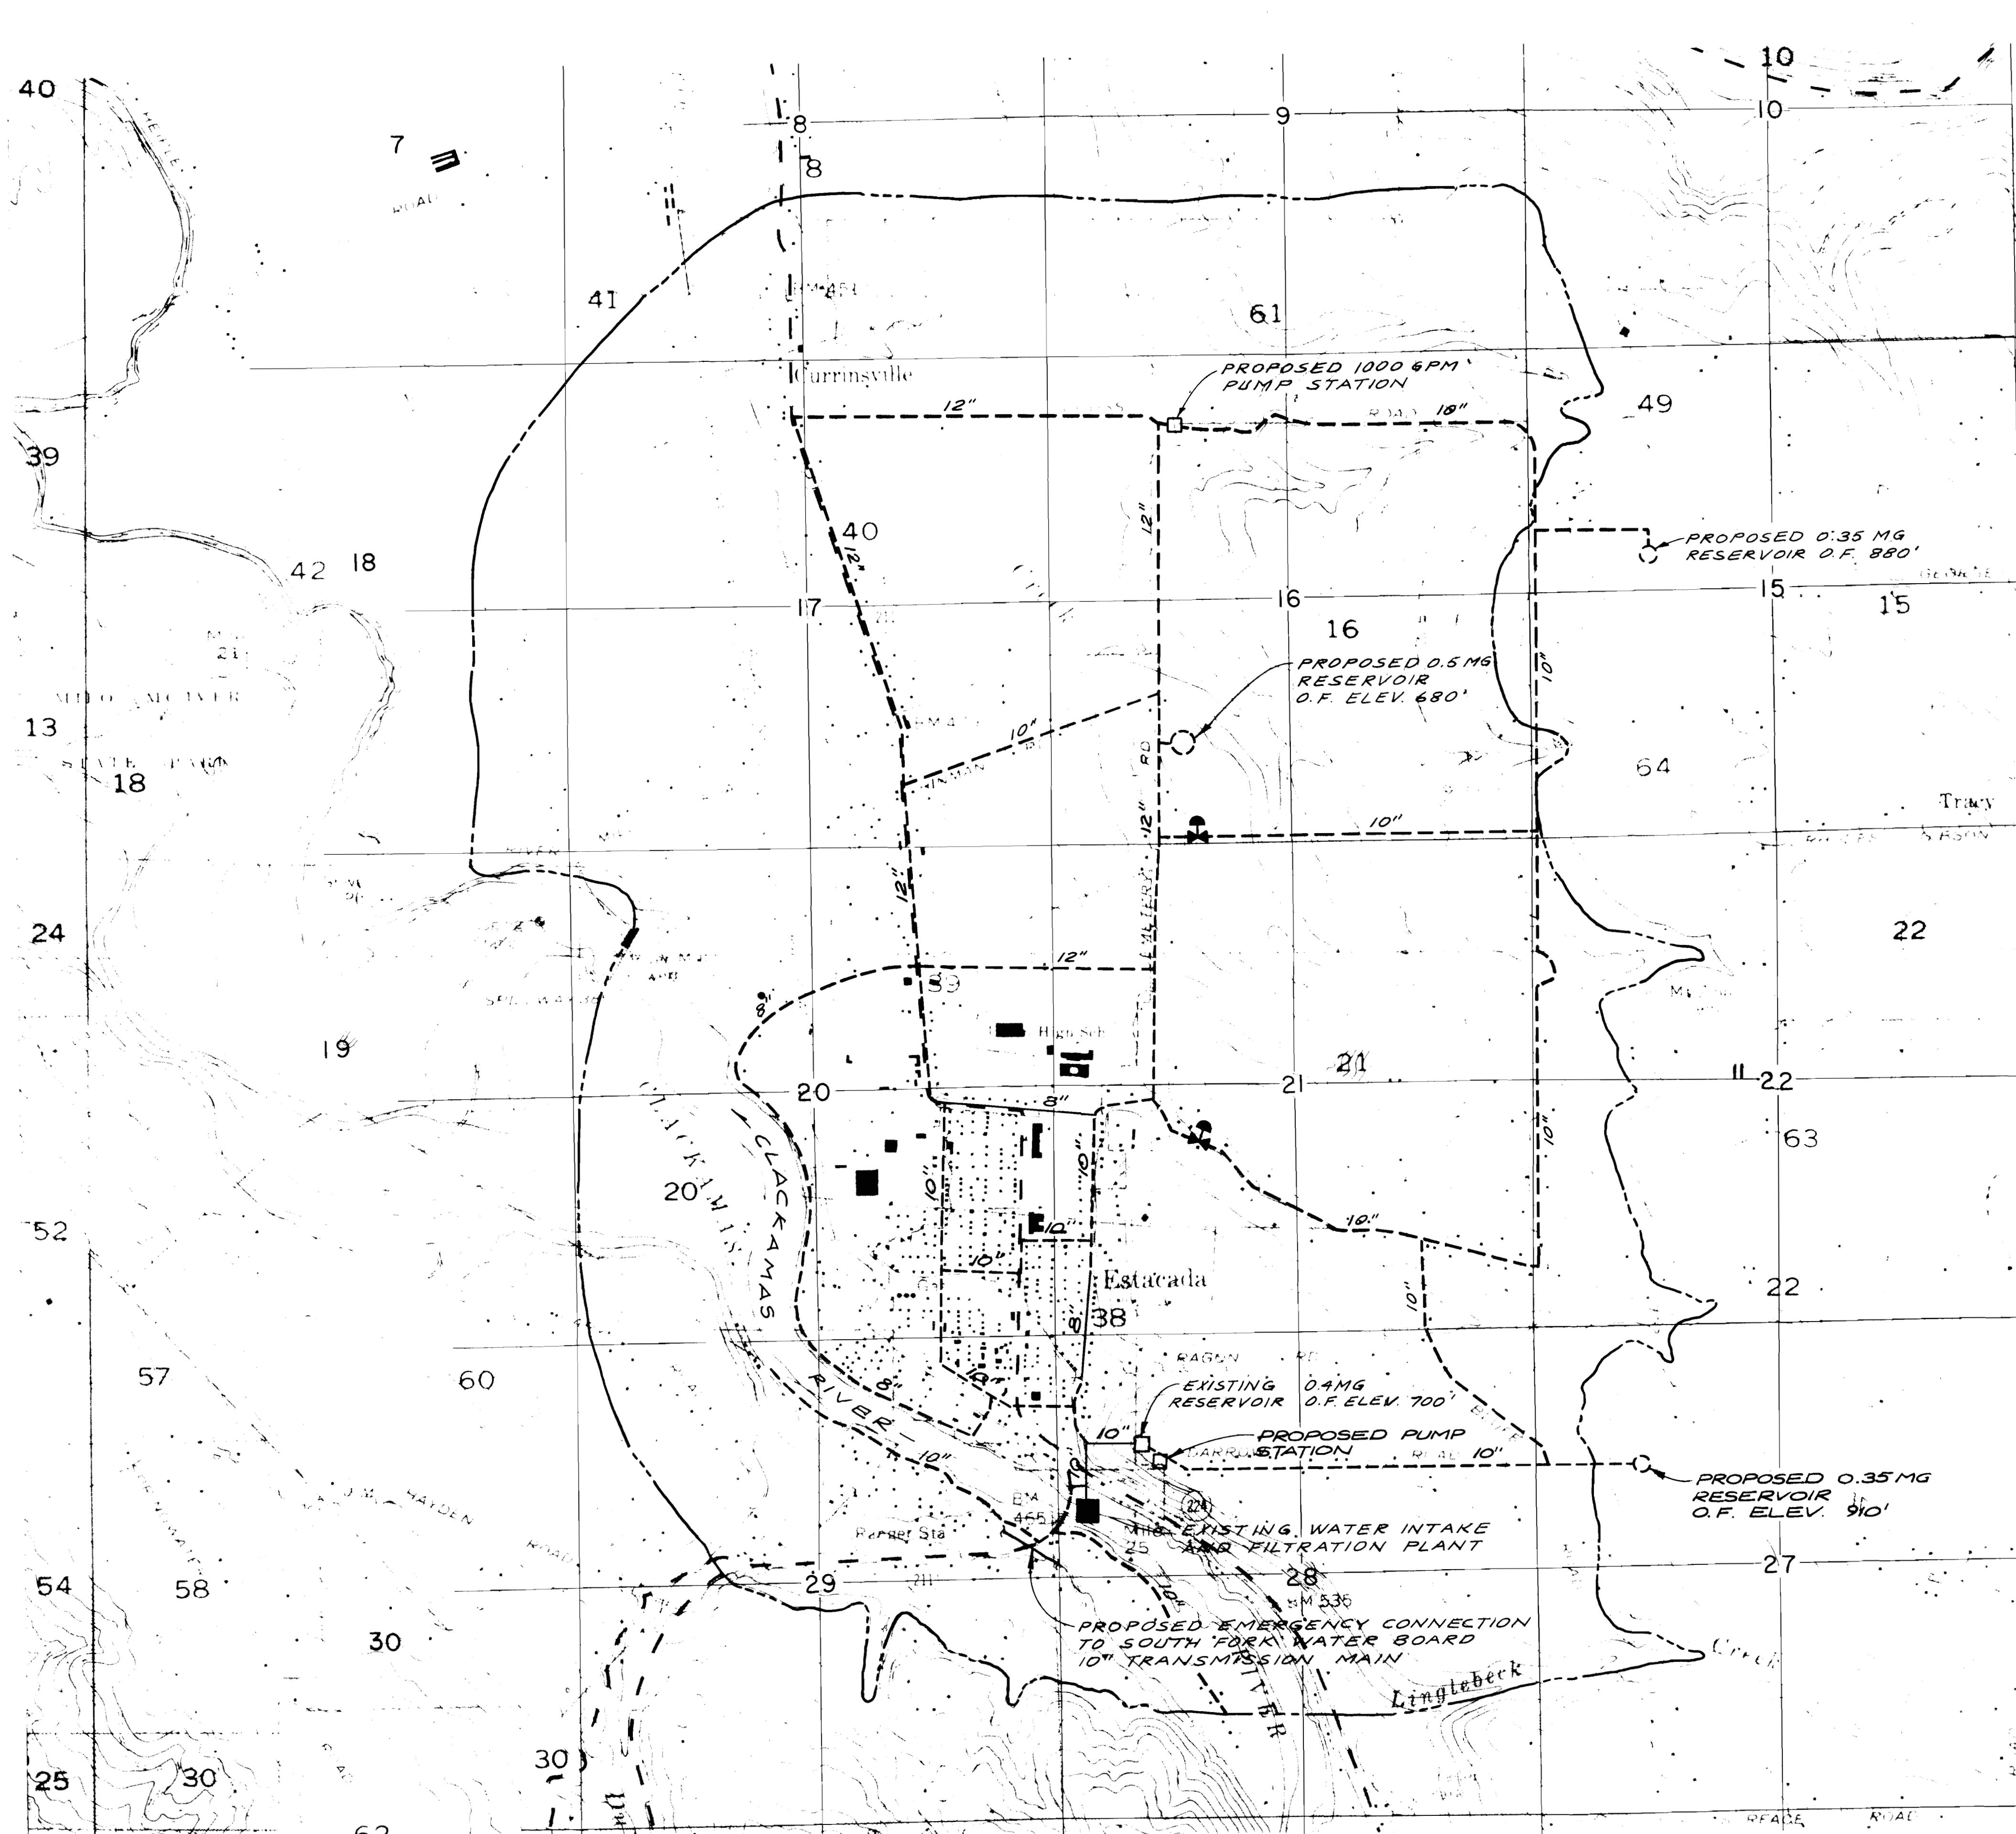

CORNELL  
HOWLAND  
HAYES &  
MERRYFIELD

CITY OF ESTACADA, OREGON

MAP ACCOMPANYING

|                           |                         |
|---------------------------|-------------------------|
| DESIGNED BY<br><b>JEB</b> | SHEET NO.<br><b>1</b>   |
| DRAWN BY<br><b>LMW</b>    | DATE<br><b>1</b>        |
| CHECKED BY<br><b>KFD</b>  | DATE<br><b>JAN 1973</b> |
| BY<br><b>RA</b>           | DATE<br><b>1</b>        |