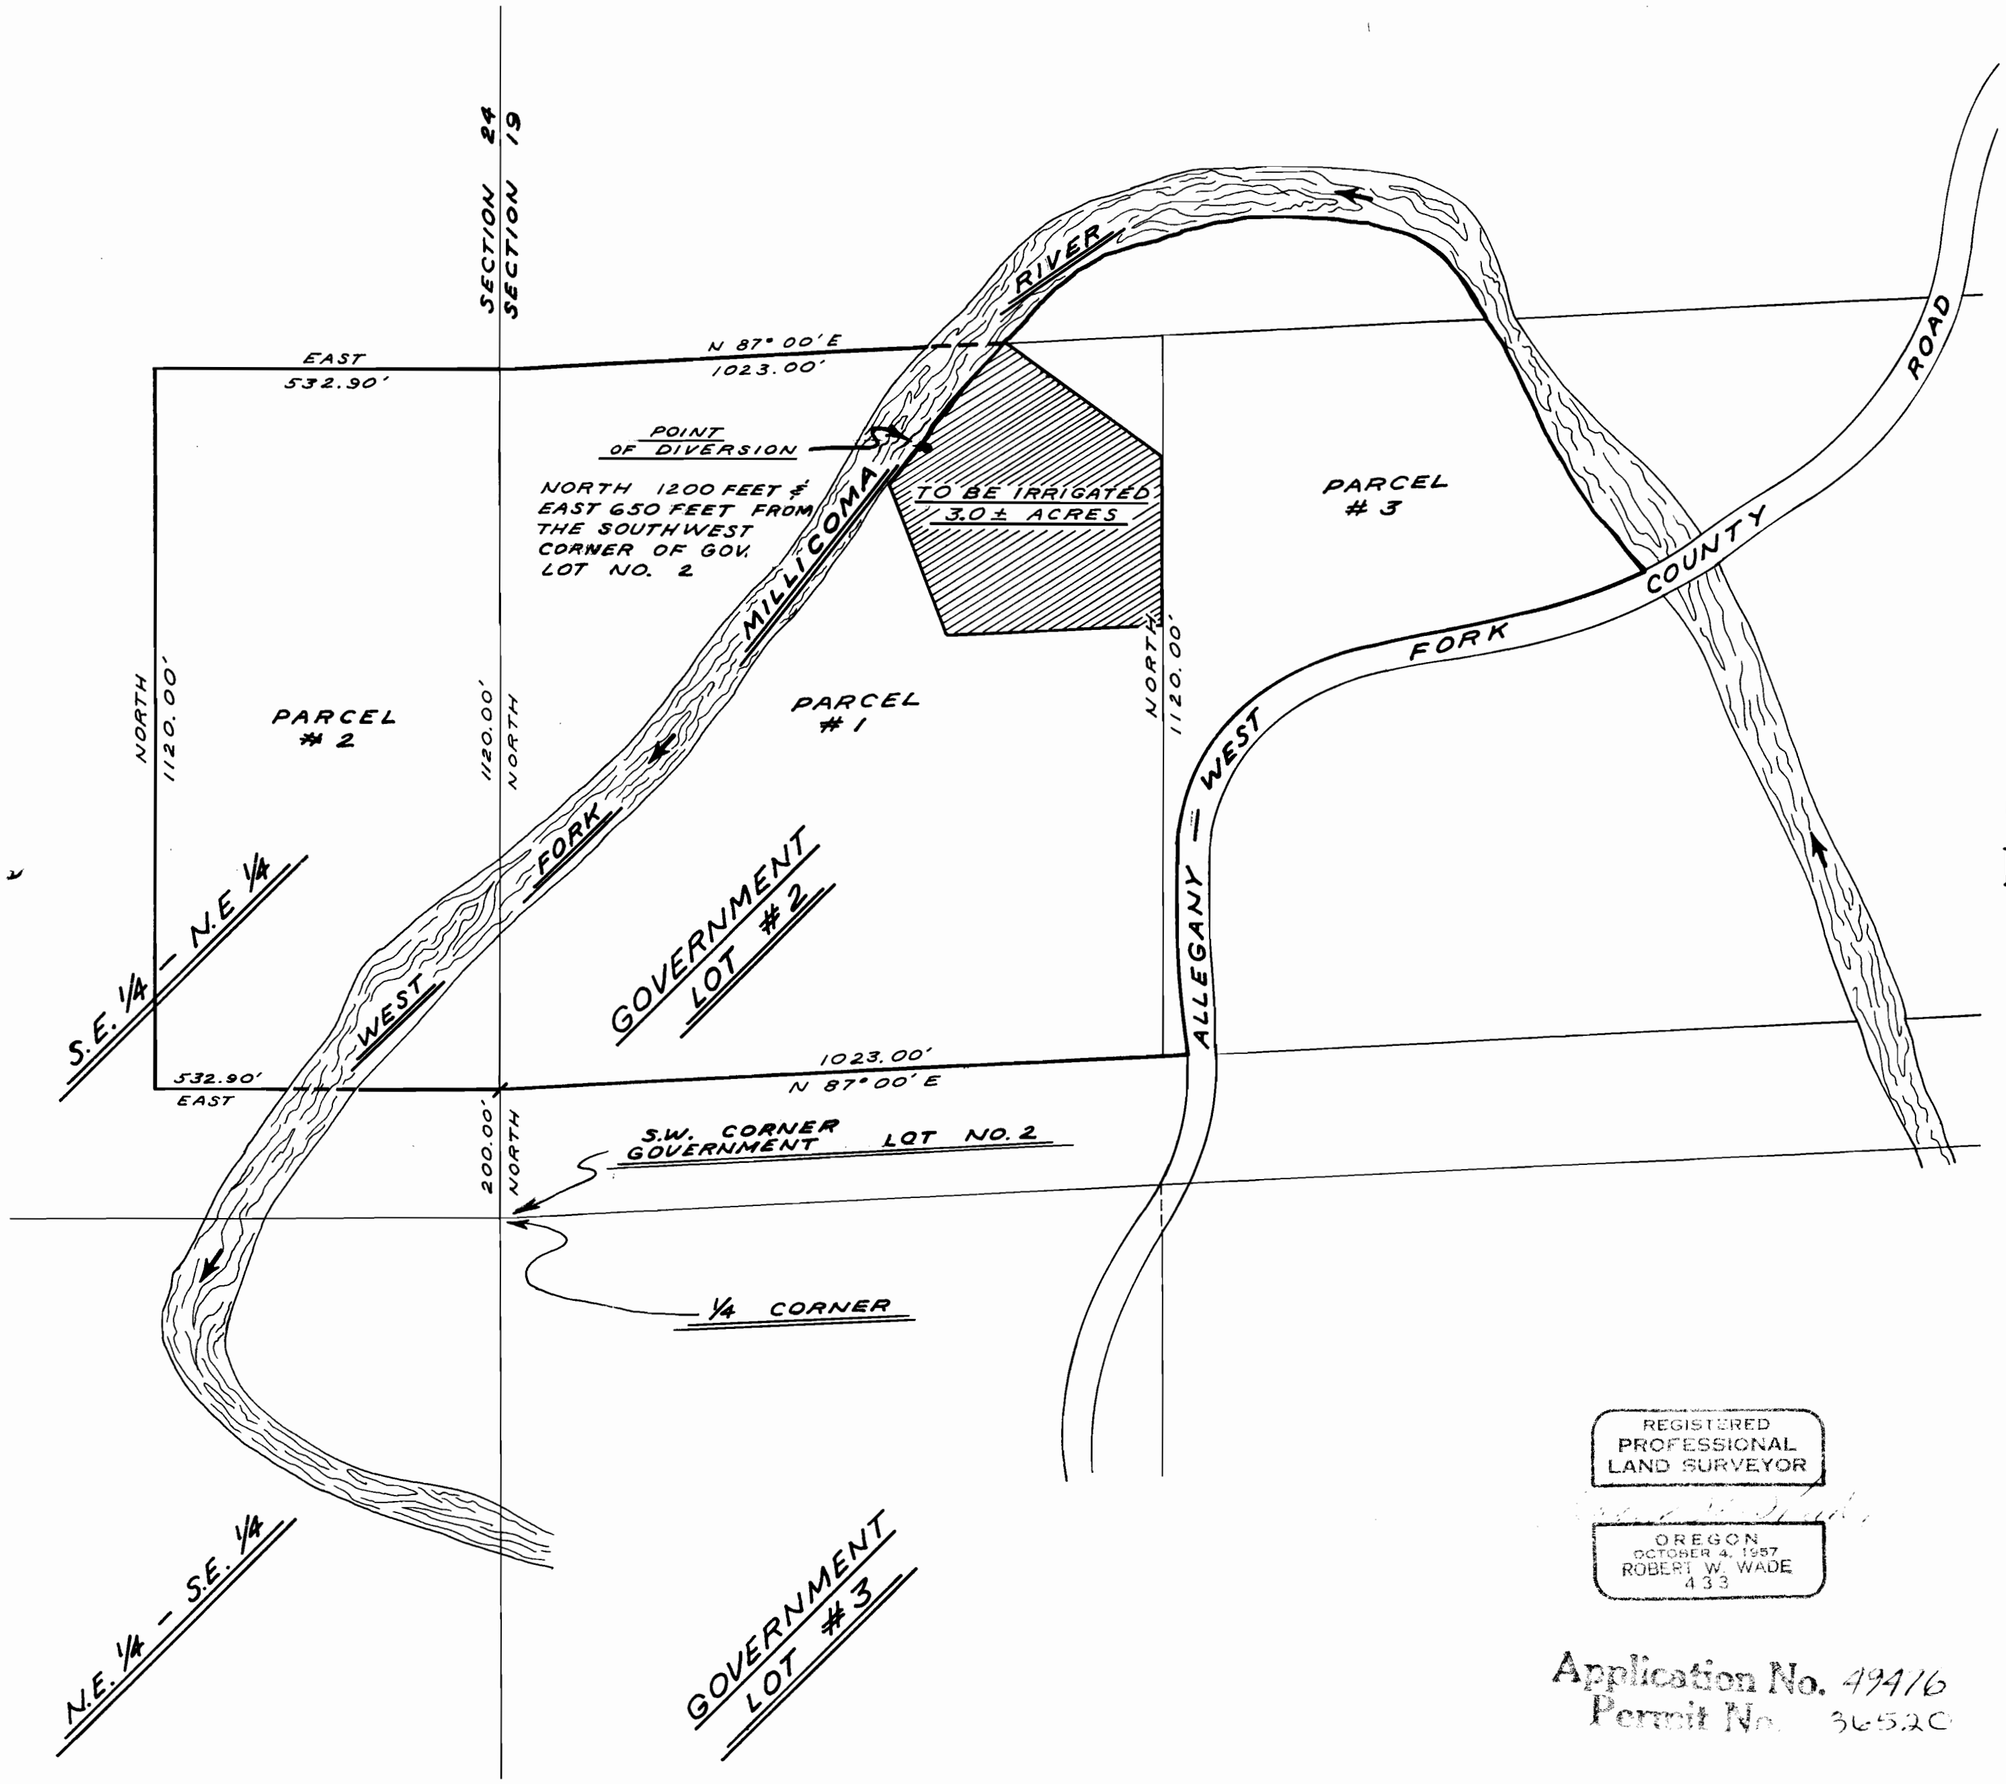

REGISTERED
PROFESSIONAL
LAND SURVEYOR

OREGON
OCTOBER 4, 1957
ROBERT W. WADE
433

Application No. 49416
Permit No. 36520

WATER RIGHTS MAP

A PORTION OF GOVERNMENT LOT NO. 2, SECTION 19, TOWNSHIP 24 SOUTH, RANGE 11 WEST OF THE WILLAMETTE MERIDAN, COOS COUNTY, OREGON

SCALE : 1" = 200' 11 - 1 - 72

FOR : ALBERT H. KOHLER

HG E INC
ENGINEERS • PLANNERS
5TH AND HIGHLAND
COOS BAY, OREGON
269-1156