


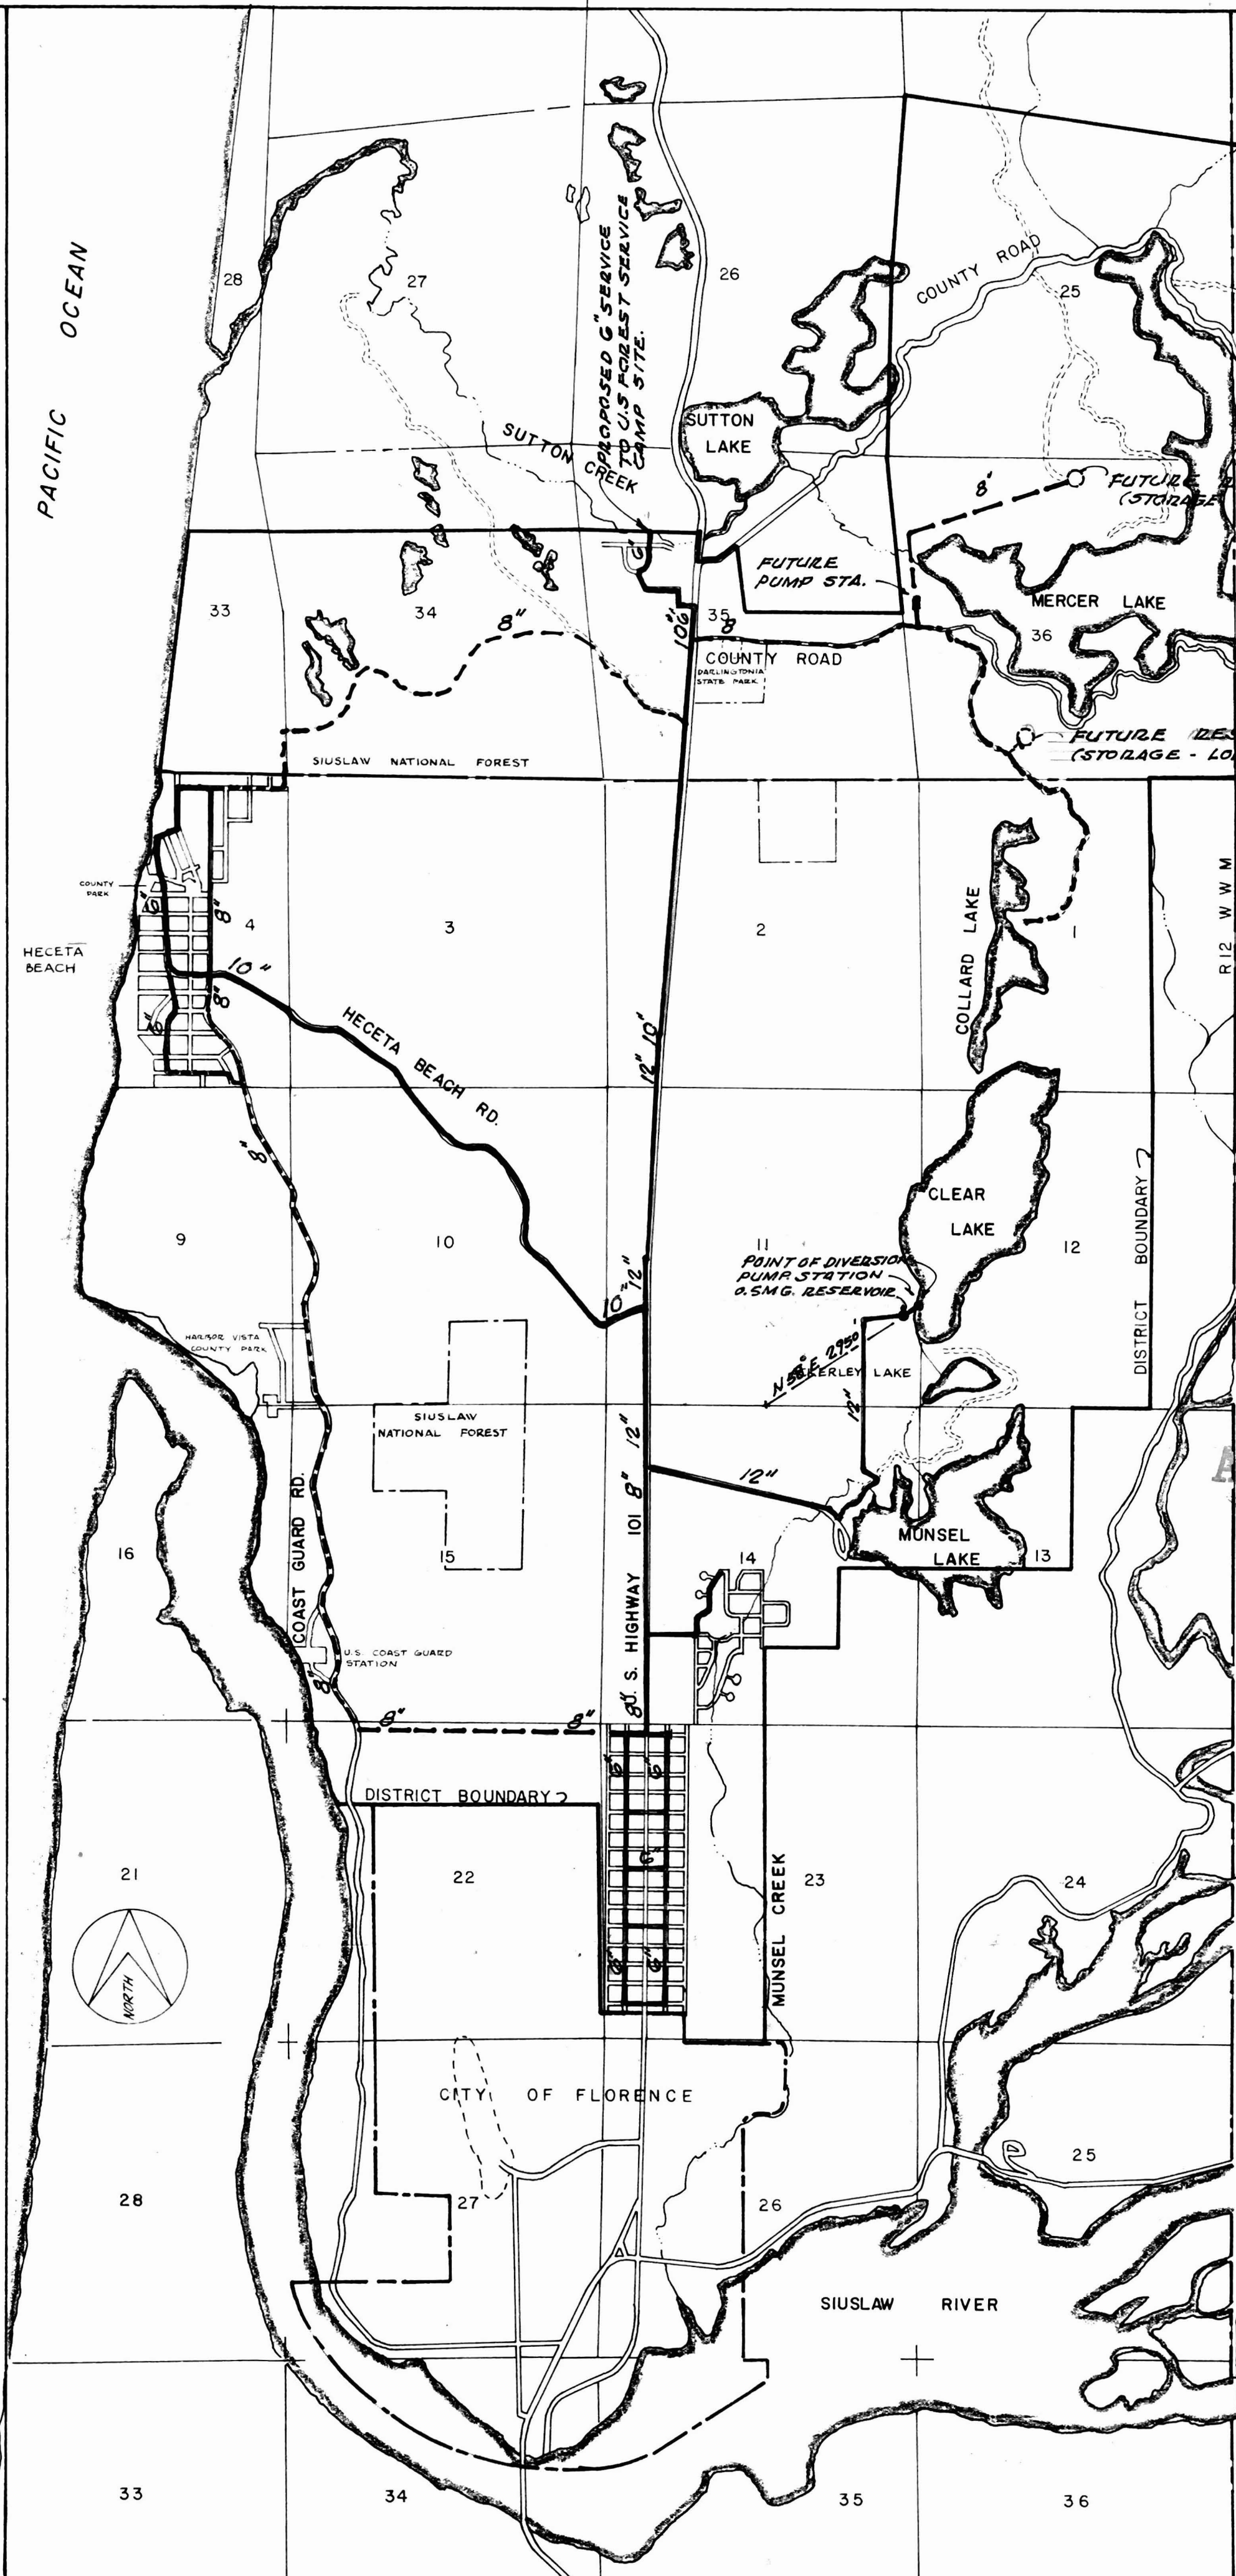

DISTRICT BOUNDARY 7

30

31

36

35

26

27

28

33

34

3

4

9

10

15

16

21

22

23

24

25

26

27

28

33

34

35

36

HECETA BEACH

HECETA BEACH RD.

COAST GUARD RD.

U.S. COAST GUARD STATION

SUTTON LAKE

MERCER LAKE

COLLARD LAKE

CLEAR LAKE

MUNSEL LAKE

POINT OF DIVERSION PUMP STATION - O.S.M.G. RESERVOIR

FUTURE PUMP STA.

FUTURE RESERVOIR (STORAGE - HIGH LEVEL)

FUTURE RESERVOIR (STORAGE - LOW LEVEL)

PROPOSED 6" SERVICE TO U.S. FOREST SERVICE CAMP SITE

SUTTON CREEK

PARLINGTONIA STATE PARK

SIUSLAW NATIONAL FOREST

CITY OF FLORENCE

SIUSLAW RIVER

HECETA BEACH

HECETA BEACH RD.

COAST GUARD RD.

U.S. COAST GUARD STATION

SUTTON LAKE

MERCER LAKE

COLLARD LAKE

CLEAR LAKE

MUNSEL LAKE

POINT OF DIVERSION PUMP STATION - O.S.M.G. RESERVOIR

FUTURE PUMP STA.

FUTURE RESERVOIR (STORAGE - HIGH LEVEL)

FUTURE RESERVOIR (STORAGE - LOW LEVEL)

PROPOSED 6" SERVICE TO U.S. FOREST SERVICE CAMP SITE

SUTTON CREEK

PARLINGTONIA STATE PARK

SIUSLAW NATIONAL FOREST

CITY OF FLORENCE

SIUSLAW RIVER

R12 W W M
R11 W W M

RECEIVED
JAN 9 1968
STATE ENGINEER
FLORENCE, OREGON

RECEIVED
JAN 10 1968
STATE ENGINEER
FLORENCE, OREGON

Applied No. 44408
Permit No. 33171

KEY.
NEW CONSTRUCTION
FUTURE.

REGISTERED PROFESSIONAL
ENGINEER
2542
EDWARD W. RILEY
MAY 9, 1947
OREGON

HECETA WATER DISTRICT
FLORENCE, OREGON
WATER DISTRIBUTION
MAP

SCALE 1" = 2000
30 DECEMBER 1967.

edward w. riley
PROFESSIONAL ENGINEER
AIRPORT TERMINAL BLDG.
NORTH BEND, OREGON