

Form AI-187
March 1961

UNITED STATES
DEPARTMENT OF THE INTERIOR
BUREAU OF LAND MANAGEMENT


SECTION 3

NE $\frac{1}{4}$ SW $\frac{1}{4}$

Oregon State Water Filings

TOWNSHIP 29S, RANGE 36E, W. M.

4" = 1 MILE North $\uparrow$ LAMBING CANYON RES. #1 10-0735

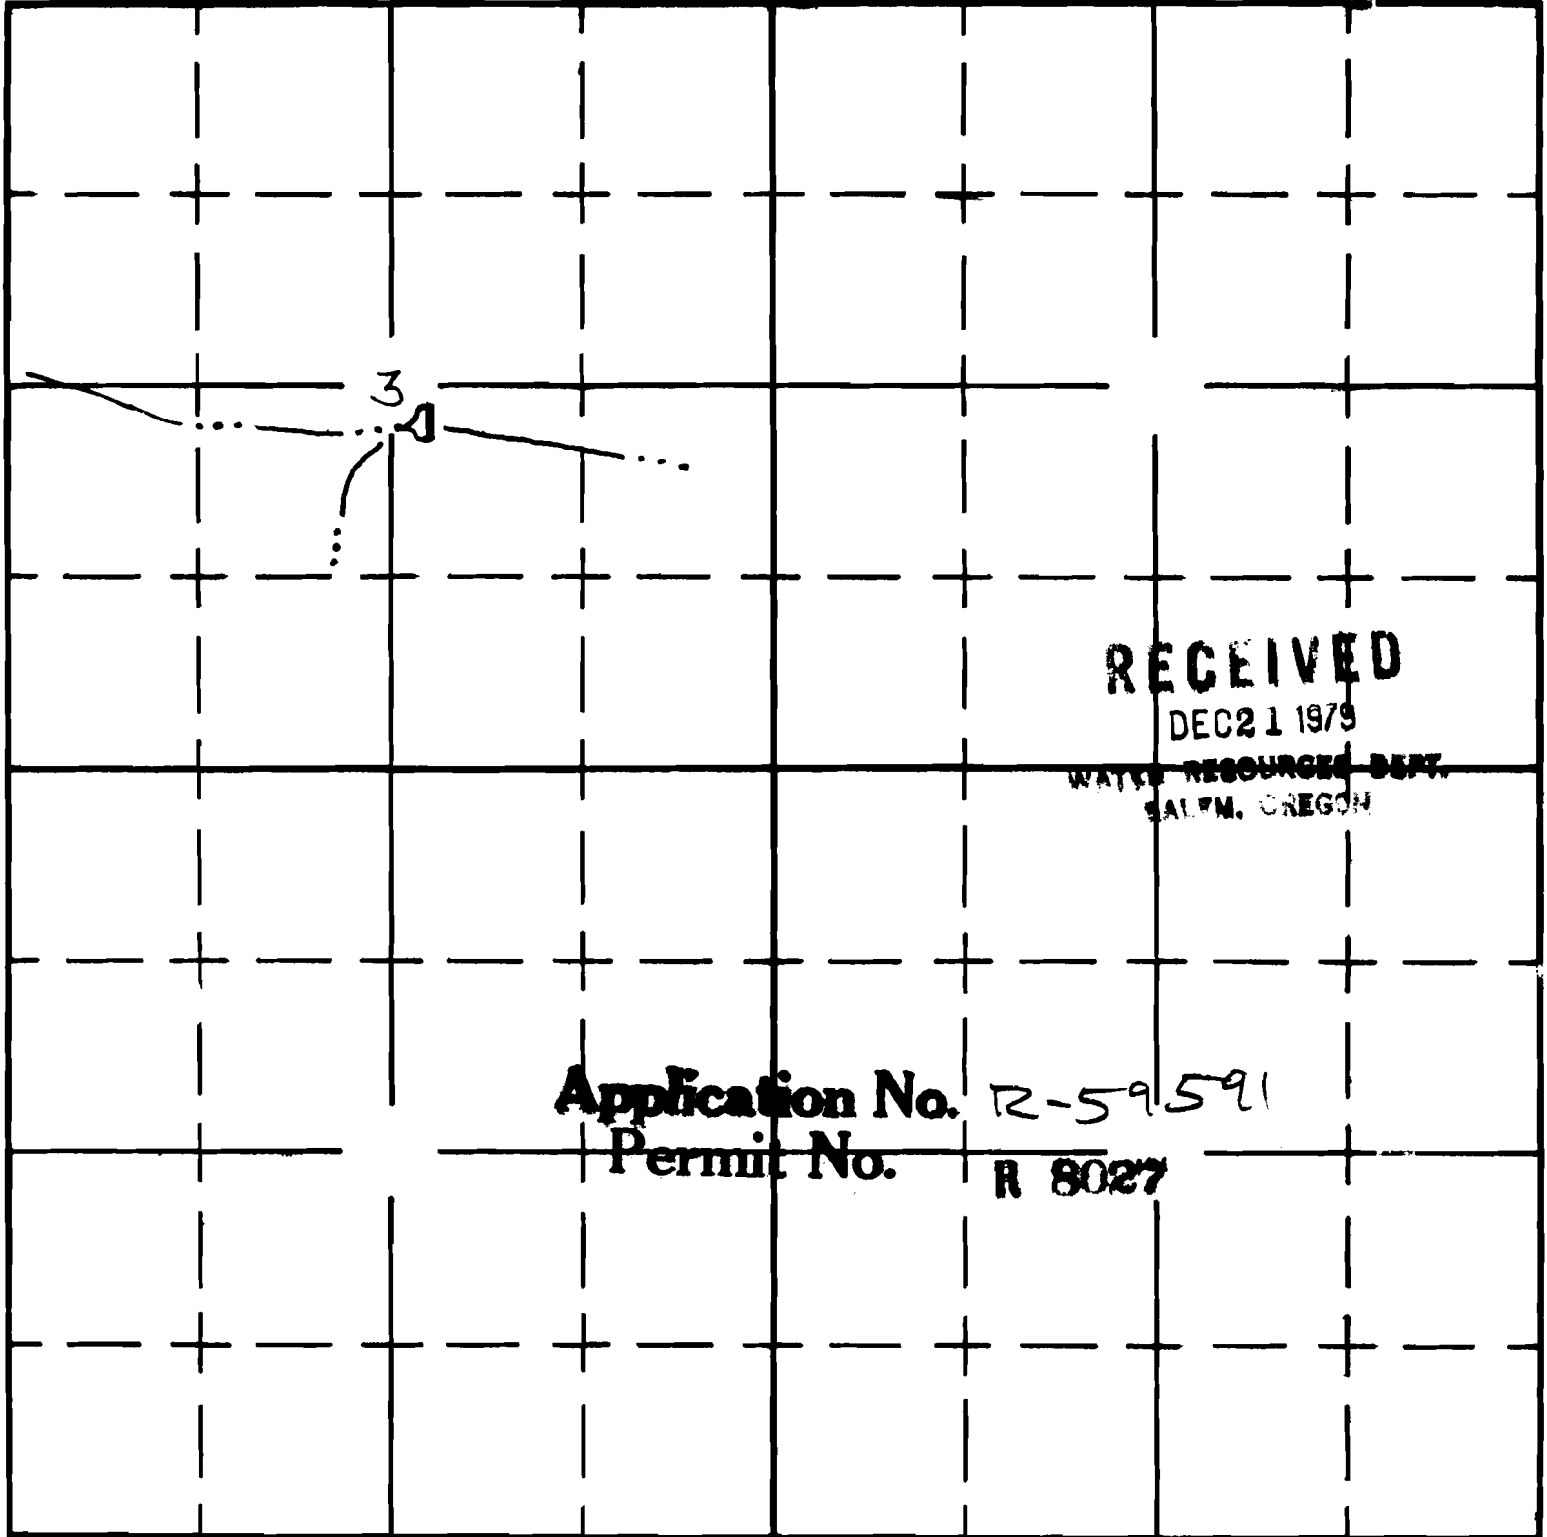

South

APPLICATION No.

PERMIT No.

Al-187
ch 1961

UNITED STATES
DEPARTMENT OF THE INTERIOR
BUREAU OF LAND MANAGEMENT

10-6011-0735


SECTION 3

Oregon State Water Filings

NE 1/4 SW 1/4
SW 1/4 NW 1/4

TOWNSHIP 29S, RANGE 36E, W. M.

4" = 1 MILE North ↑ LAMBING CANYON RES. #1 10-073

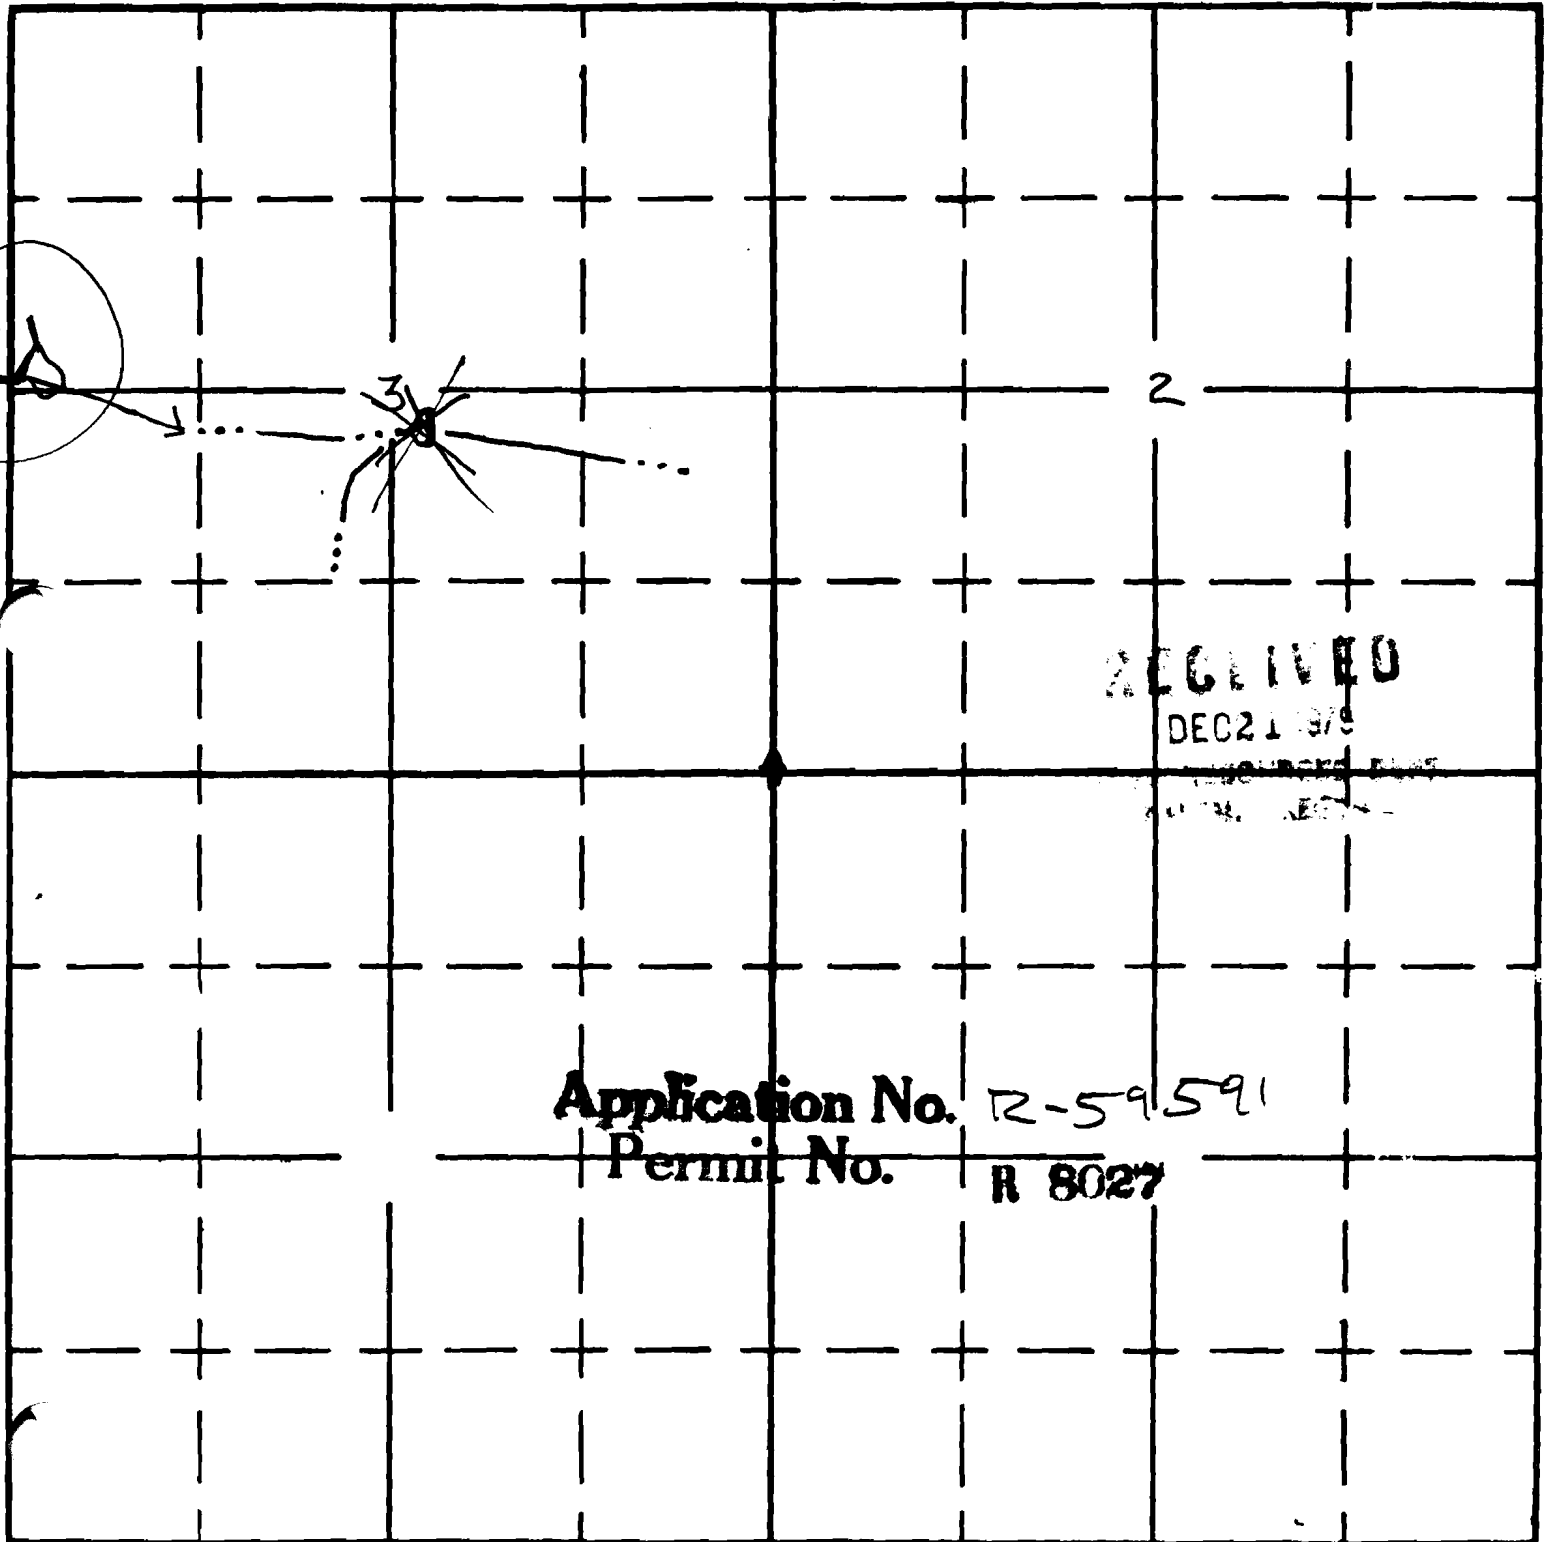

South

APPLICATION No.

PERMIT No