


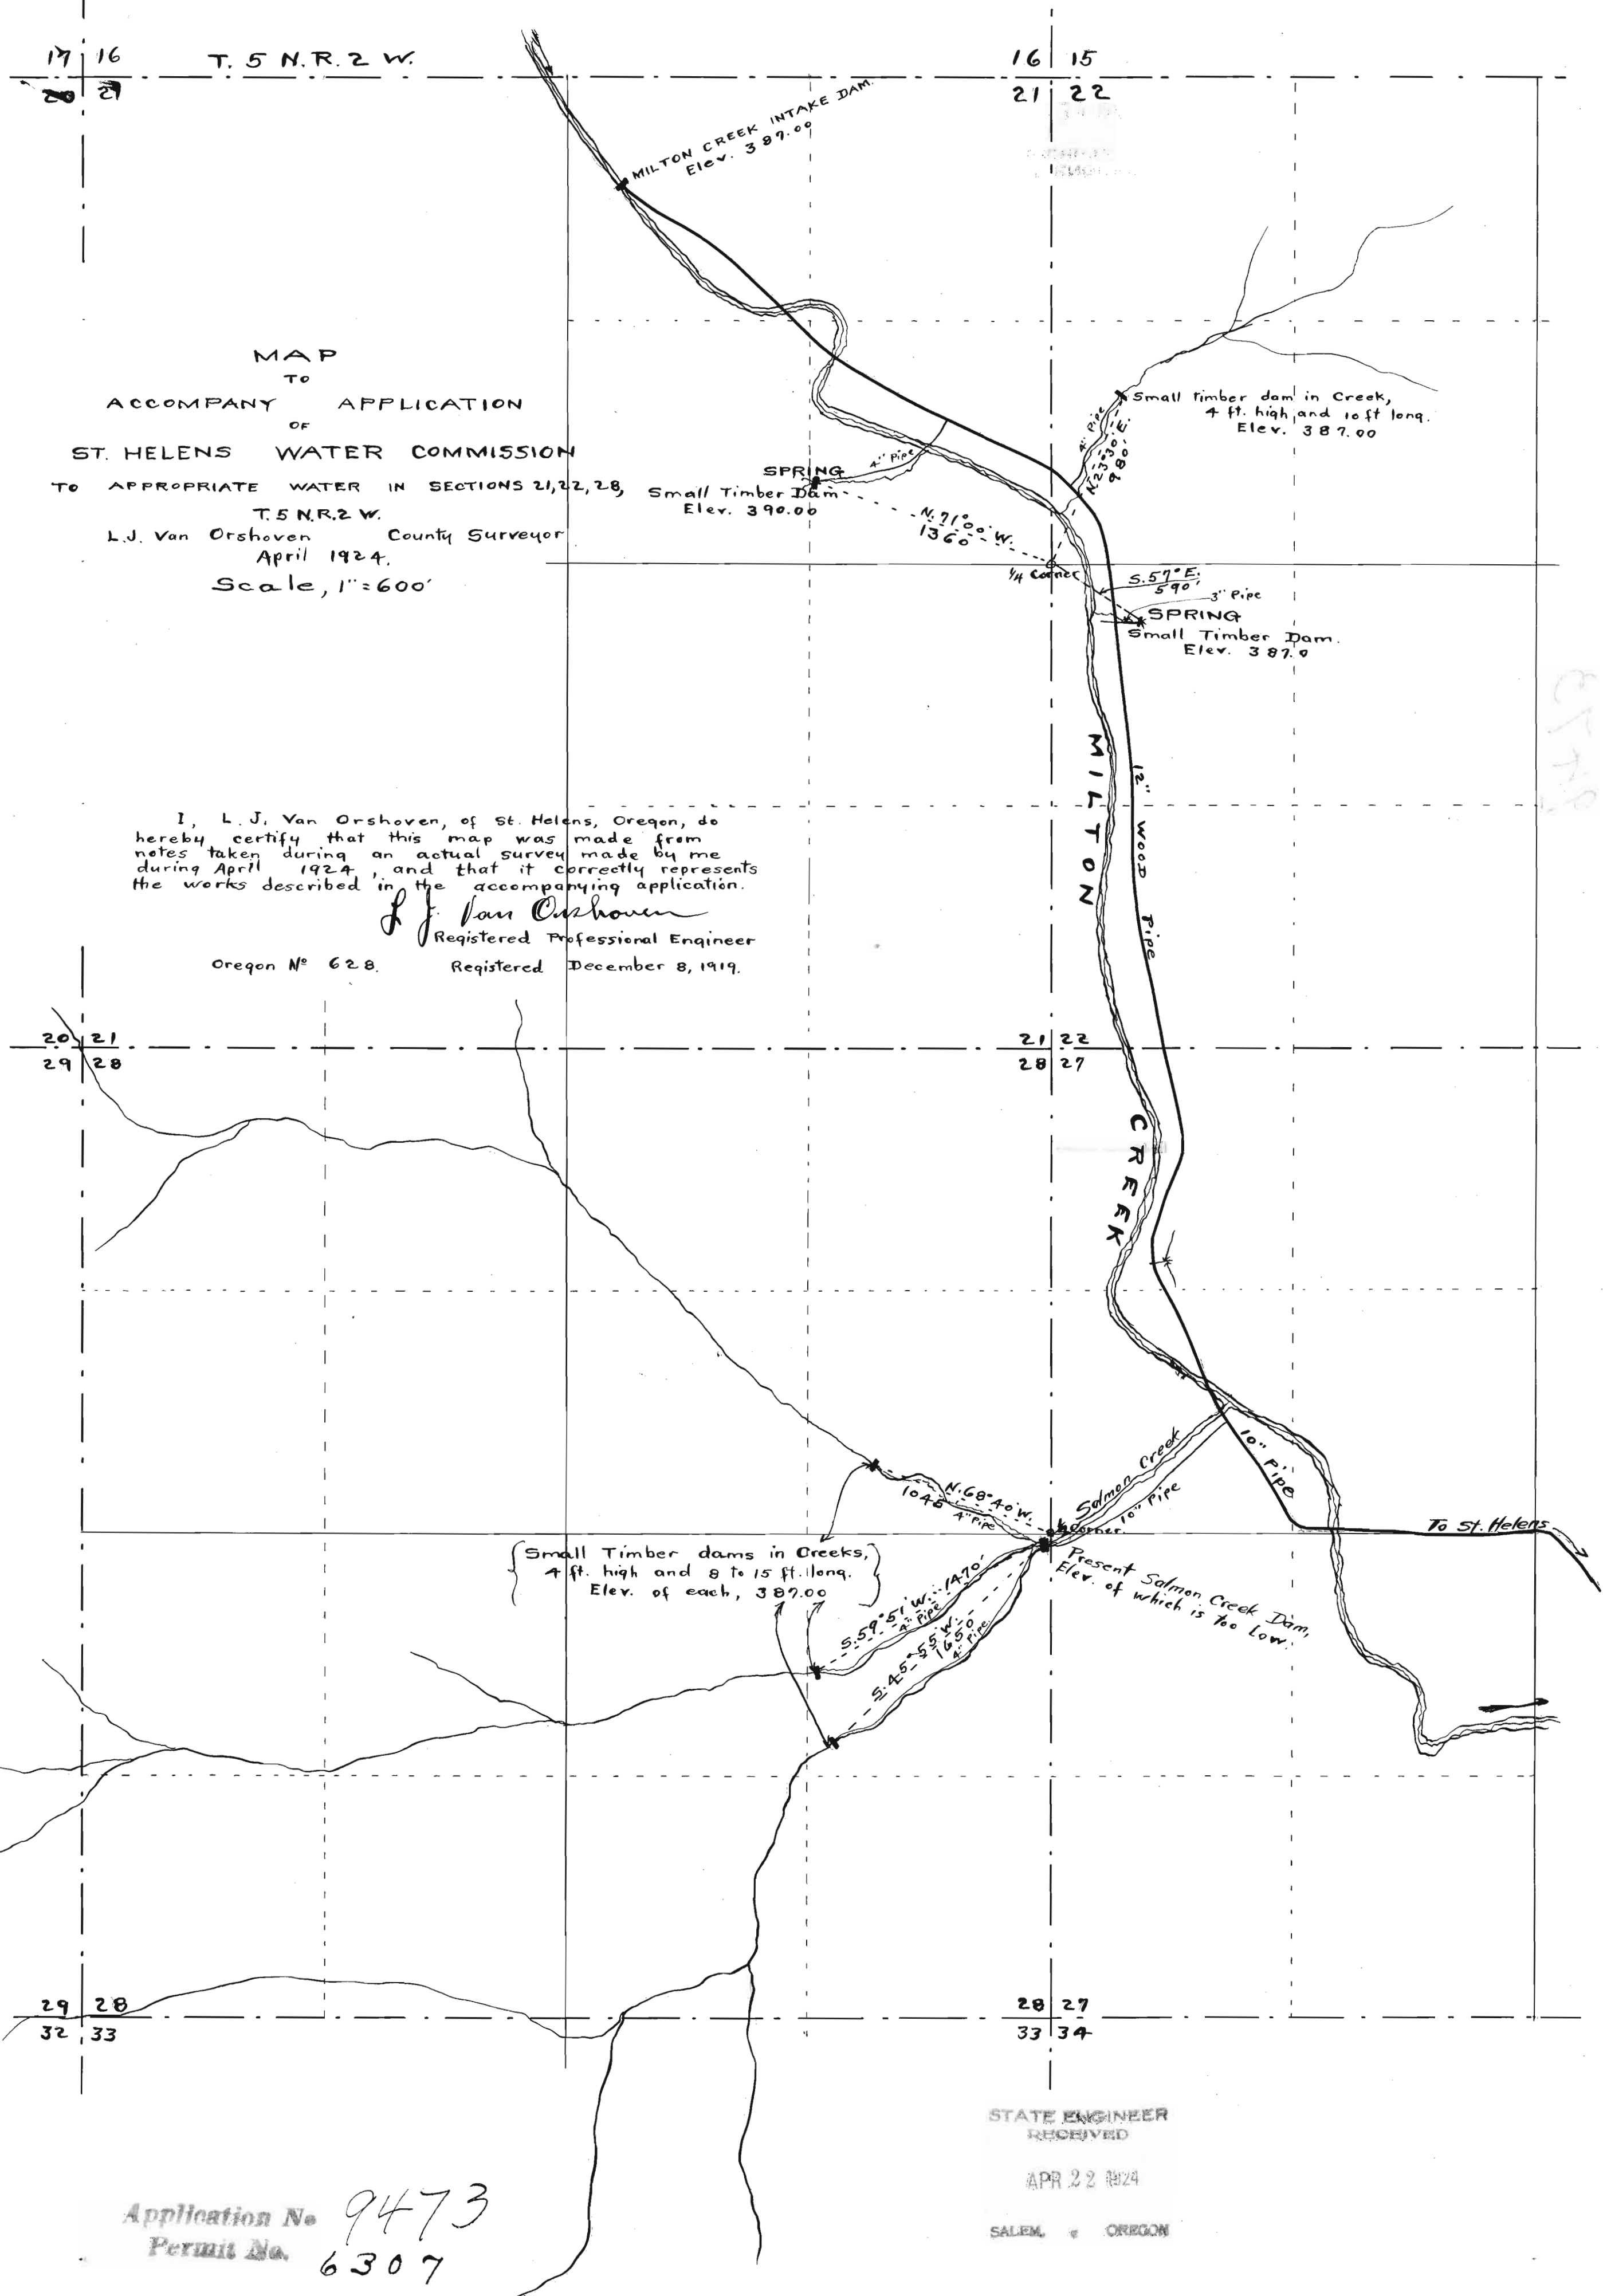

MAP
TO
ACCOMPANY APPLICATION
OF
ST. HELENS WATER COMMISSION
TO APPROPRIATE WATER IN SECTIONS 21, 22, 28,
T. 5 N. R. 2 W.
L.J. Van Orshoven County Surveyor
April 1924.
Scale, 1"=600'

I, L. J. Van Orshoven, of St. Helens, Oregon, do
hereby certify that this map was made from
notes taken during an actual survey made by me
during April 1924, and that it correctly represents
the works described in the accompanying application.
L. J. Van Orshoven
Registered Professional Engineer
Oregon No 628. Registered December 8, 1919.

Application No. 9473
Permit No. 6307

STATE ENGINEER
RECEIVED
APR 22 1924
SALEM, OREGON