




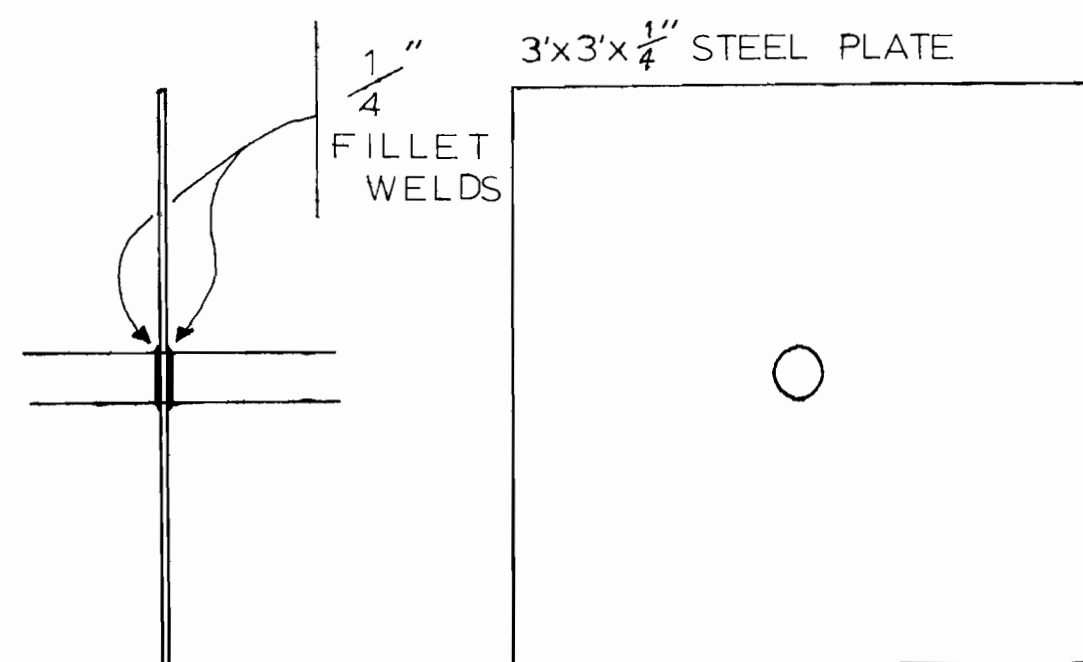

SCALE: 1"=1'
COLLAR ASSEMBLY

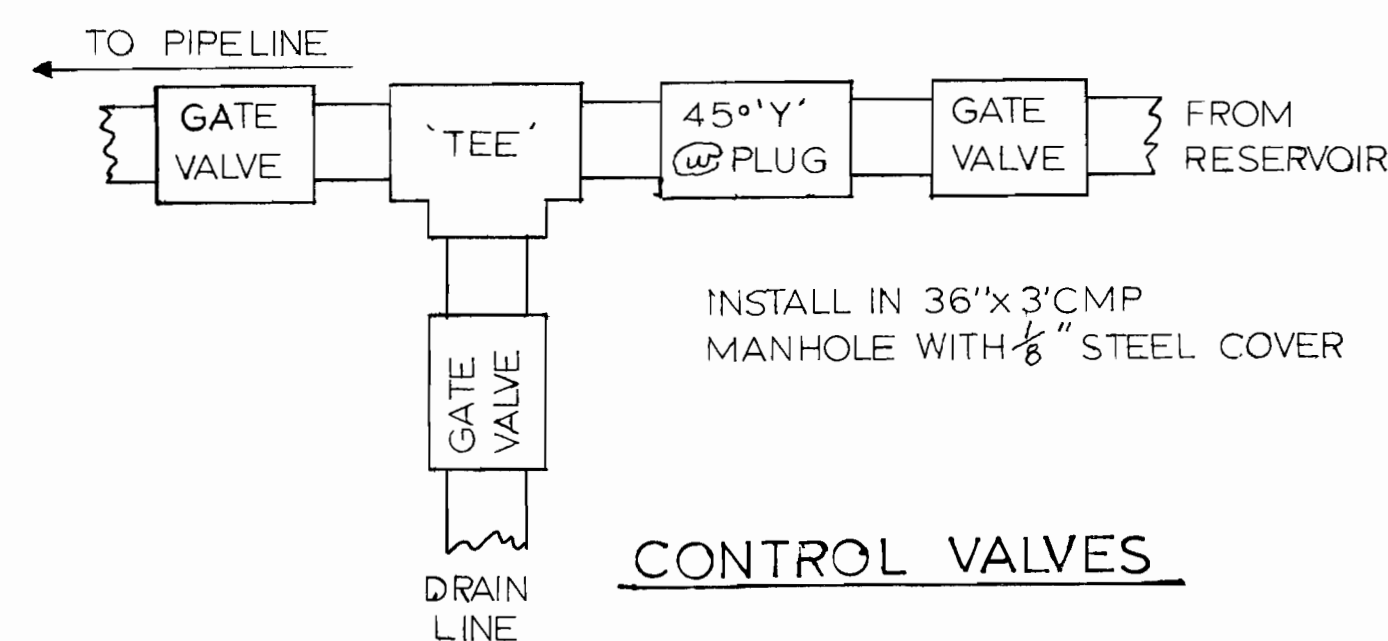


CONTROL VALVES

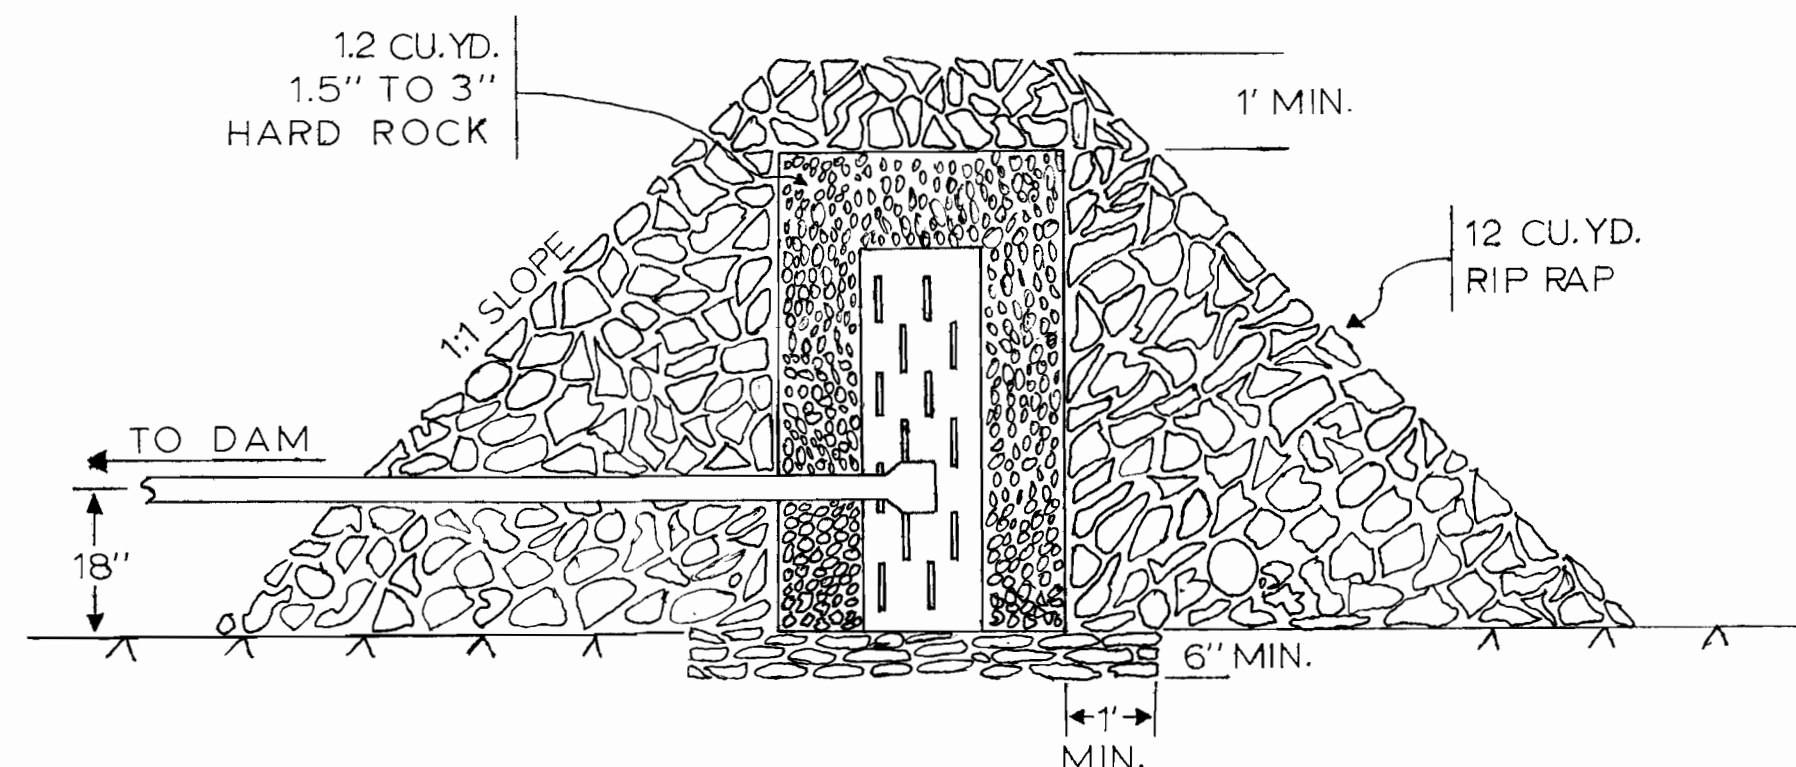


SCALE: 1"=2'

INTAKE ASSEMBLY

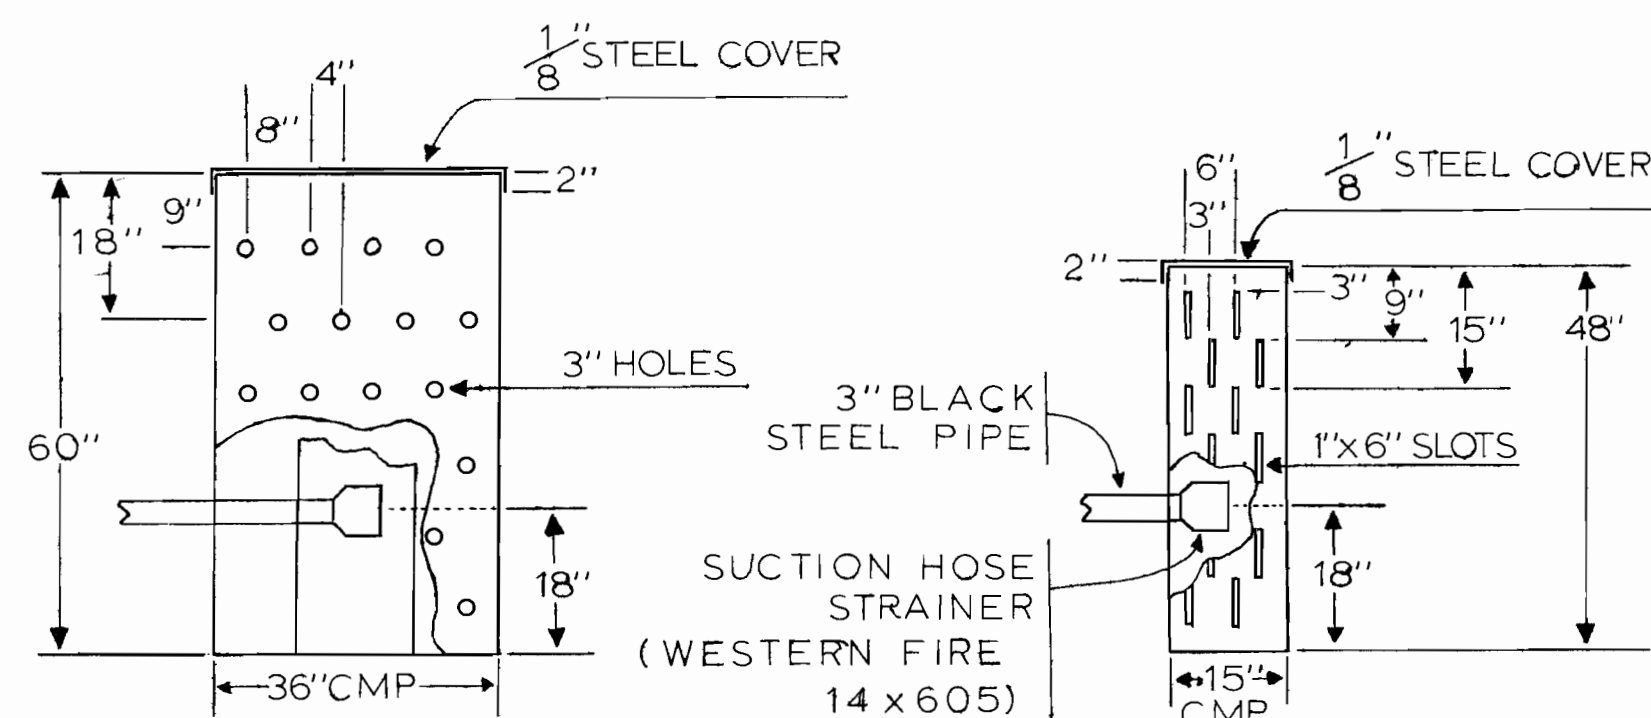


SCALE: 1"=2'

Application R-52662

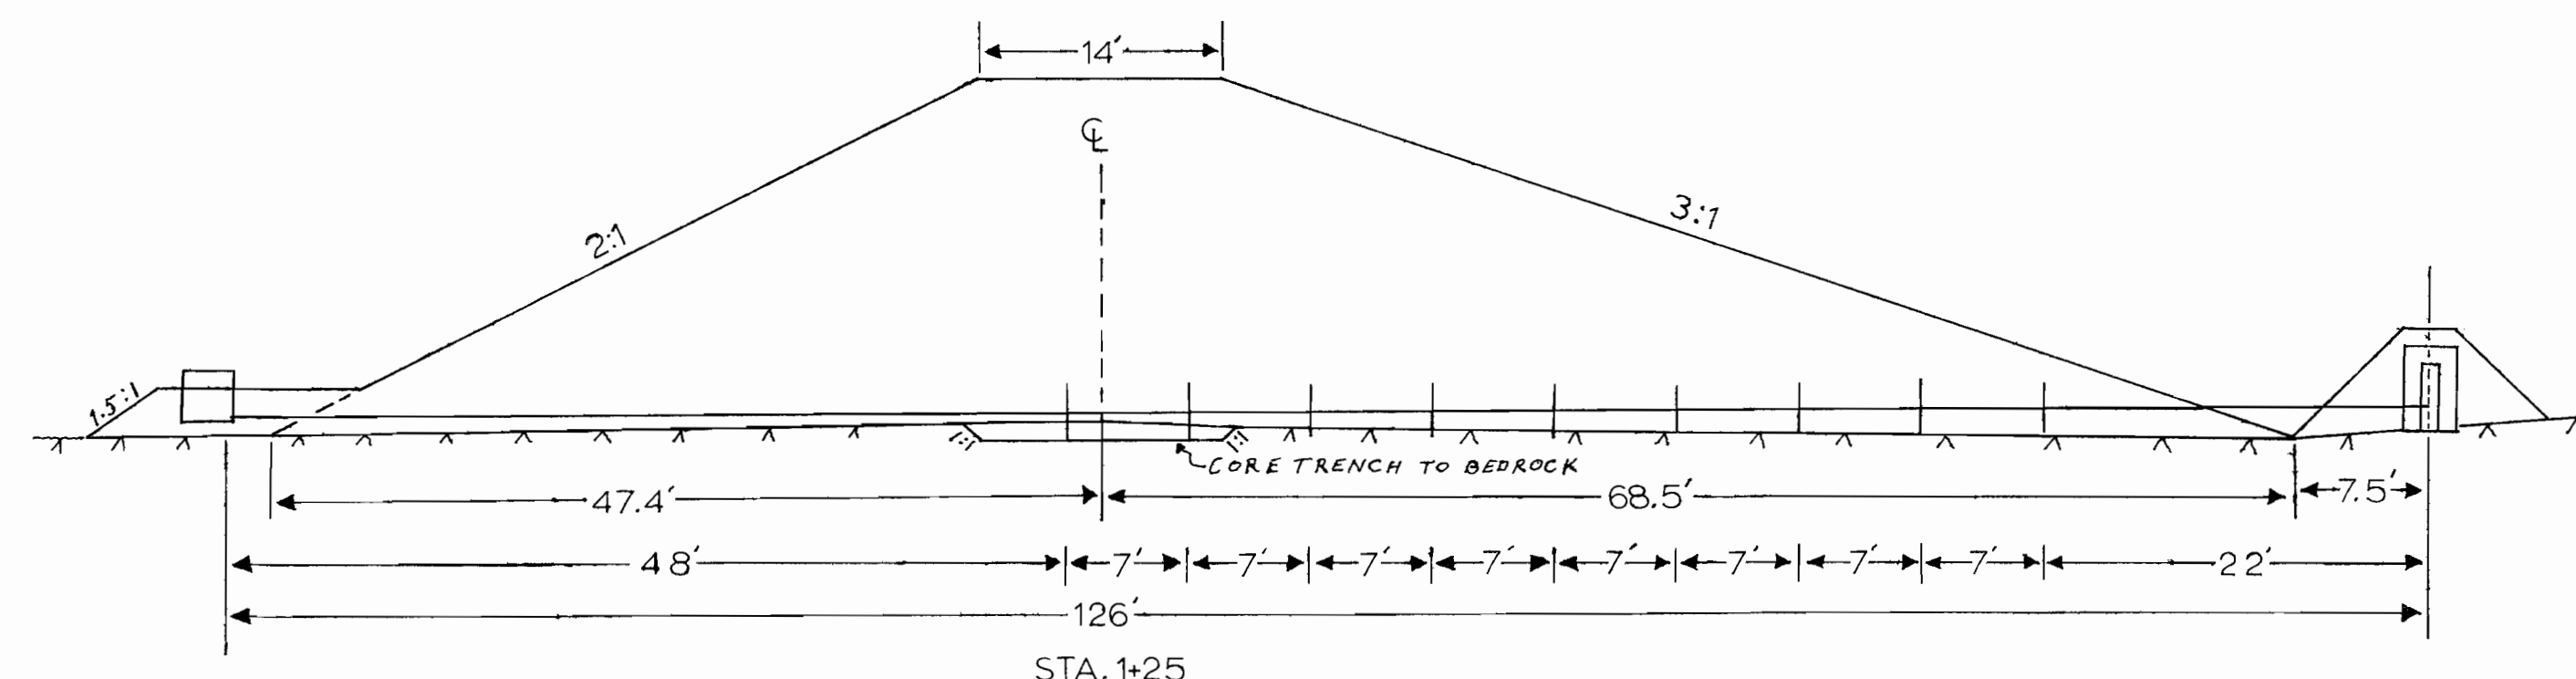

SCALE: 1"=10'
OUTLET STRUCTURE

NOTE: ALL PIPE JOINED WITH COMPRESSION COUPLINGS

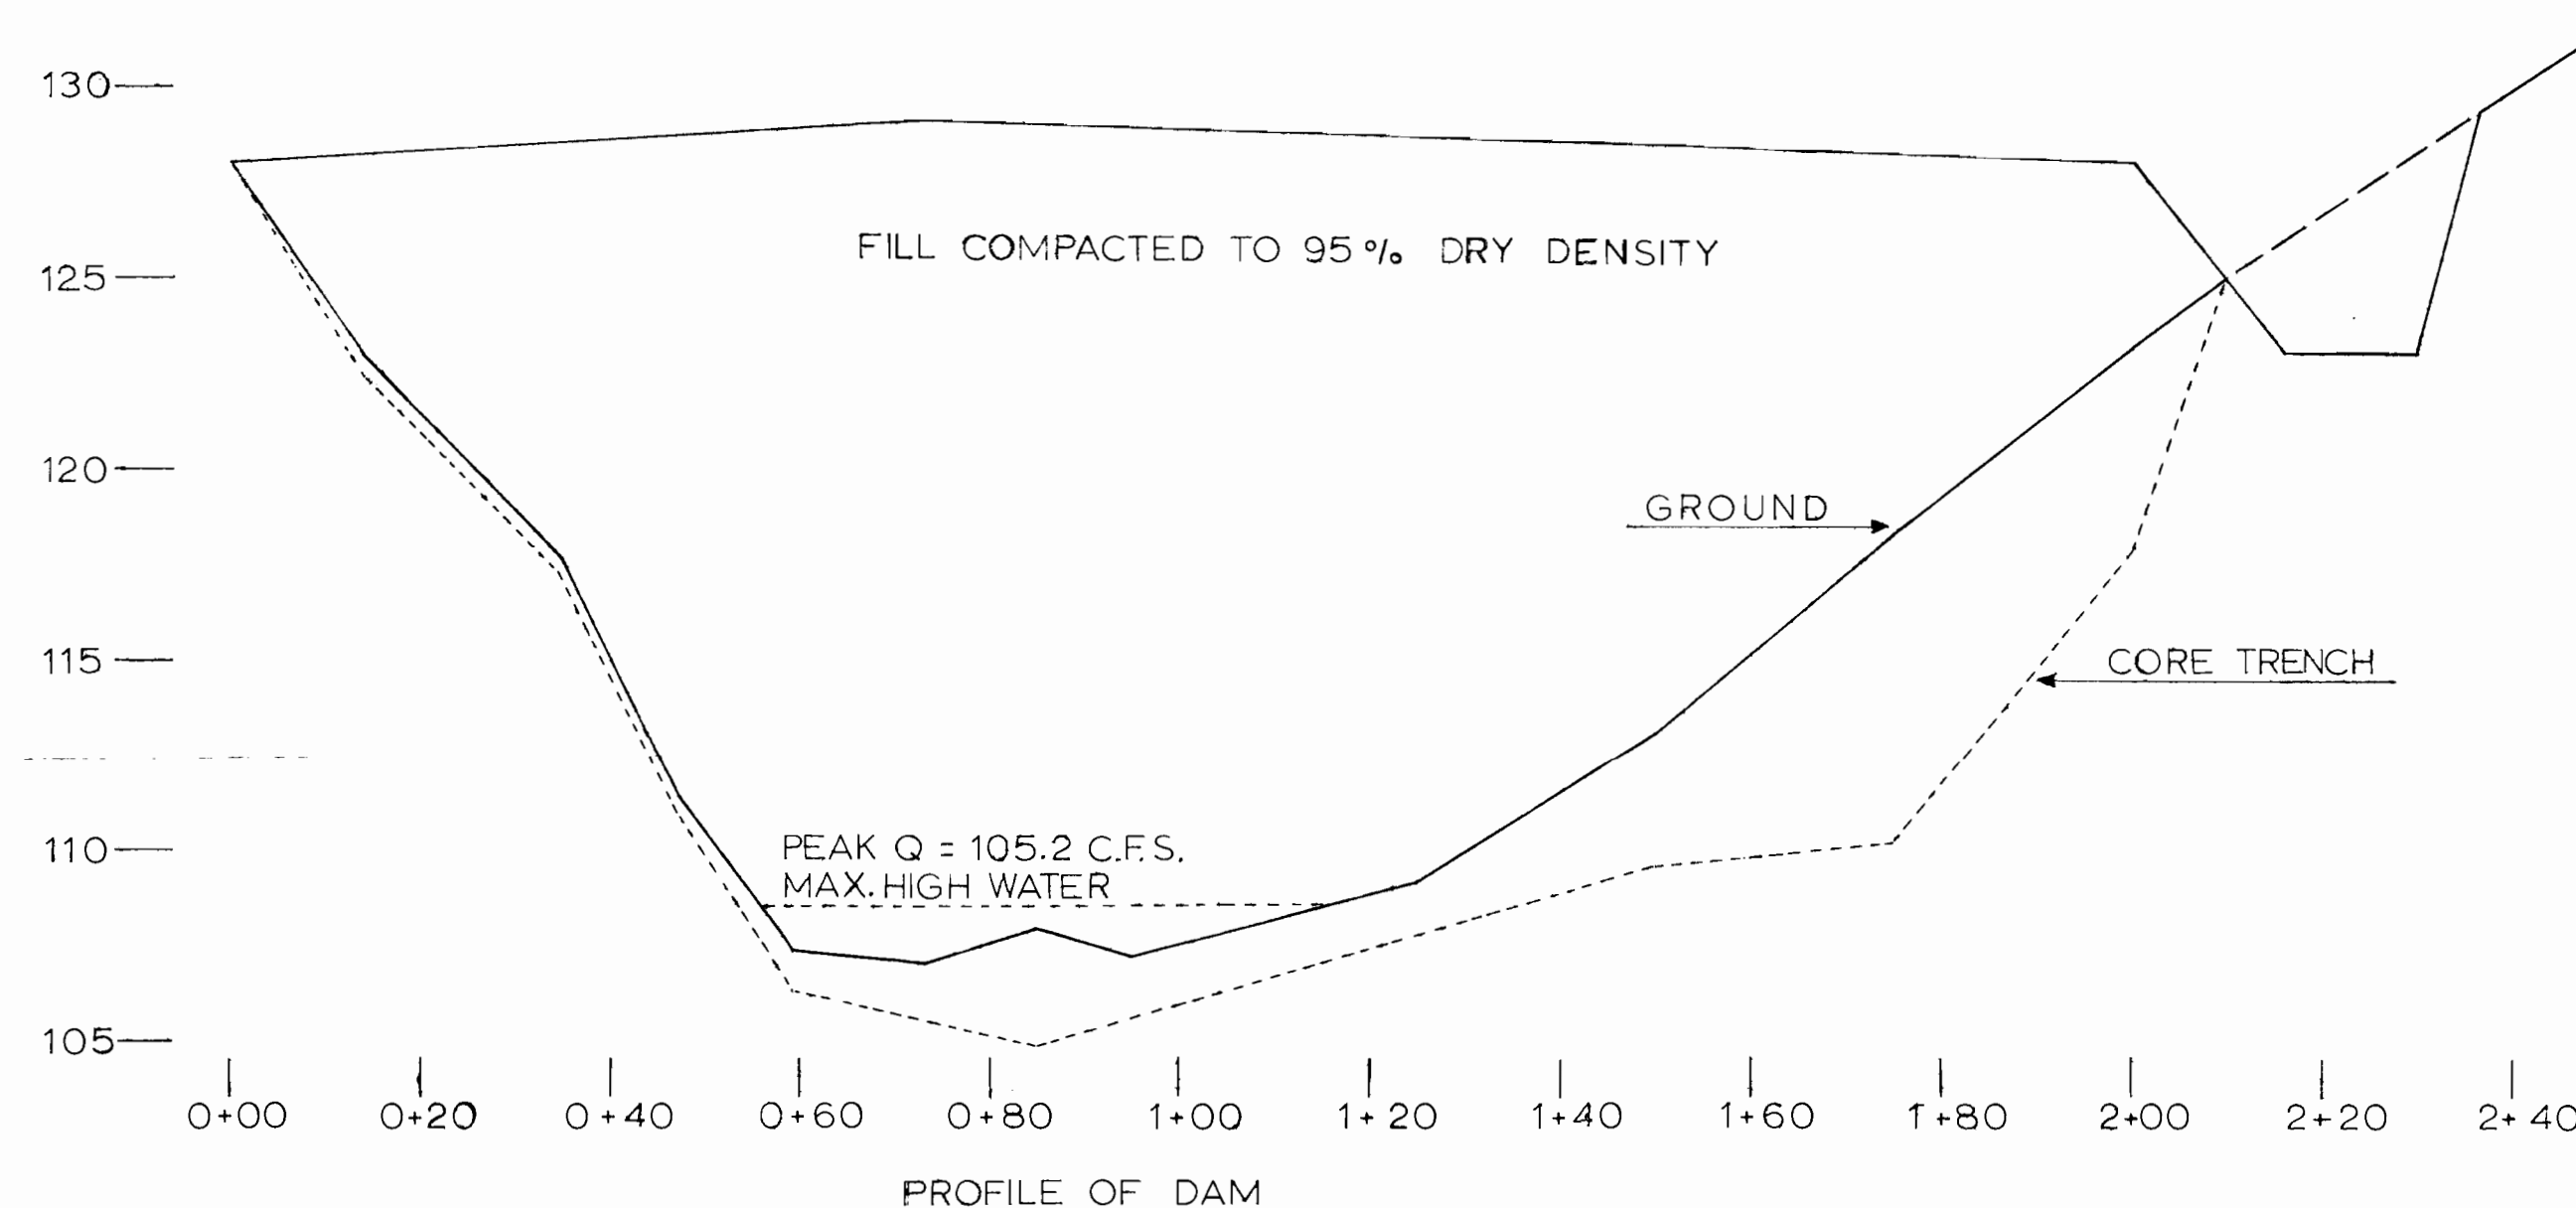

NOTE: TREAT ALL CUTS AND WELDS WITH 2 COATS OF 'GALVANOX' OR EQUAL

RECEIVED
 NOV 22 1974
 STATE ENGINEER
 SALEM, OREGON


RECEIVED
 NOV 22 1974
 STATE ENGINEER
 SALEM, OREGON

UNITED STATES DEPARTMENT OF THE INTERIOR
 BUREAU OF LAND MANAGEMENT
 LAKEVIEW DISTRICT OREGON
 RADIO SPRING RES.

DESIGNED DAB
 DRAWN BV
 CHECKED
 RECOMMENDED
 RECOMMENDED
 APPROVED

SCALE AS SHOWN
 DATE 10-9-74
 DRAWING NO. 36-010-4763

SHEET 2 OF 2

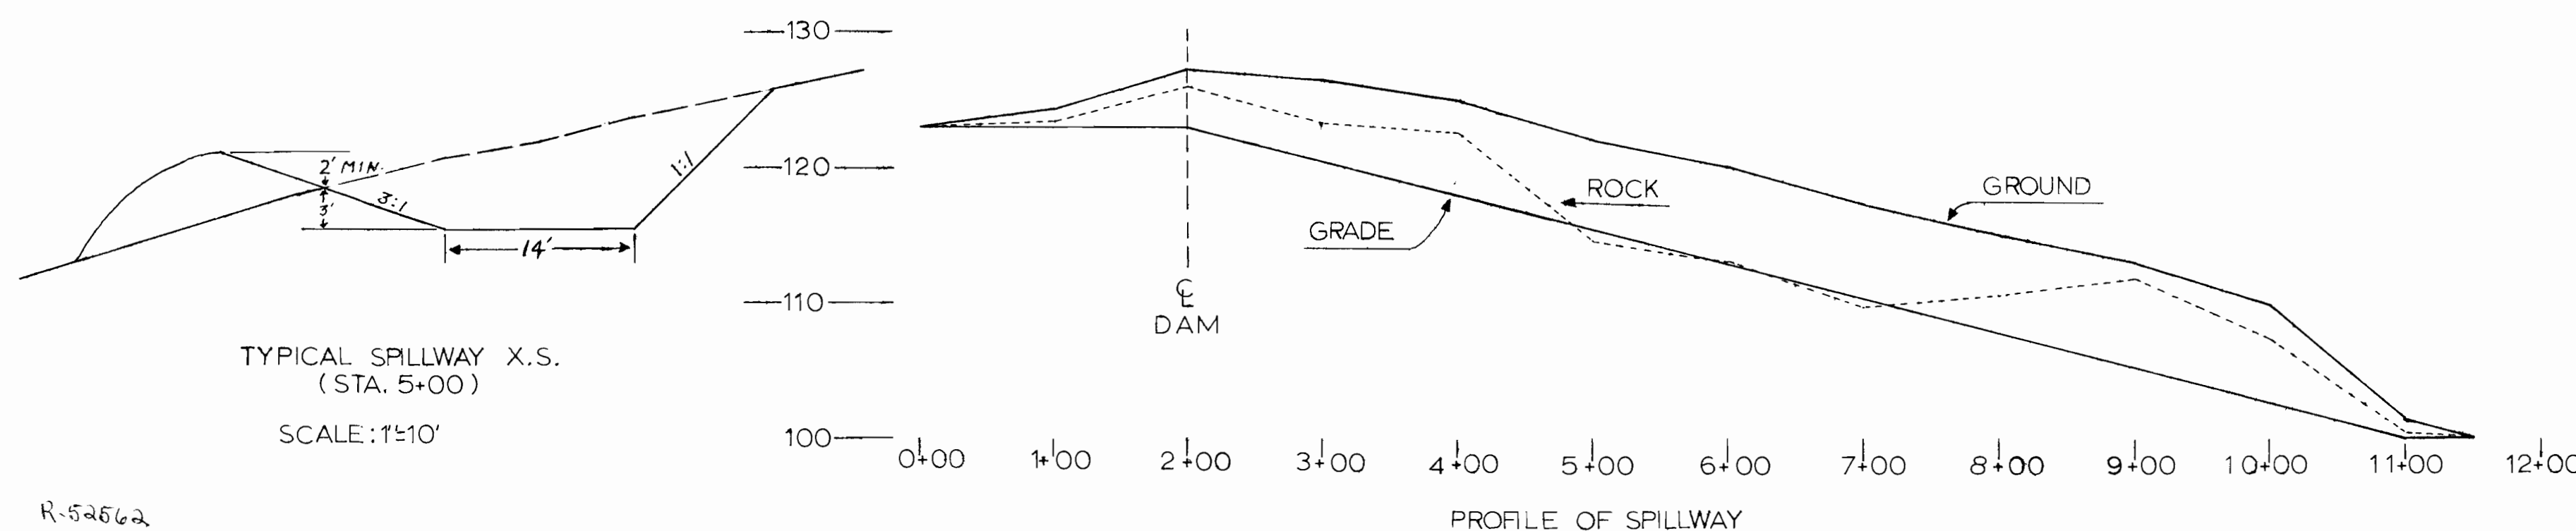

TYPICAL SPILLWAY X.S.
 (STA. 5+00)

SCALE: 1"=10'