

R-9566


TOWNSHIP 7S, RANGE 2SE, SECTION 13, H.M. 102

14

13

Application No. R-64023
Permit No. R 9566

2500'

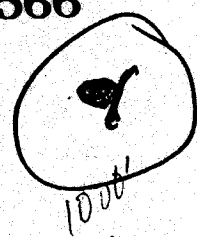


23

24

NAME Marsh Pond COUNTY Wheeler

R-9566

2 of 2

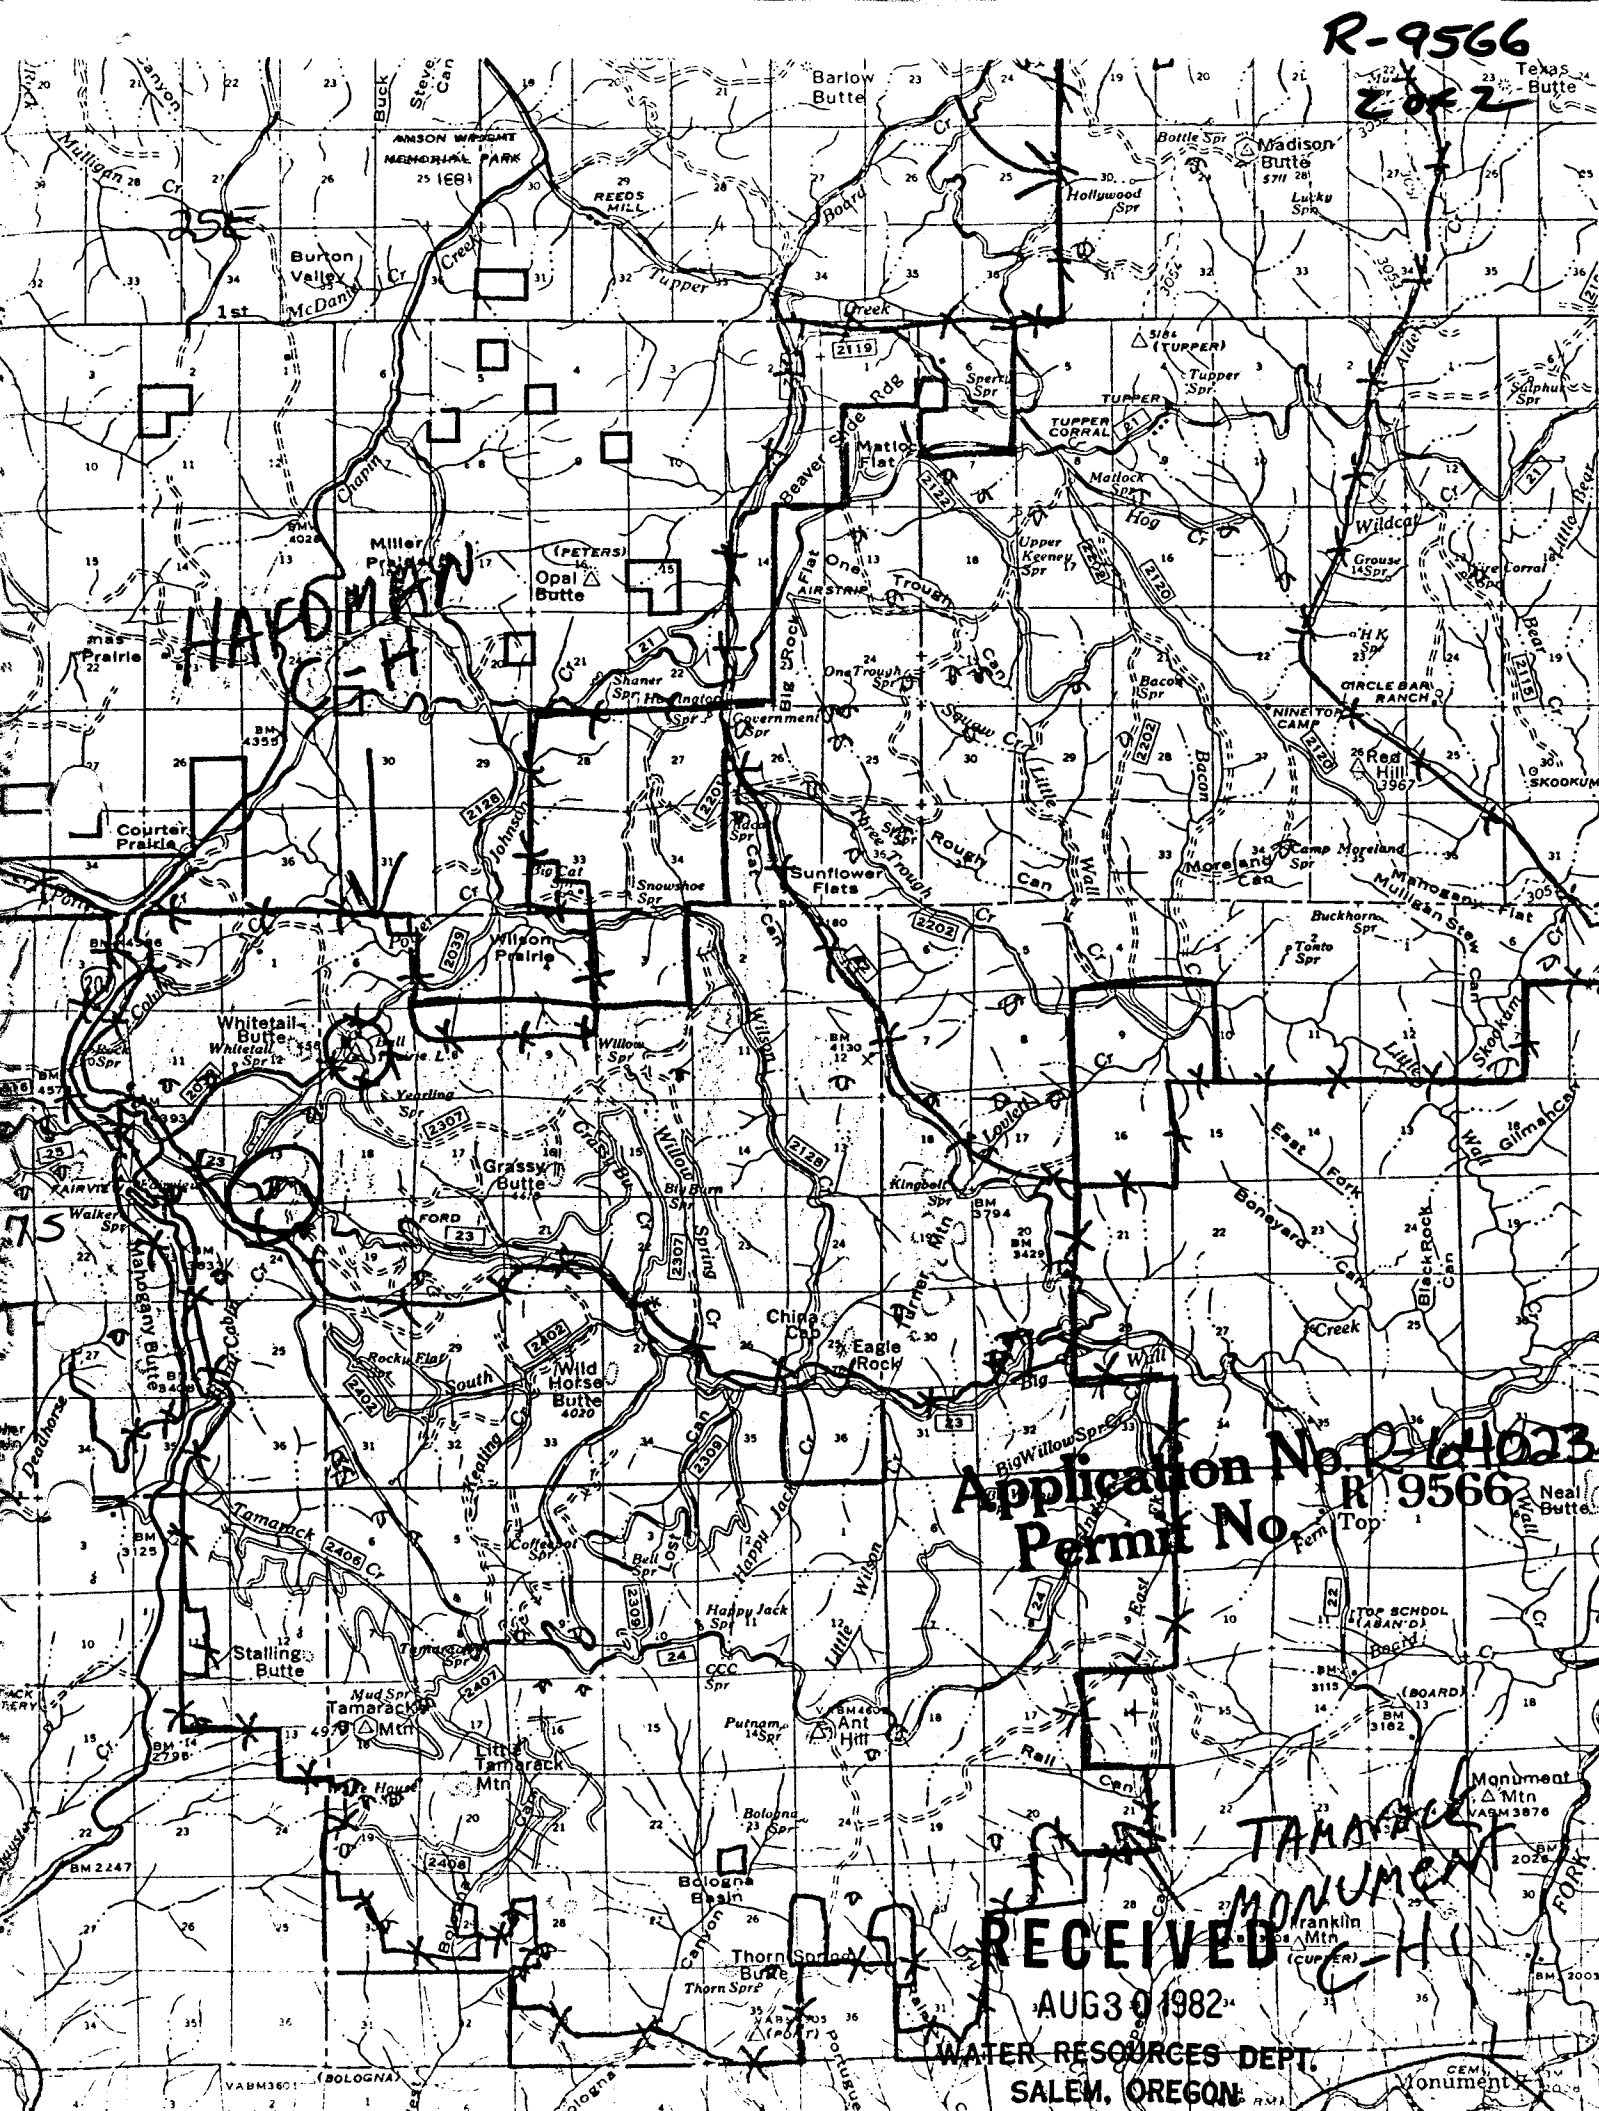

Application No. 264023
Permit No. R-9566

RECEIVED

AUG 30 1982

WATER RESOURCES DEPT.
SALEM, OREGON