


2720 SPECIAL USES
WATER TRANSMISSION

HAASE, FRED D. AND/OR ANNE A.
LOT 2, TRACT X
ODELL LAKE RECREATION UNIT

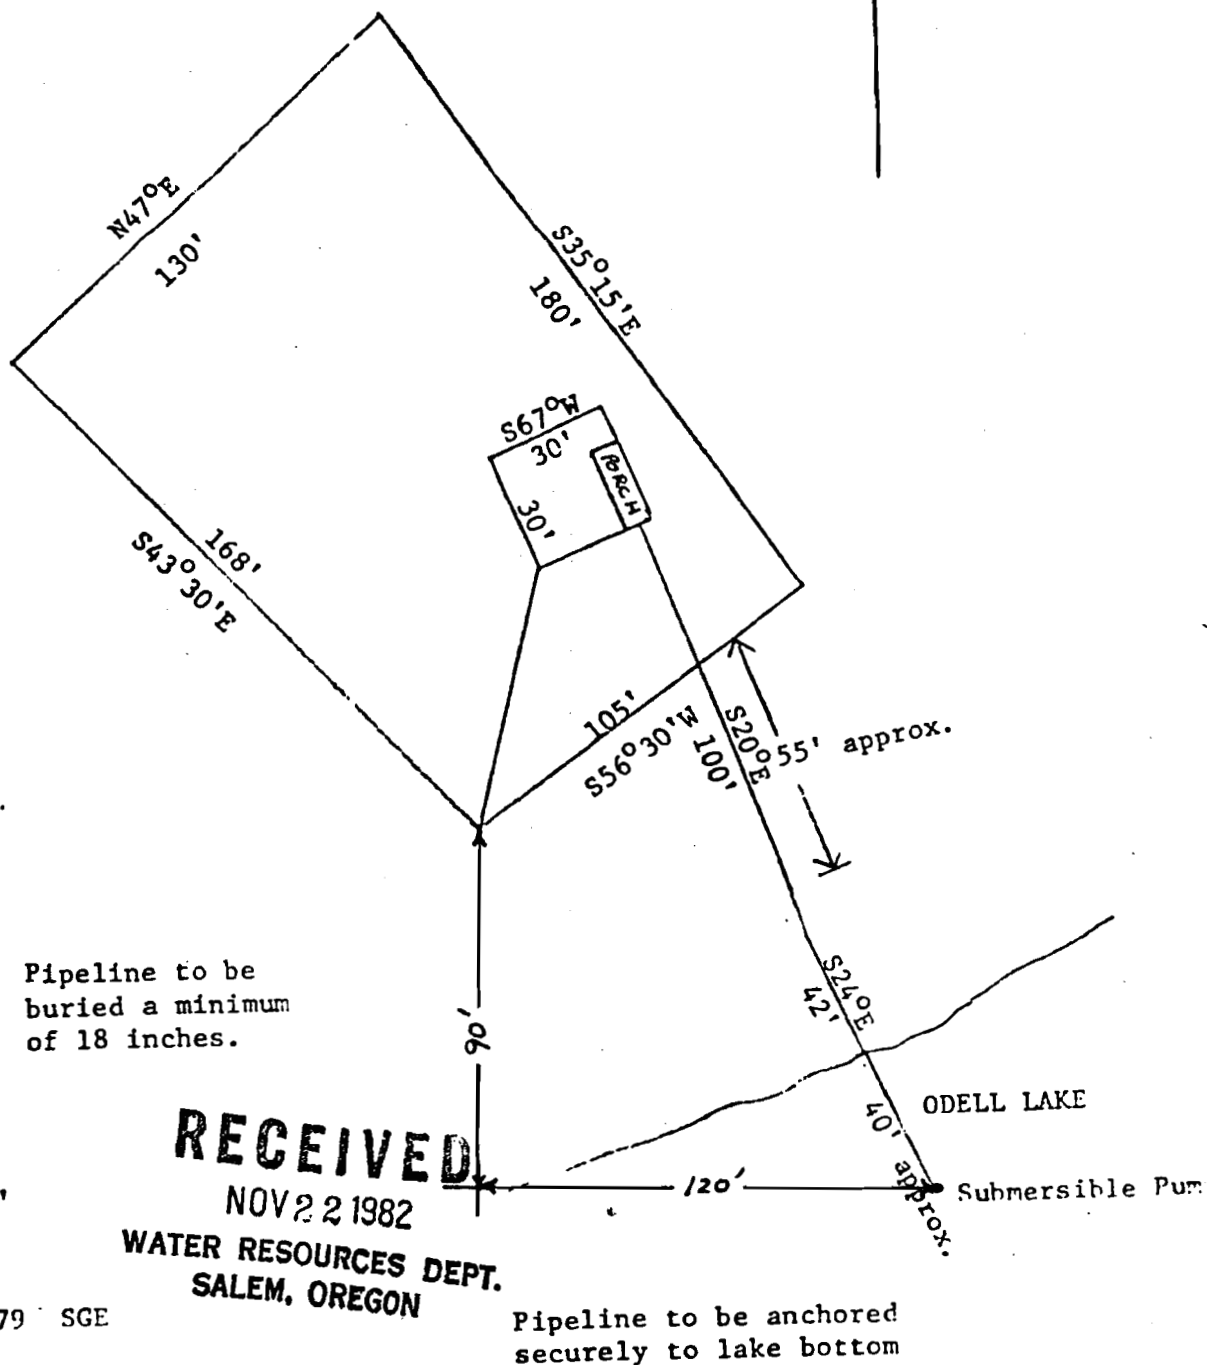

Application No. 63611
Permit No. 47209

RECEIVED
JUN 9 1982 263304
WATER RESOURCES DEPT
SALEM, OREGON 47209