

TOWNSHIP

75

RANGE

25E

SECTION

35

W.M.

R-9608
1002

63382

27

26

Application No. R64431
Permit No. R 9608

34

35

NAME

Palmer Res

COUNTY

Wheeler


RECEIVED

OCT 11 1982



WATER RESOURCES DEPT.
SALEM, OREGON

R-9608
2 OF 2

Application No. R64431
Permit No. R 9608

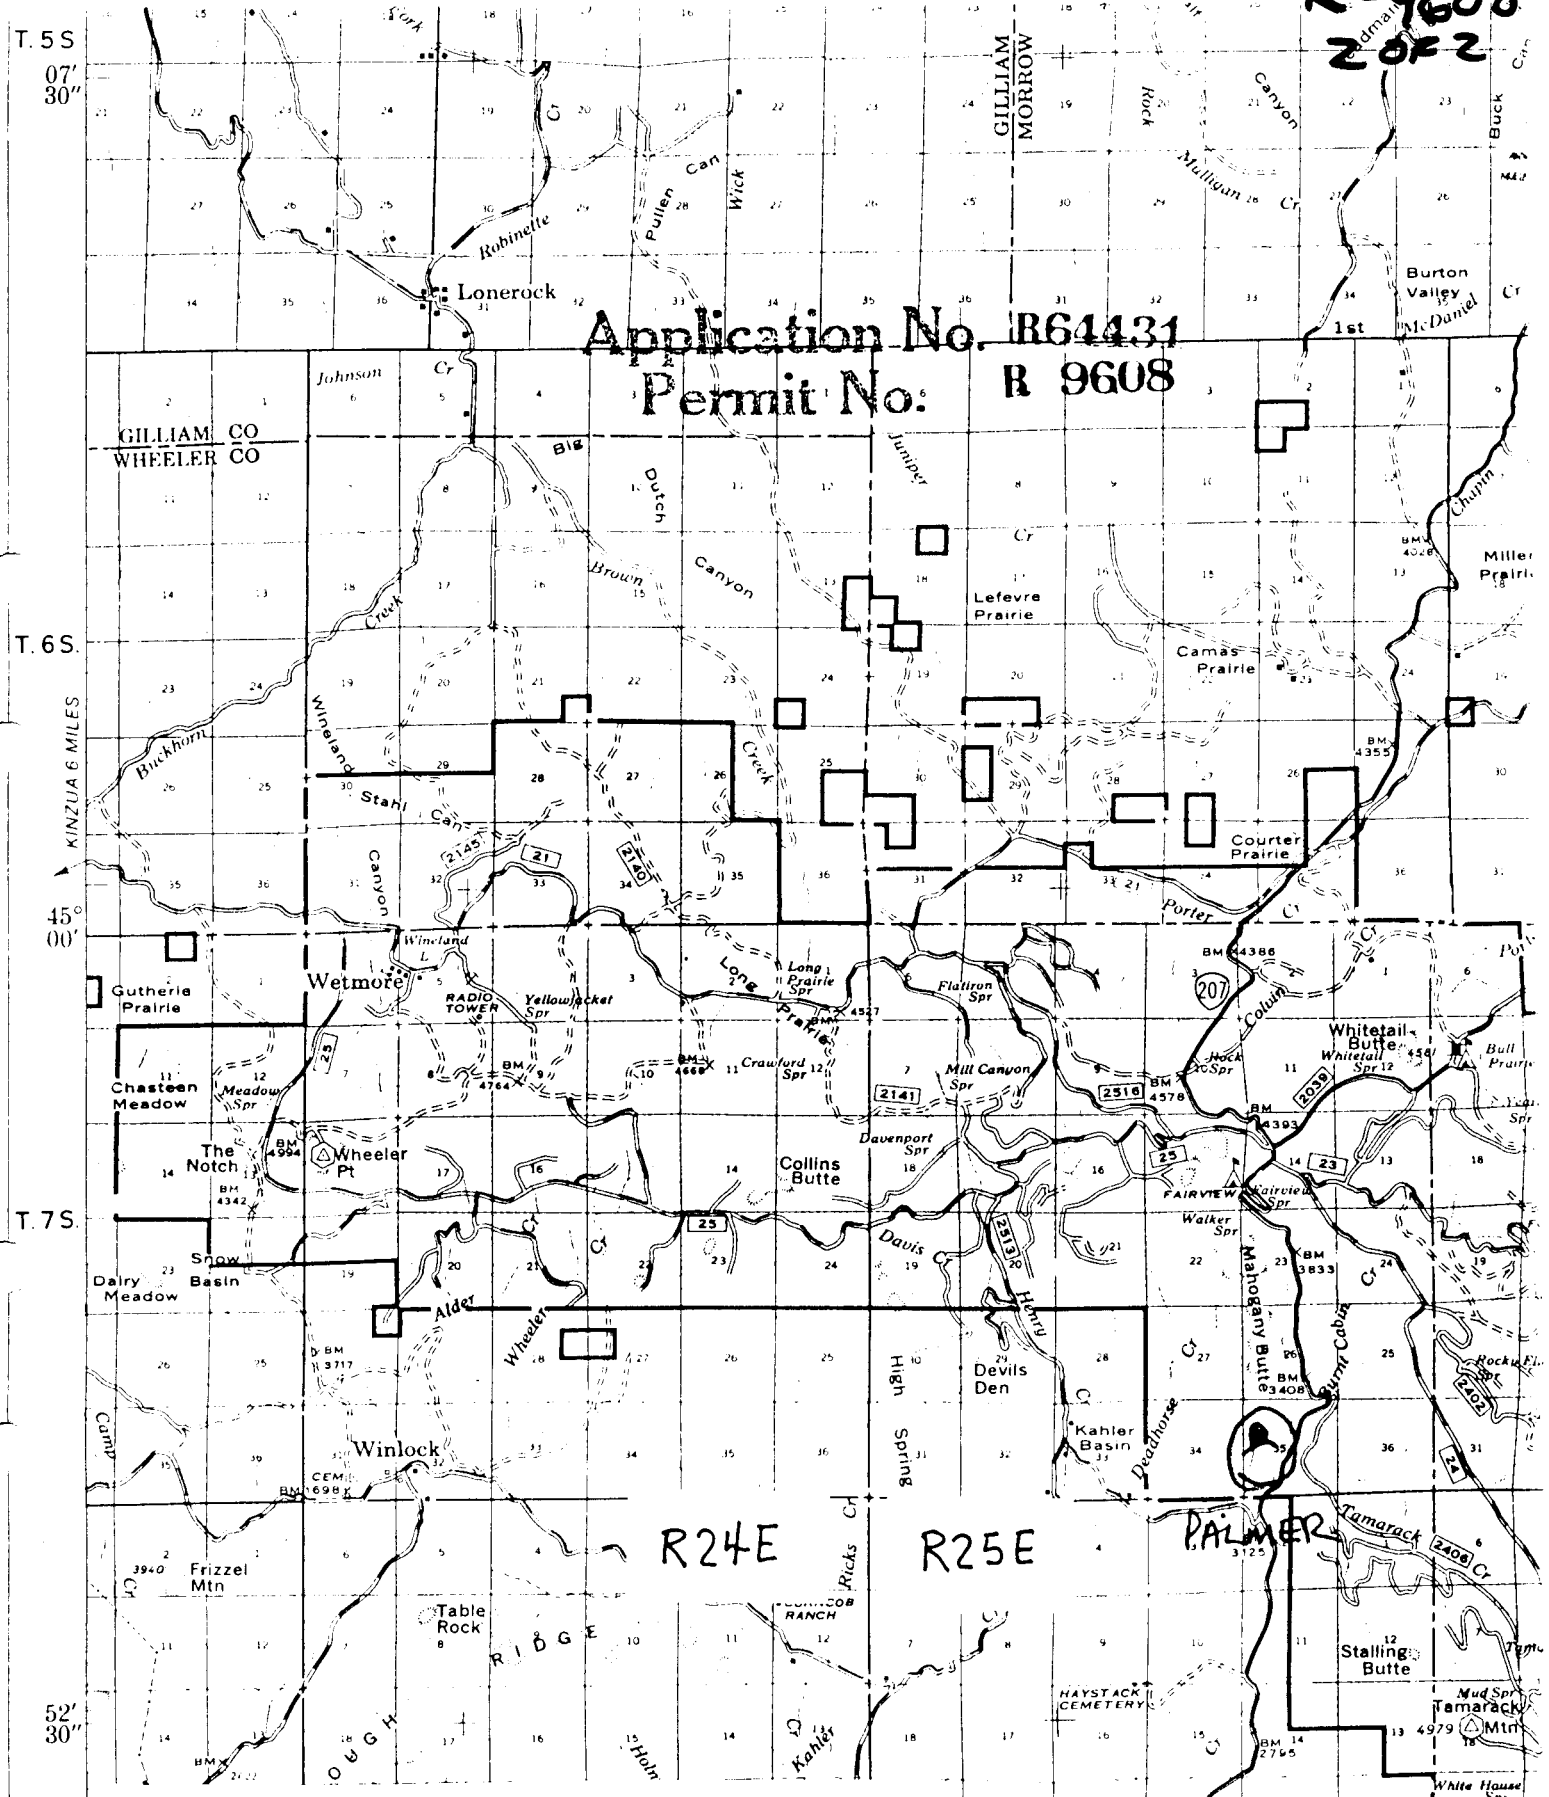

1976

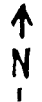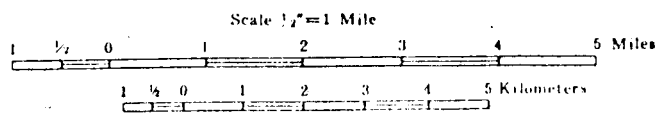

COLLINS BUTTE

ALLOTMENT BOUNDARY

RECEIVED

OCT 11 1982

WATER RESOURCES DEPT.
SALEM, OREGON