
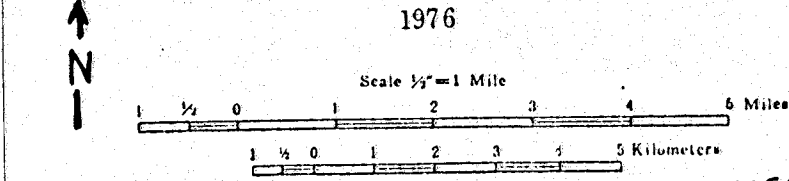


Application No. R64433
Permit No. R 9609

R-9609
1 of 2

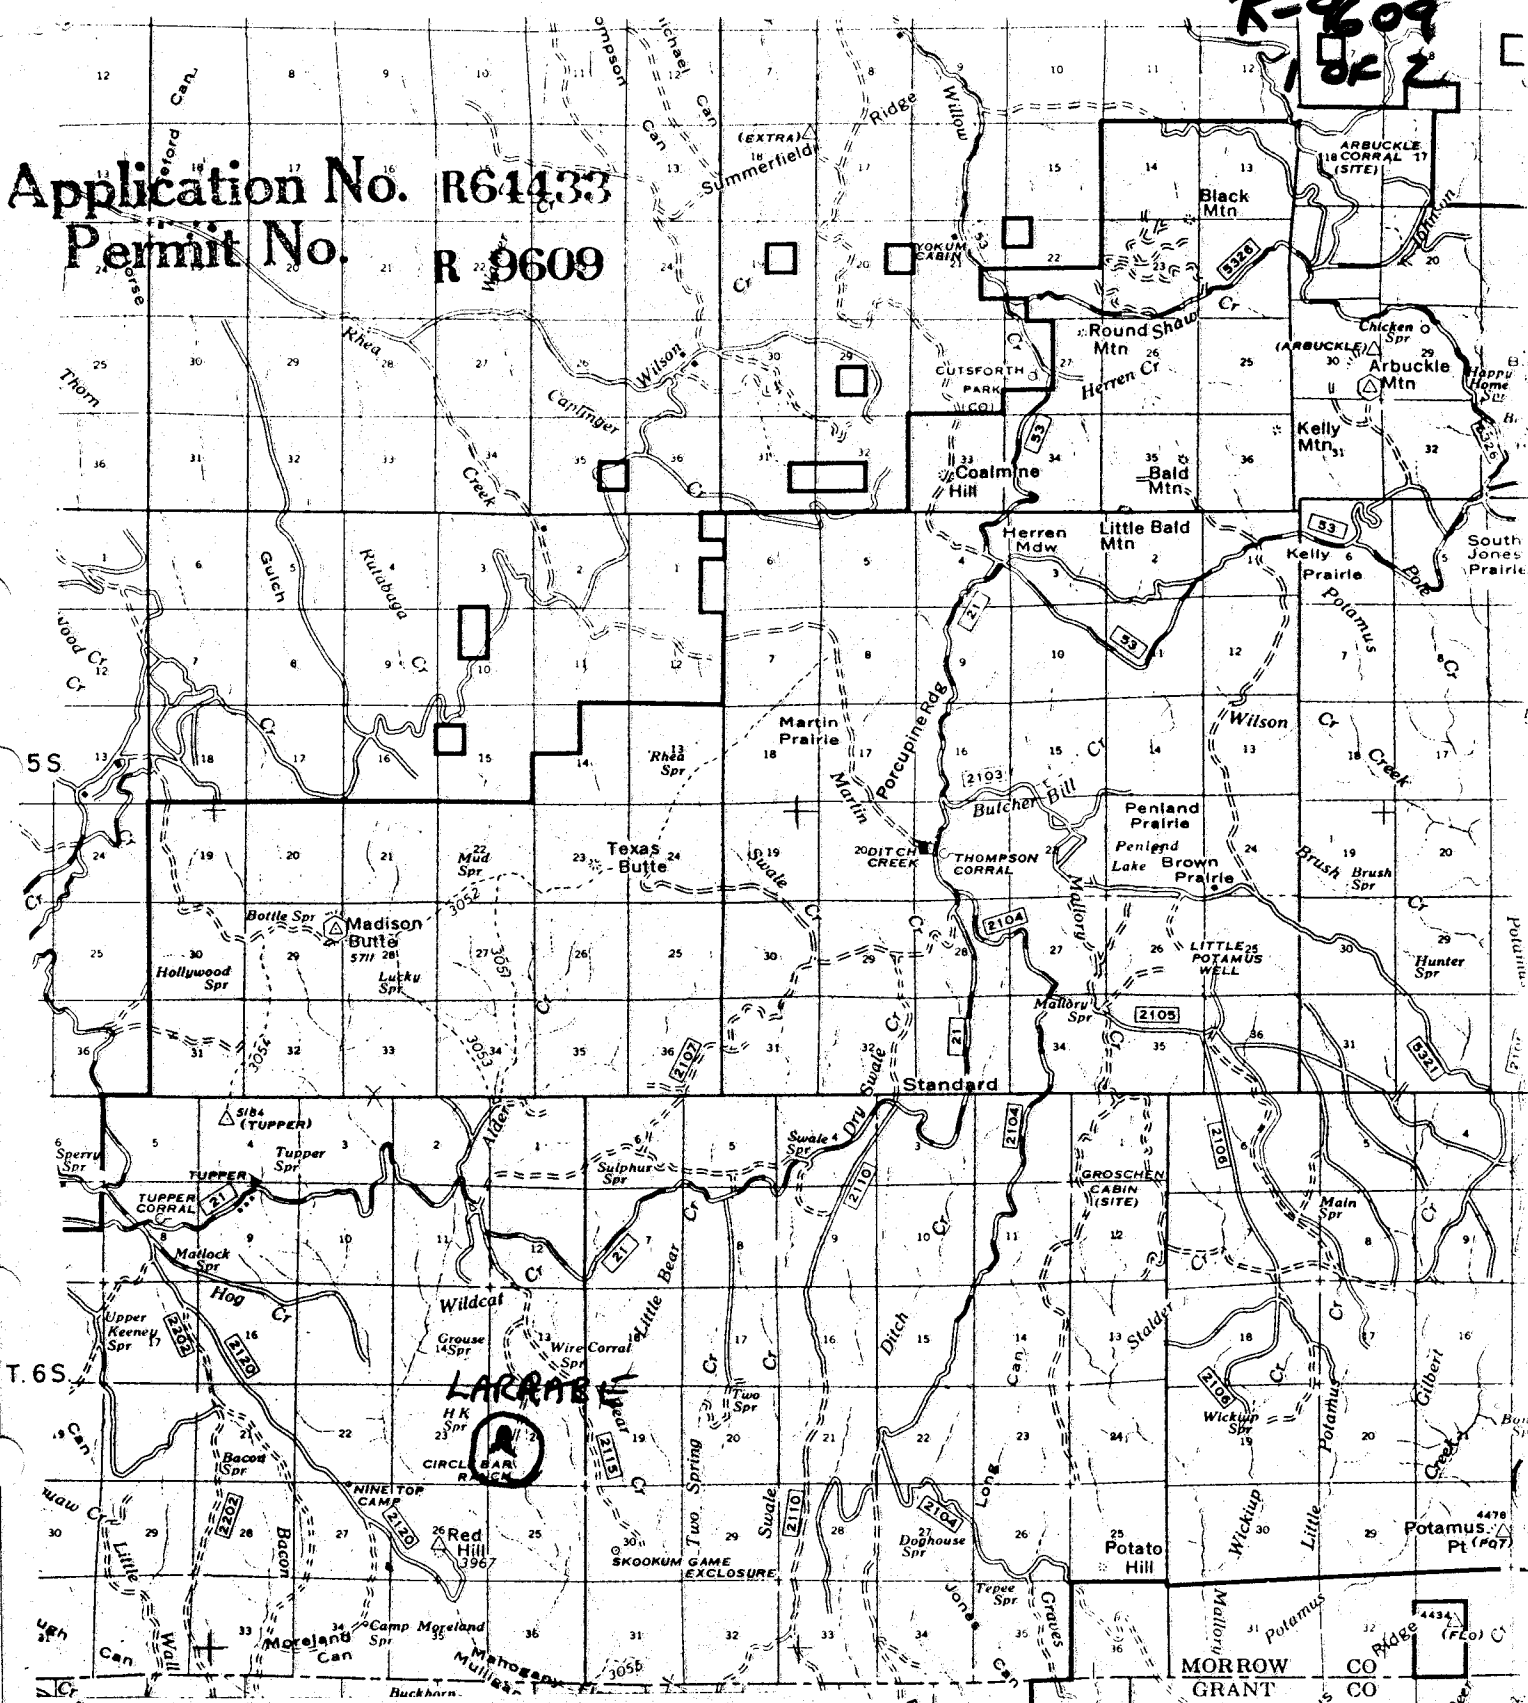

1:120,720
LEGEND
SWALE
R. 21 E
R. 28 E
R. 29 E

RECEIVED
OCT 11 1982
WATER RESOURCES DEPT
SALEM, OREGON

TOWNSHIP

65

, RANGE

27E

, SECTION

24

, W.M.

R-9609
202

23

24

Application No. R64433
Permit No. R 9609

26

25

NAME

Larrabe Res

COUNTY

Morrow

RECEIVED

OCT 11 1982

WATER RESOURCES DEPT.
SALEM, OREGON