

TOWNSHIP

6 S

RANGE

27 E

SECTION

12

W.M.

R-9621

1 OF 2

11

12

Application No. R64446
Permit No. R 9621

XXXX

14

13

NAME

Wildcat Res

COUNTY

Morrow


RECEIVED

OCT 11 1982


WATER RESOURCES DEPT.
SALEM, OREGON

R-9621
2 of 2

Application No. R544-16
Permit No. R-9621

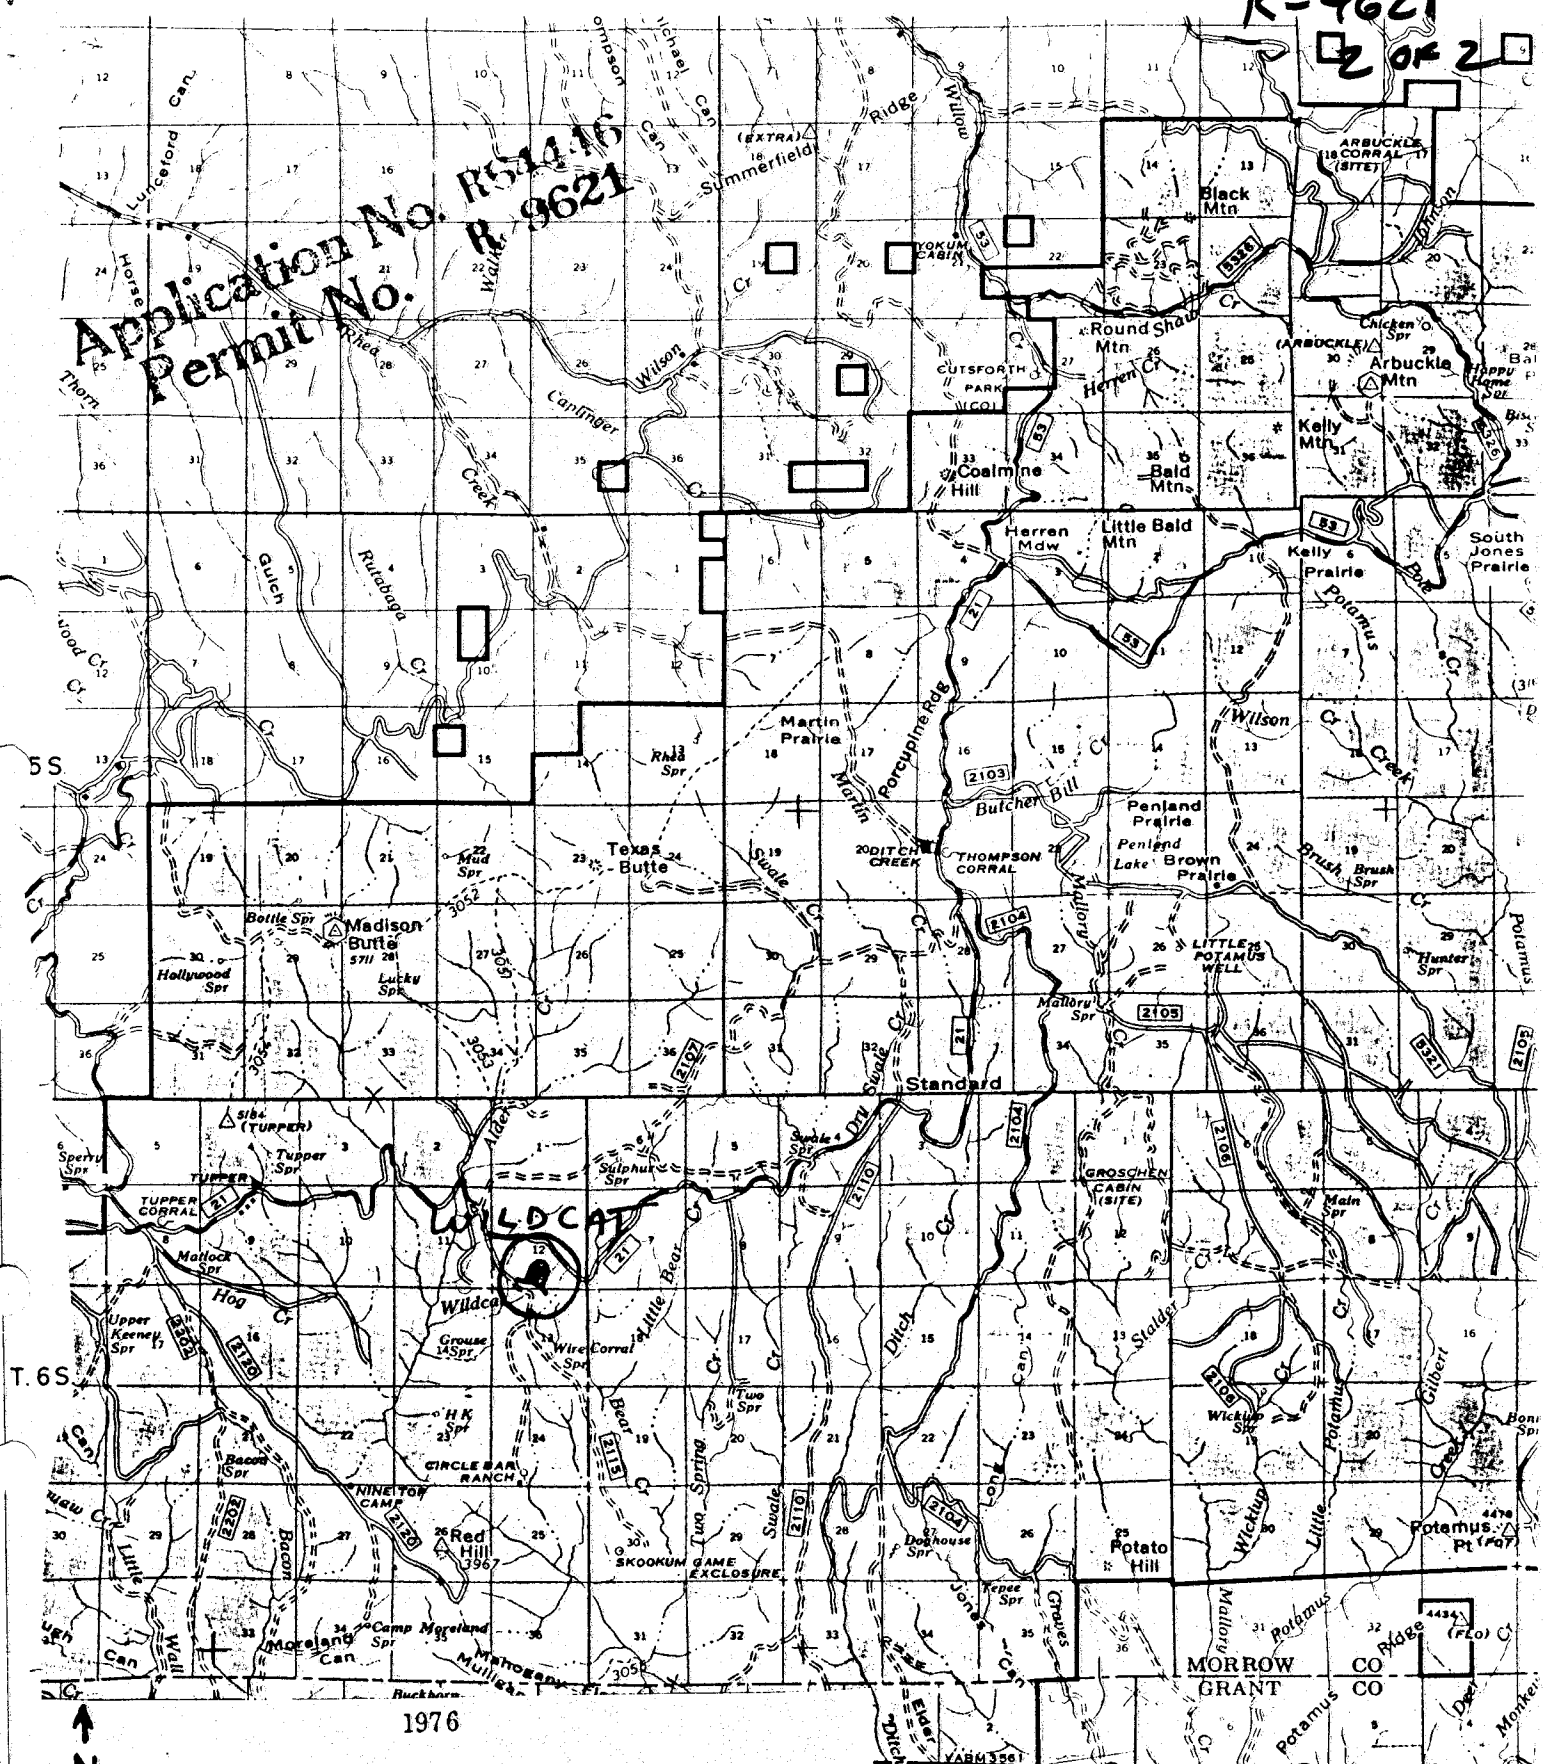

T.6S
T.7S

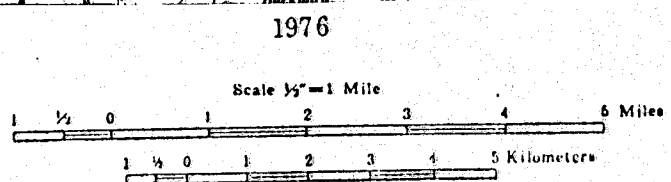

1:126,720
LEGEND

XX ALLOTMENT
BOUNDARY

RECEIVED

OCT 1 1982

WATER RESOURCES DEPT.
SALEM, OREGON

SWALE

R. 21 E

R. 28 E

R. 29 E