

R-9627
1 of 2

TOWNSHIP 65, RANGE 29E, SECTION 18, W.M.

12

7

Application No. R64452
Permit No. R 9627

A

13

18

NAME Running Bear Res

COUNTY Morrow


RECEIVED

OCT 11 1982

WATER RESOURCES DEPT.
SALEM, OREGON


R-9627
2 OF 2

Application No. R64452
Permit No. R-9627

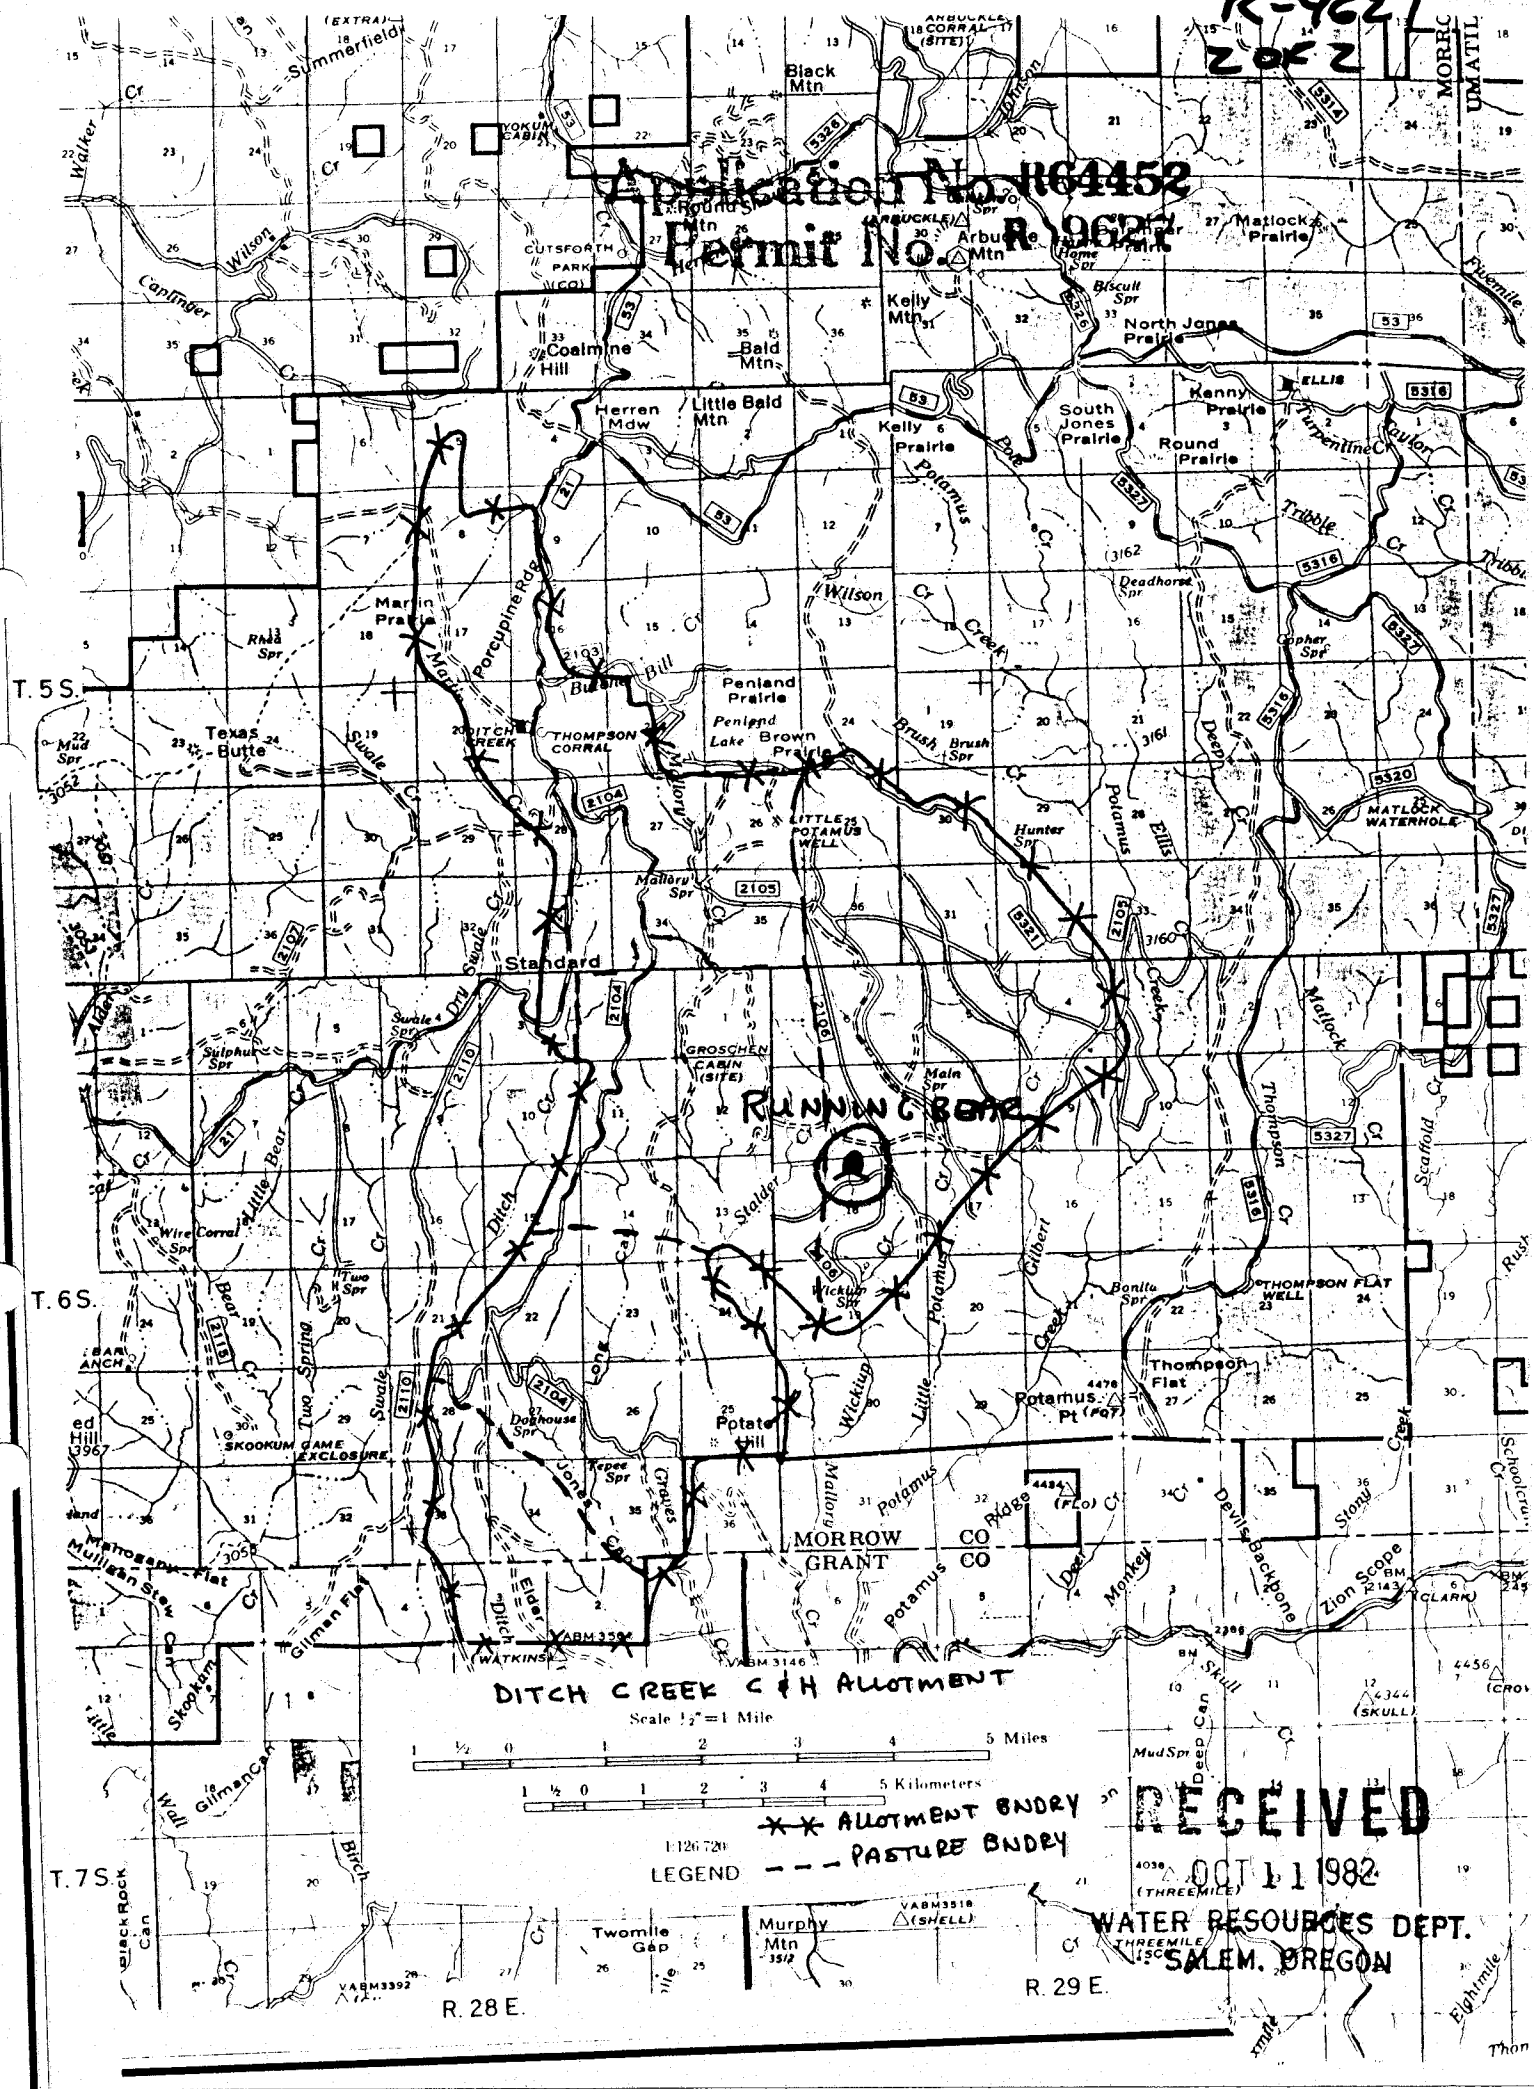

DITCH CREEK C & H ALLOTMENT

Scale 1/2"=1 Mile

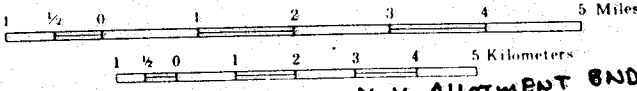

LEGEND
--*-- ALLOTMENT BNDRY
--- PASTURE BNDRY

RECEIVED

OCT 11 1982

WATER RESOURCES DEPT.
SALEM, OREGON

R. 29 E.

R. 28 E.