

REVISED: 9/1/1971

Title and Encumbrance & Use Restriction
Maps are diagrammatic only — should not
be used for GLO survey plat locations.


R-9628

1002

Application No. R-64453

Permit No. R 9628


R29E

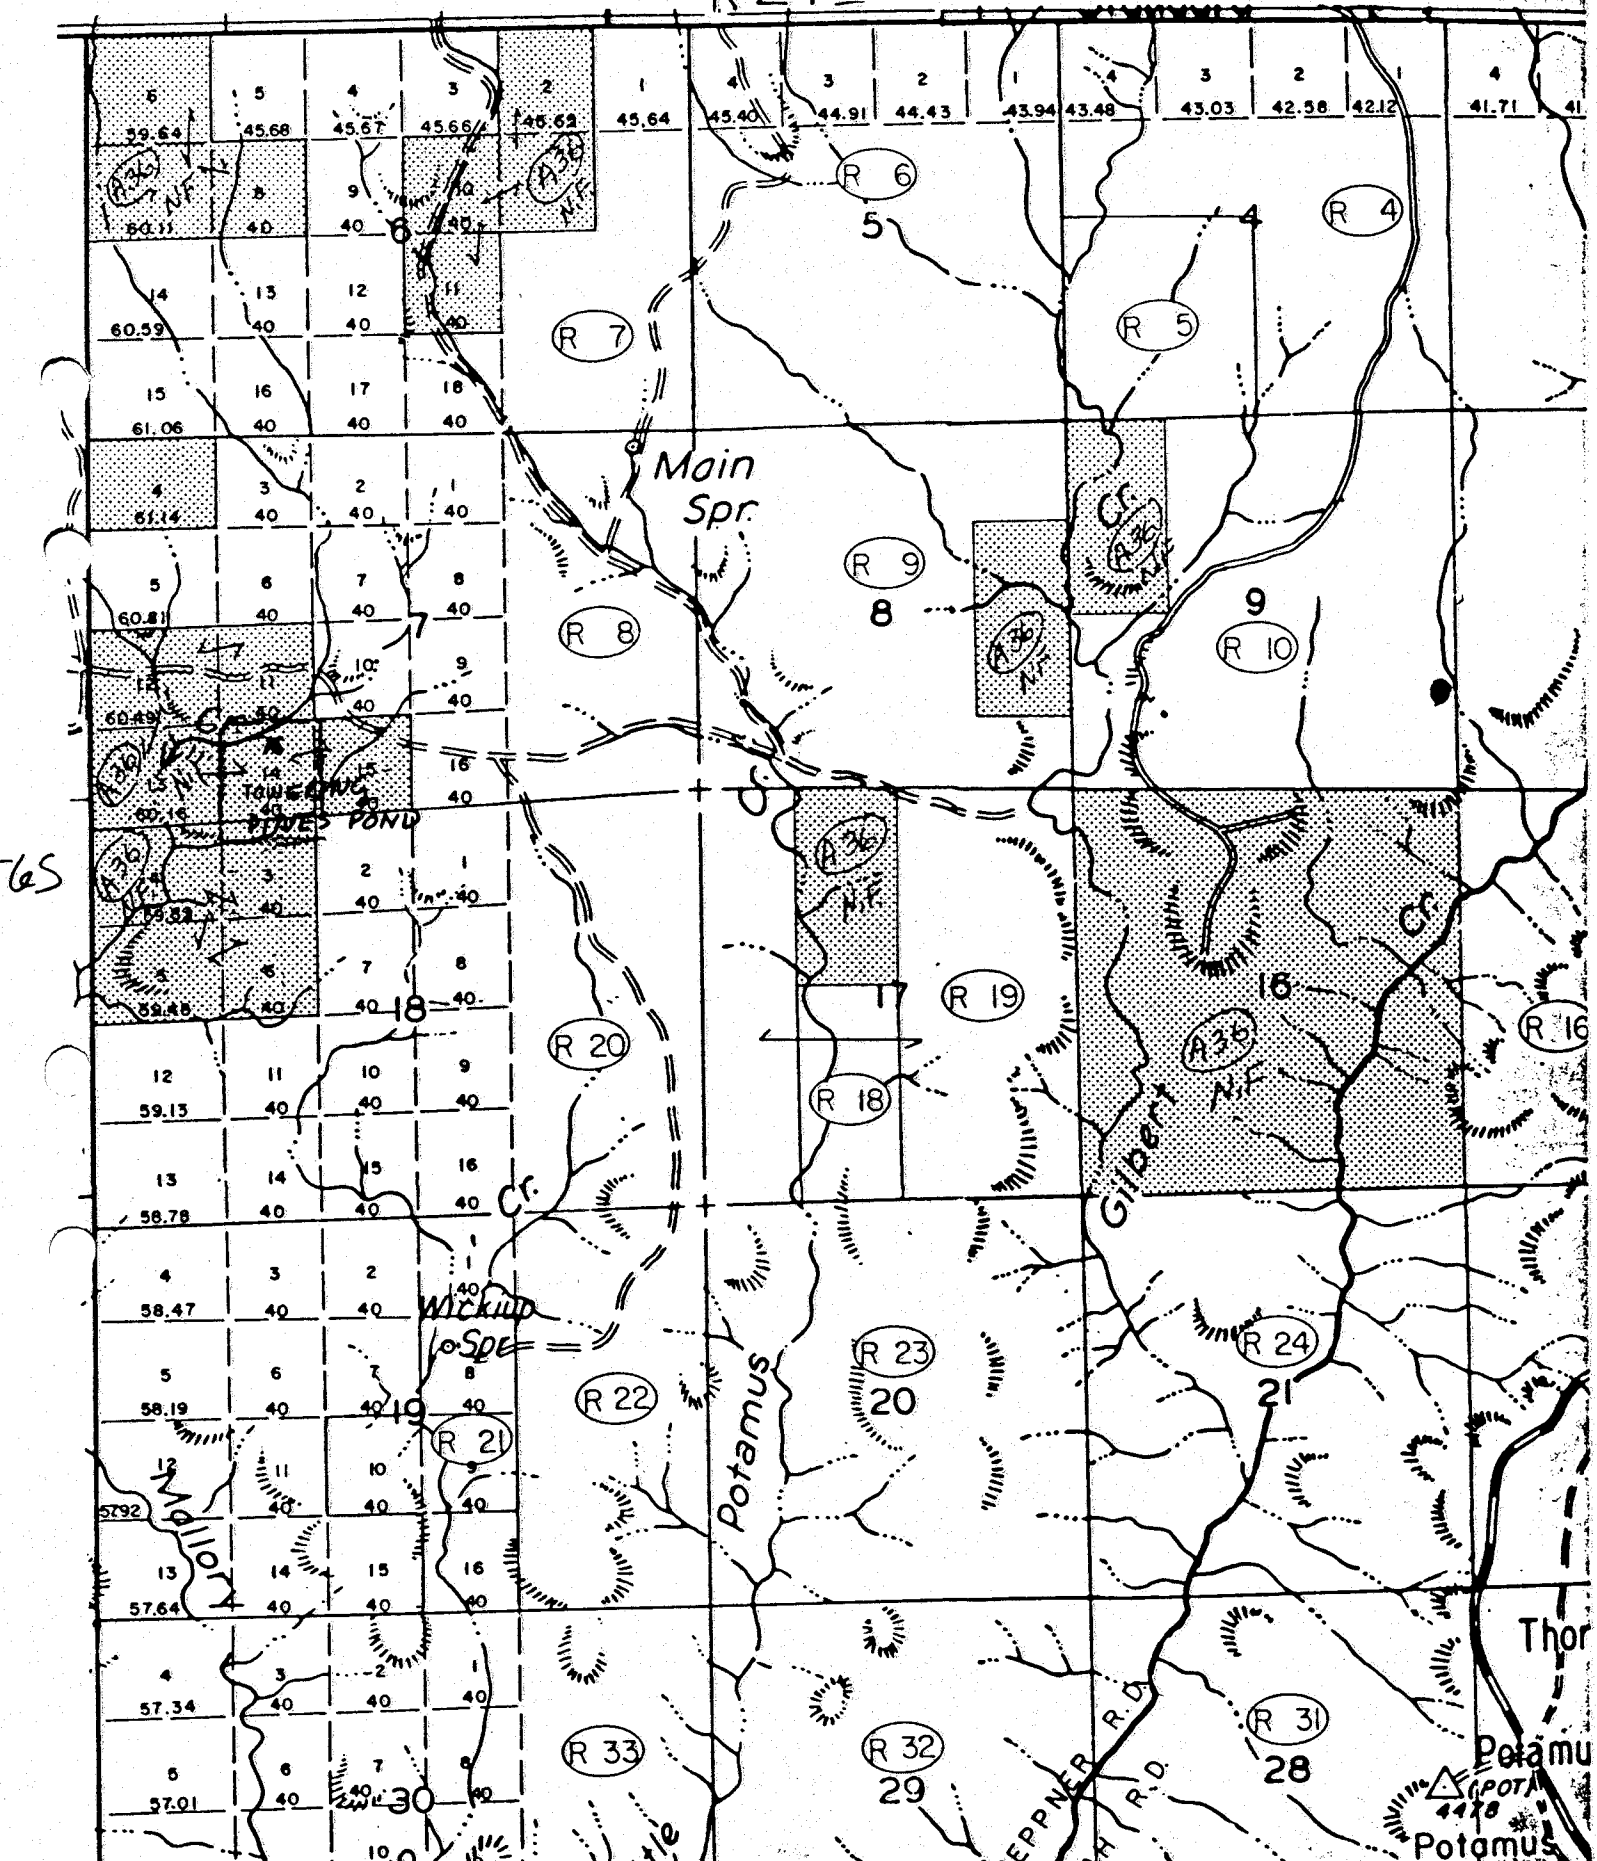

R-9628


2 OF 2

Application No. R64453
Permit No. R 9628

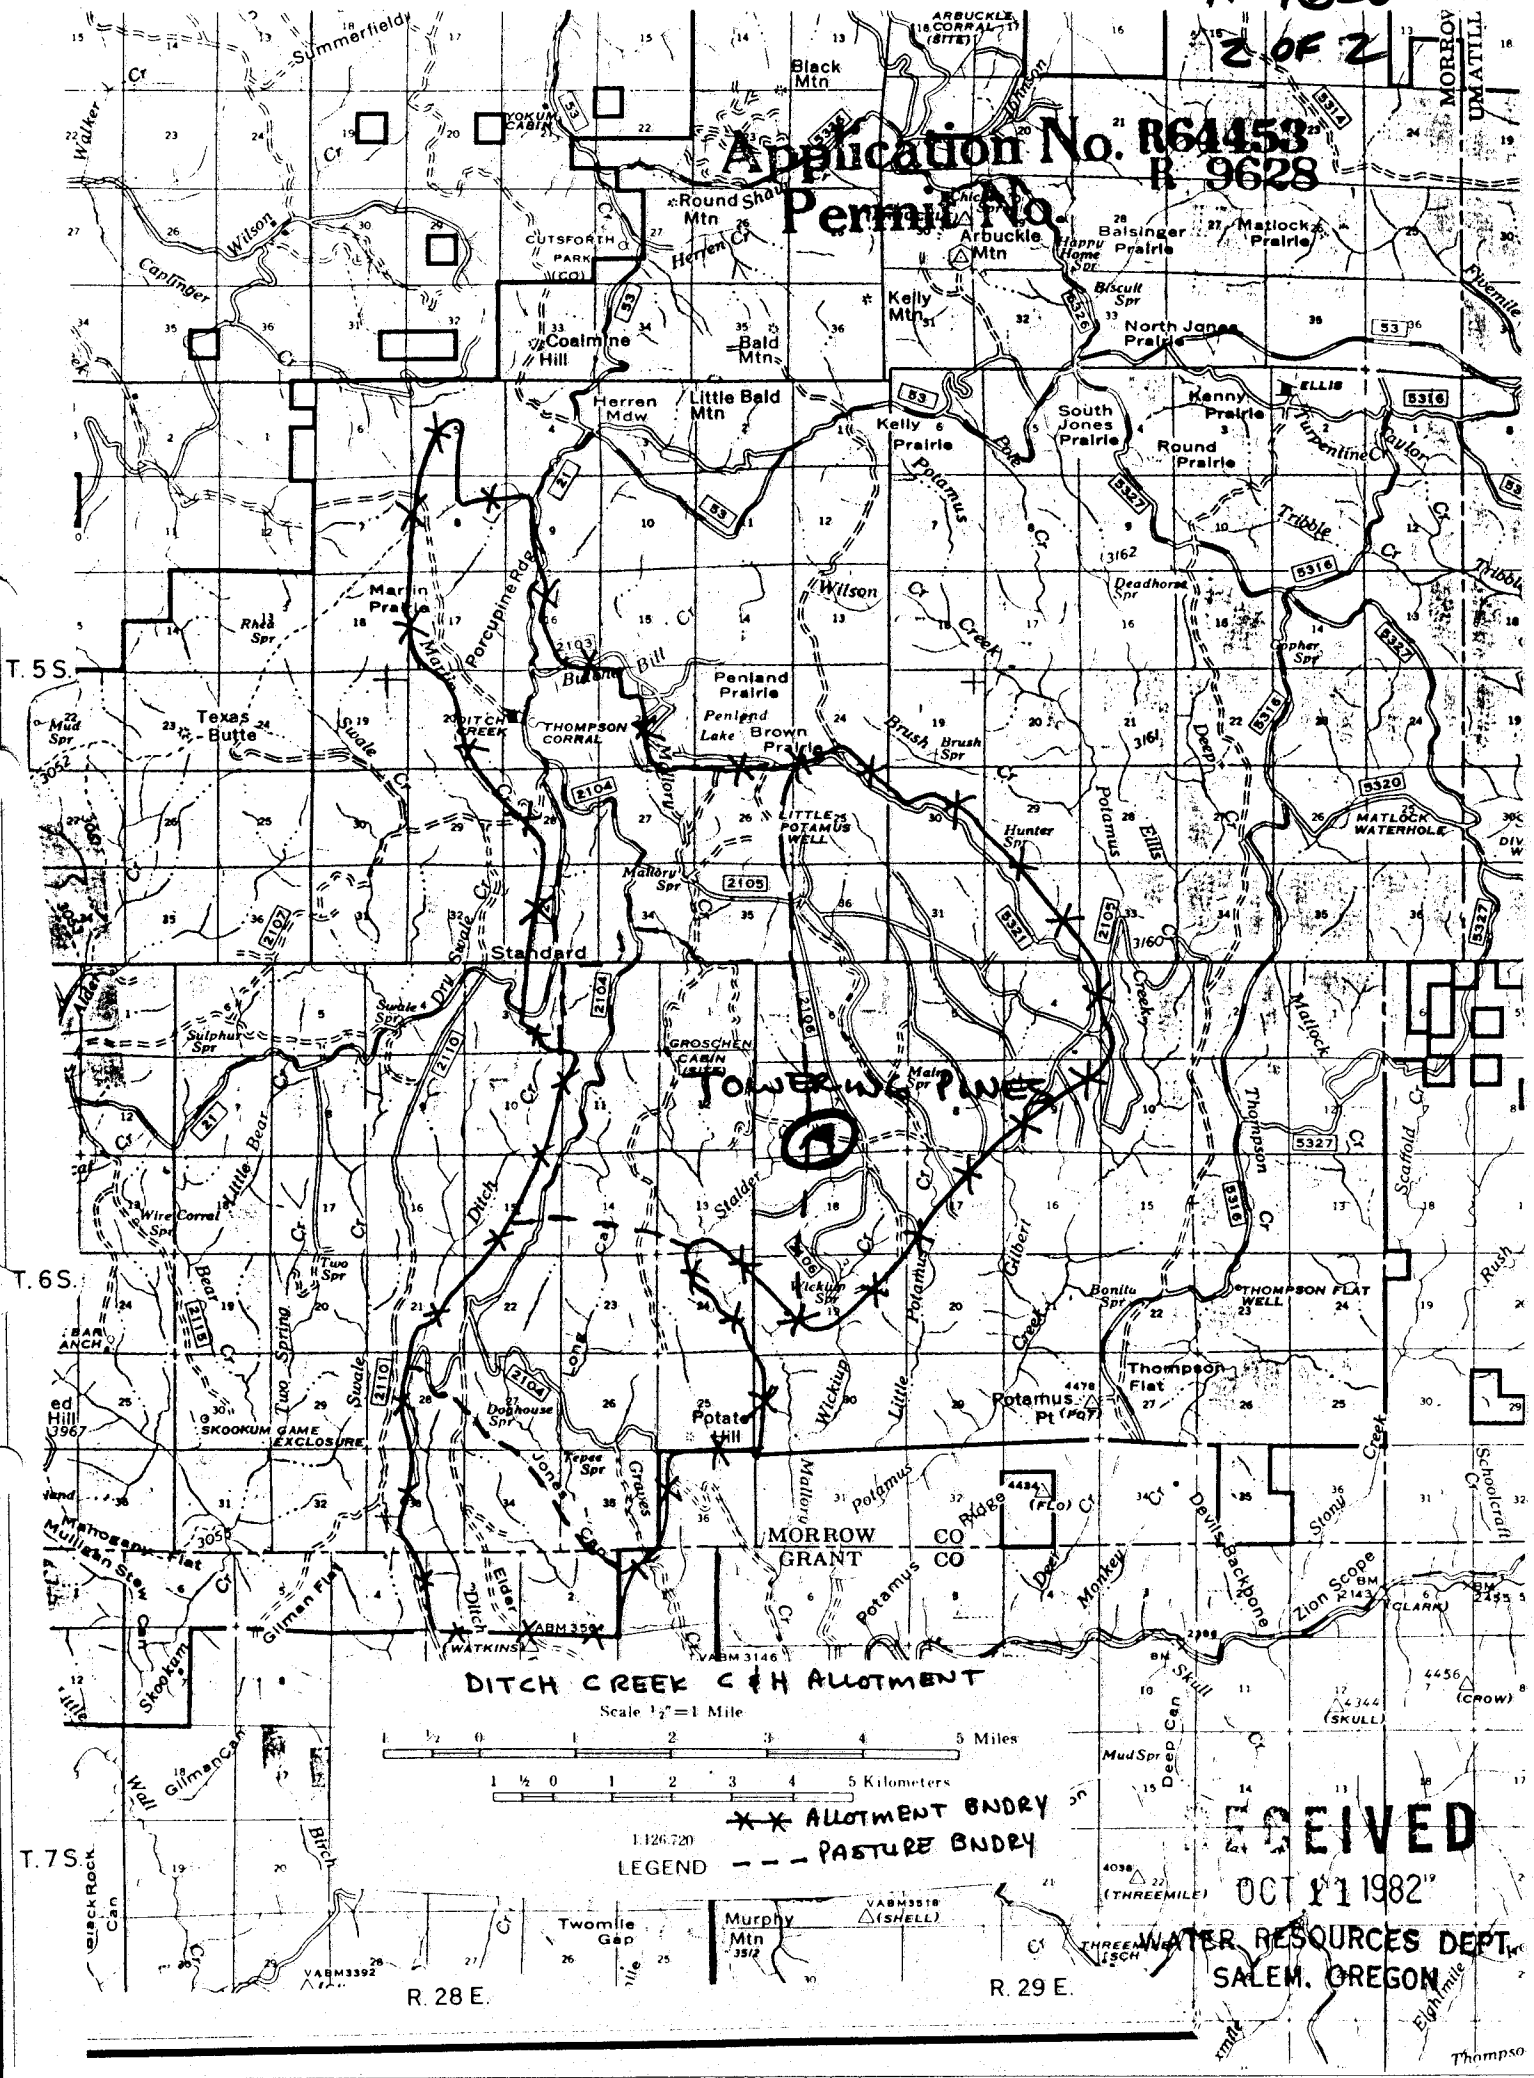

DITCH CREEK C & H ALLOTMENT

Scale 1"=1 Mile

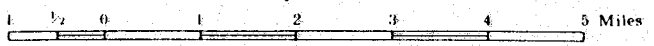

LEGEND
-- ALLOTMENT BNDRY
--- PASTURE BNDRY

RECEIVED

OCT 11 1982

WATER RESOURCES DEPT.
SALEM, OREGON

R 28 E.

R 29 E.