

R-9629

1 OF 2

TOWNSHIP 65, RANGE 16 E, SECTION 9, W.M.

5

4

Application No. R64454
Permit No. R 9629

300' 350'
A

8

9

NAME Gilbert Cr Rec.

COUNTY Morrow


RECEIVED

OCT 11 1982

WATER RESOURCES DEPT.
SALEM, OREGON


R-9629
2 of 2

Application No. R64454
Permit No. R 9629

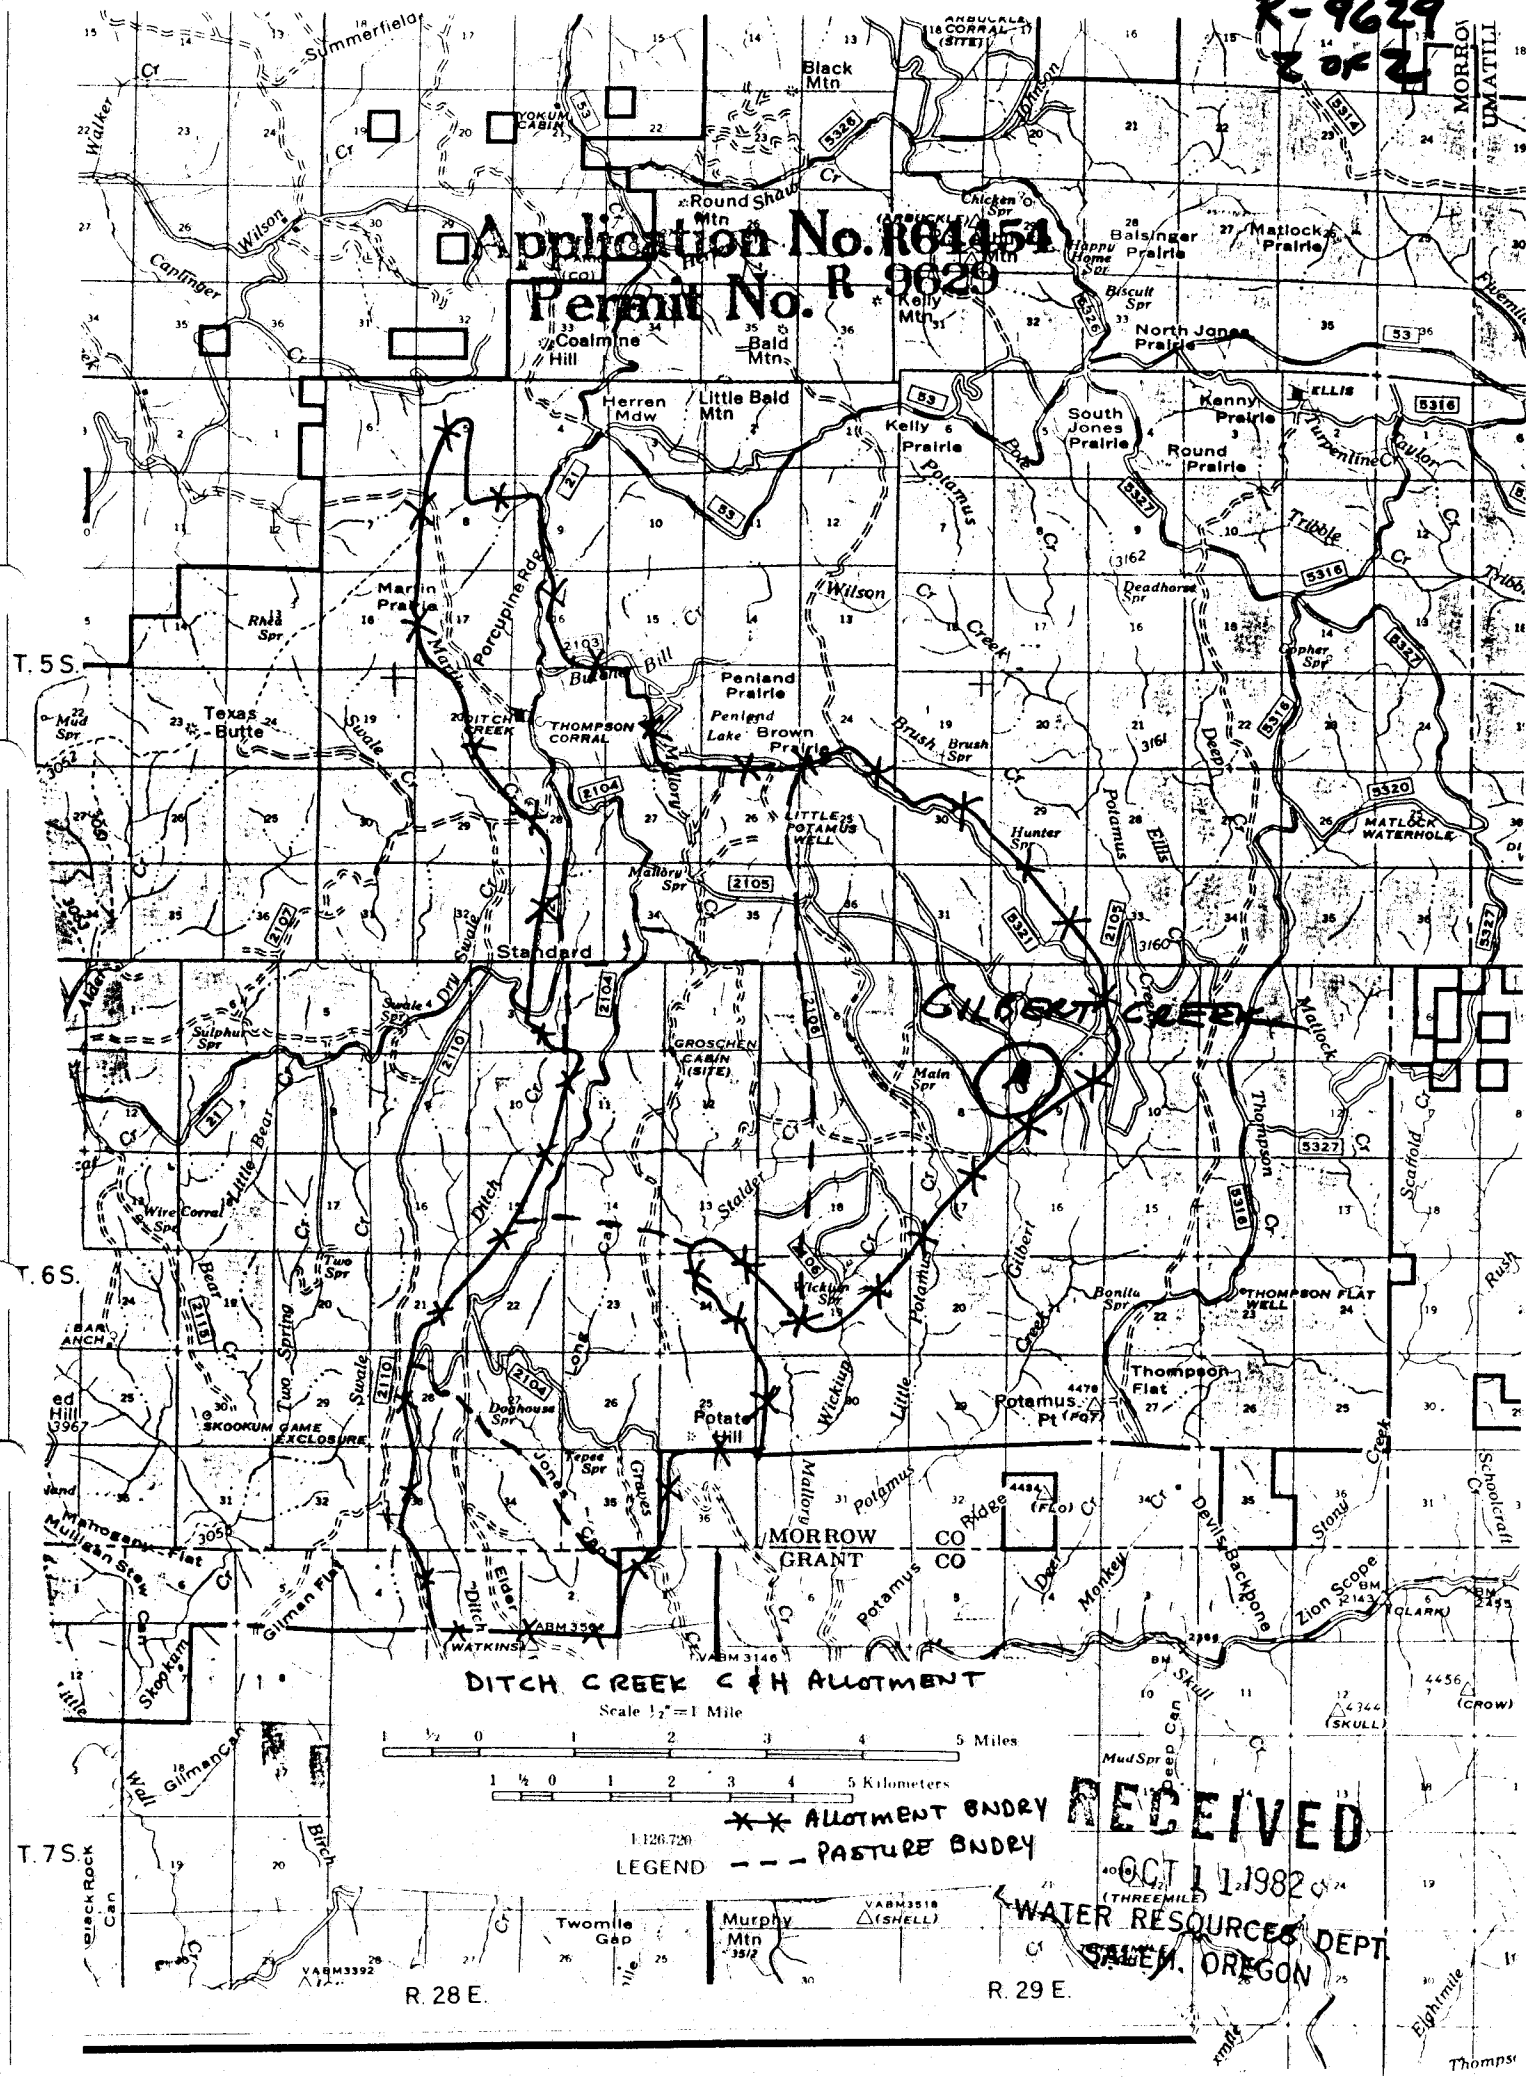

DITCH CREEK C & H ALLOTMENT

Scale 1/2" = 1 Mile

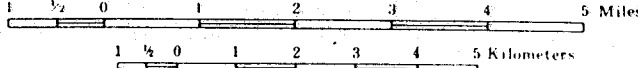

1:126,720
LEGEND

--- ALLOTMENT BNDRY
--- PASTURE BNDRY

RECEIVED

OCT 11 1982

WATER RESOURCES DEPT.
SALEM, OREGON

R. 28 E.

R. 29 E.