


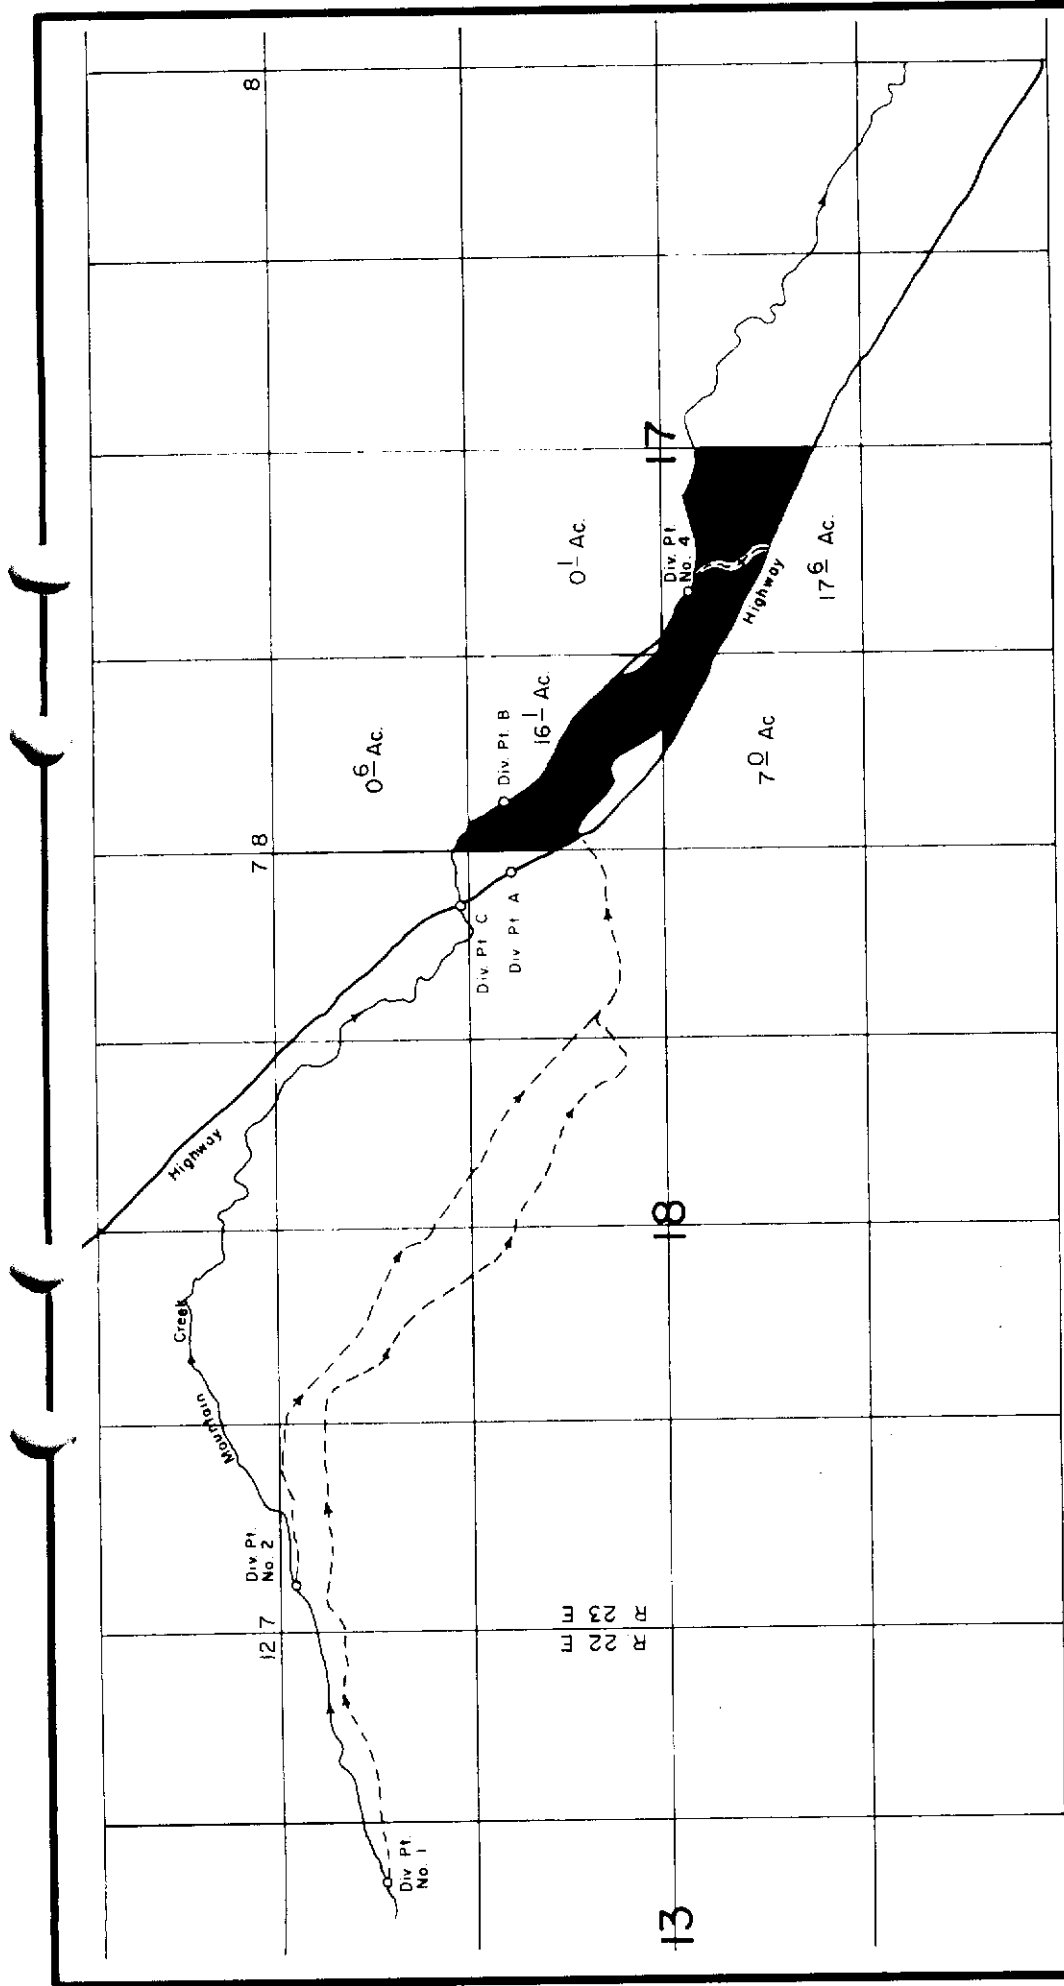


T. 12 S., R. 22 E. & 23 E.

PROPOSED DIVERSION POINTS

- Div. Pt. No. 1 - 700 ft. S. & 1710 ft. W from NE Corner, Sec. 13
- Div. Pt. No. 2 - 120 ft. S. & 380 ft. E from NW Corner, Sec. 18
- Div. Pt. No. 4 - 150 ft. S. & 940 ft. W from C 1/4 Corner, Sec. 17

AUTHORIZED DIVERSION POINTS

- Div. Pt. A - 1650 ft. S. & 175 ft. W from NW Corner, Sec. 17
- Div. Pt. B - 1640 ft. S. & 325 ft. E. from NW Corner, Sec. 17
- Div. Pt. C - 1237 ft. S. & 371 ft. W from NE Corner, Sec. 18

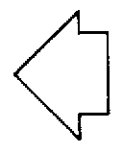

4" = 1 mile
1" = 1320 ft.

■ IRRIGATED AREA