


SECTION

10-5427 Lower Mickey Res

TOWNSHIP 33^S, RANGE 36^E, W. M.

North

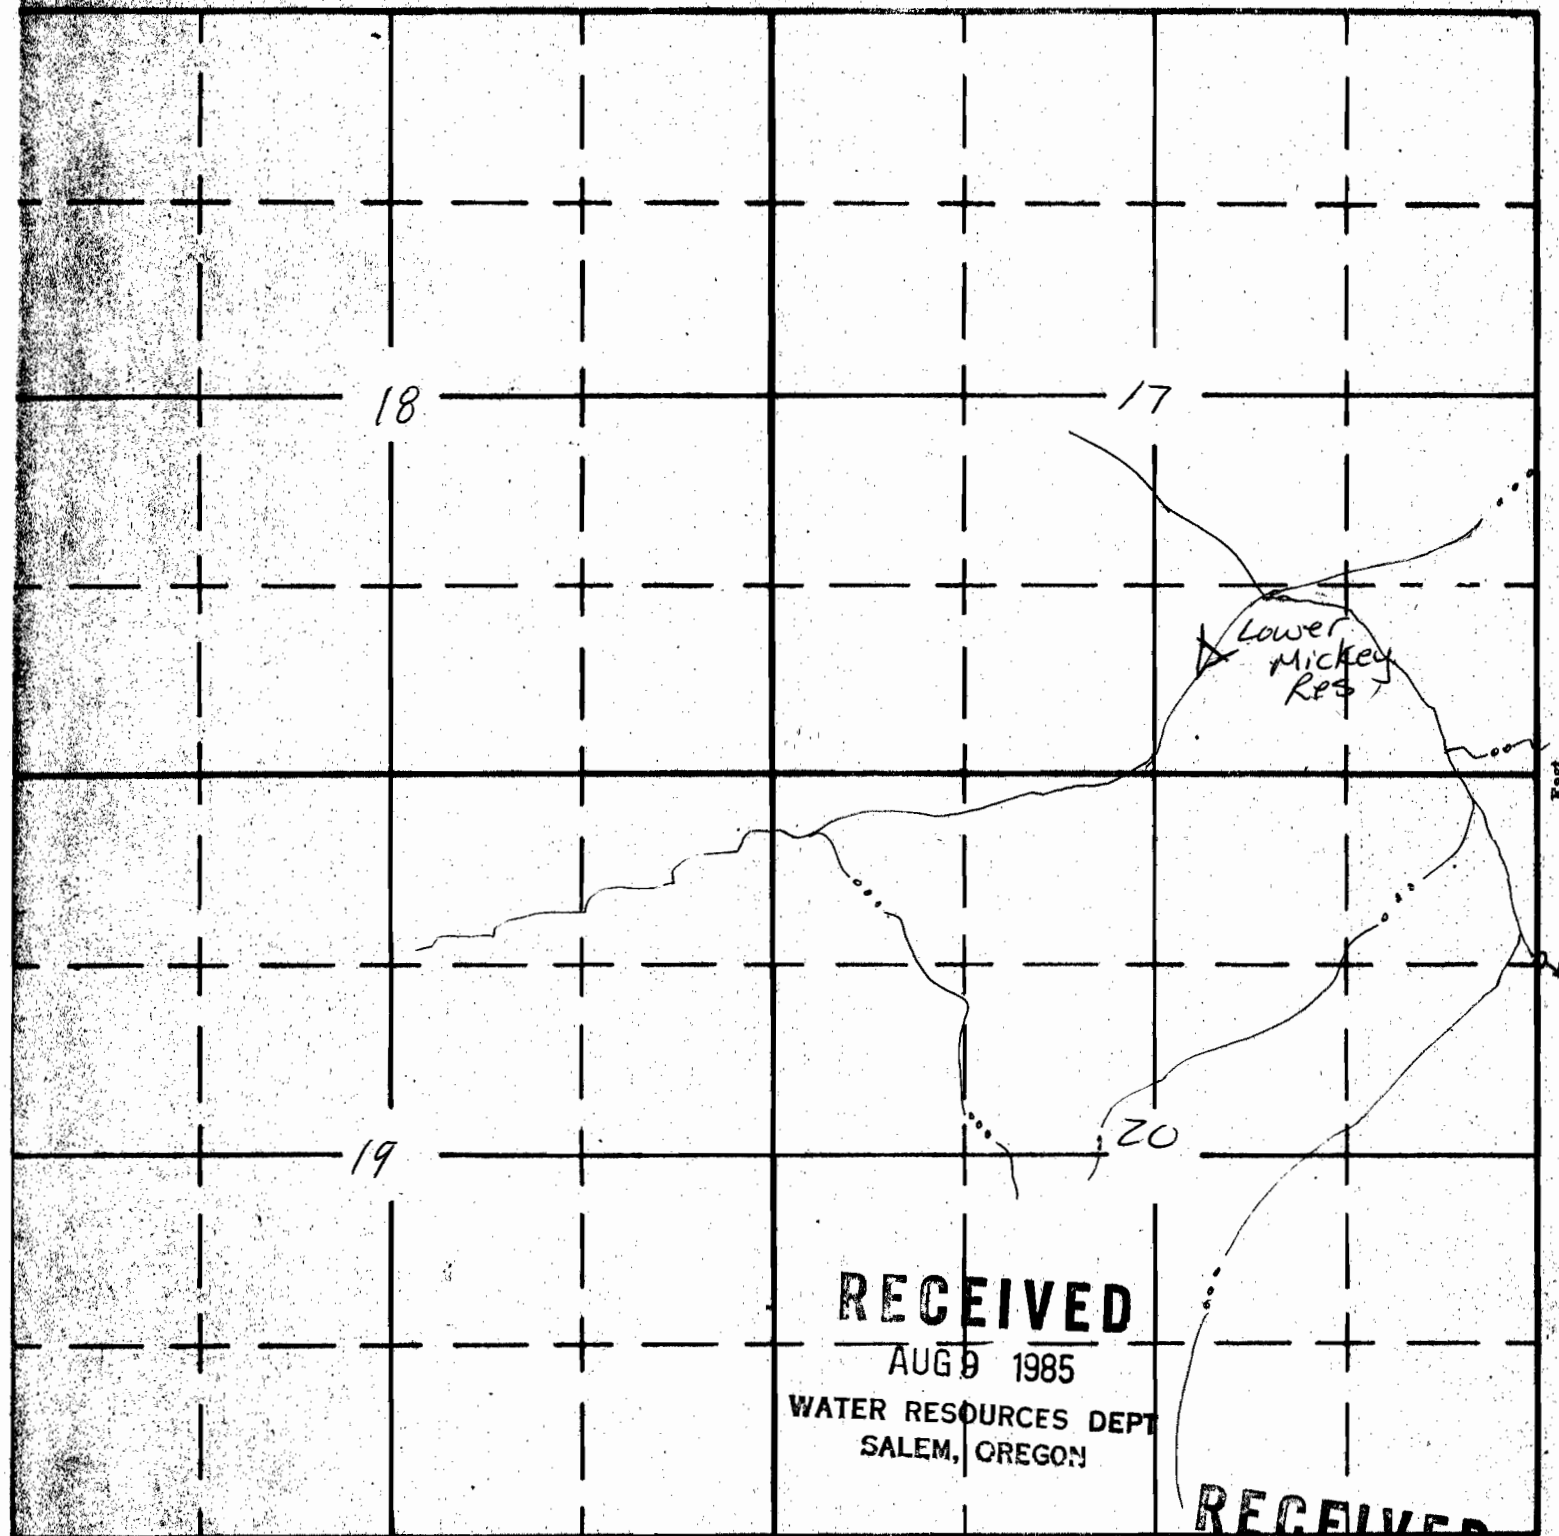

South

RECEIVED

AUG 9 1985

WATER RESOURCES DEPT
SALEM, OREGON

RECEIVED

MAR 20 1986

WATER RESOURCES DEPT
SALEM, OREGON

APPLICATION NO R-68517


PERMIT NO R-11045

SECTION

10-5427 Lower Mickey Res

TOWNSHIP 33^S, RANGE 36^E, W. M.

North

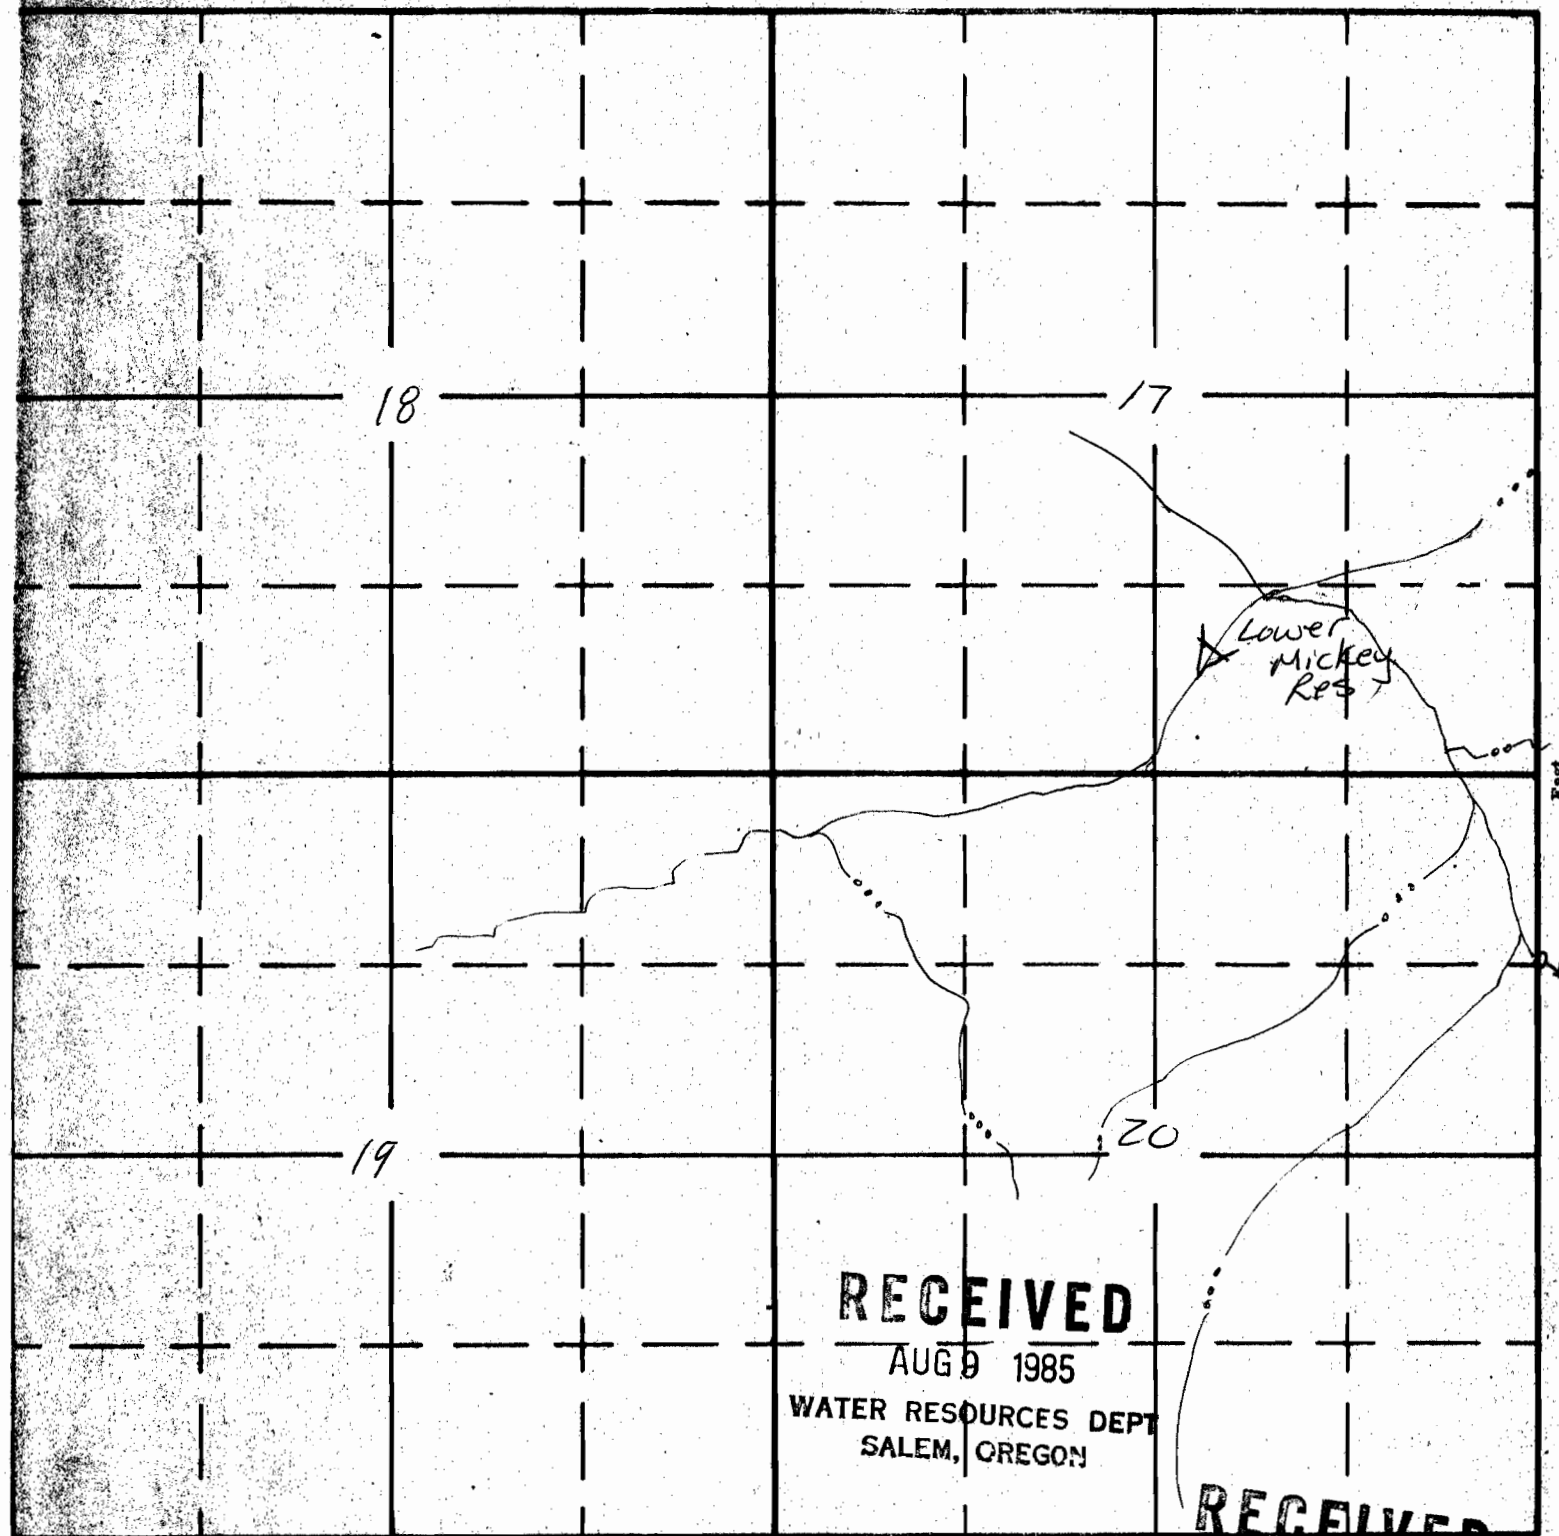

RECEIVED

AUG 9 1985

WATER RESOURCES DEPT
SALEM, OREGON

RECEIVED

MAR 20 1986

WATER RESOURCES DEPT
SALEM, OREGON

South

APPLICATION NO R-68517

PERMIT NO R-11045