

R-10000


1 OF 2
H.M. 66334

TOWNSHIP 7S, RANGE 25E, SECTION 27

22

23

Application No. R-64038
Permit No. R10000

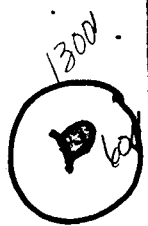

27


26

NAME Lower Hill Side Res COUNTY Wheeler

RECEIVED

AUG 30 1982

WATER RESOURCES DEPT.
SALEM, OREGON

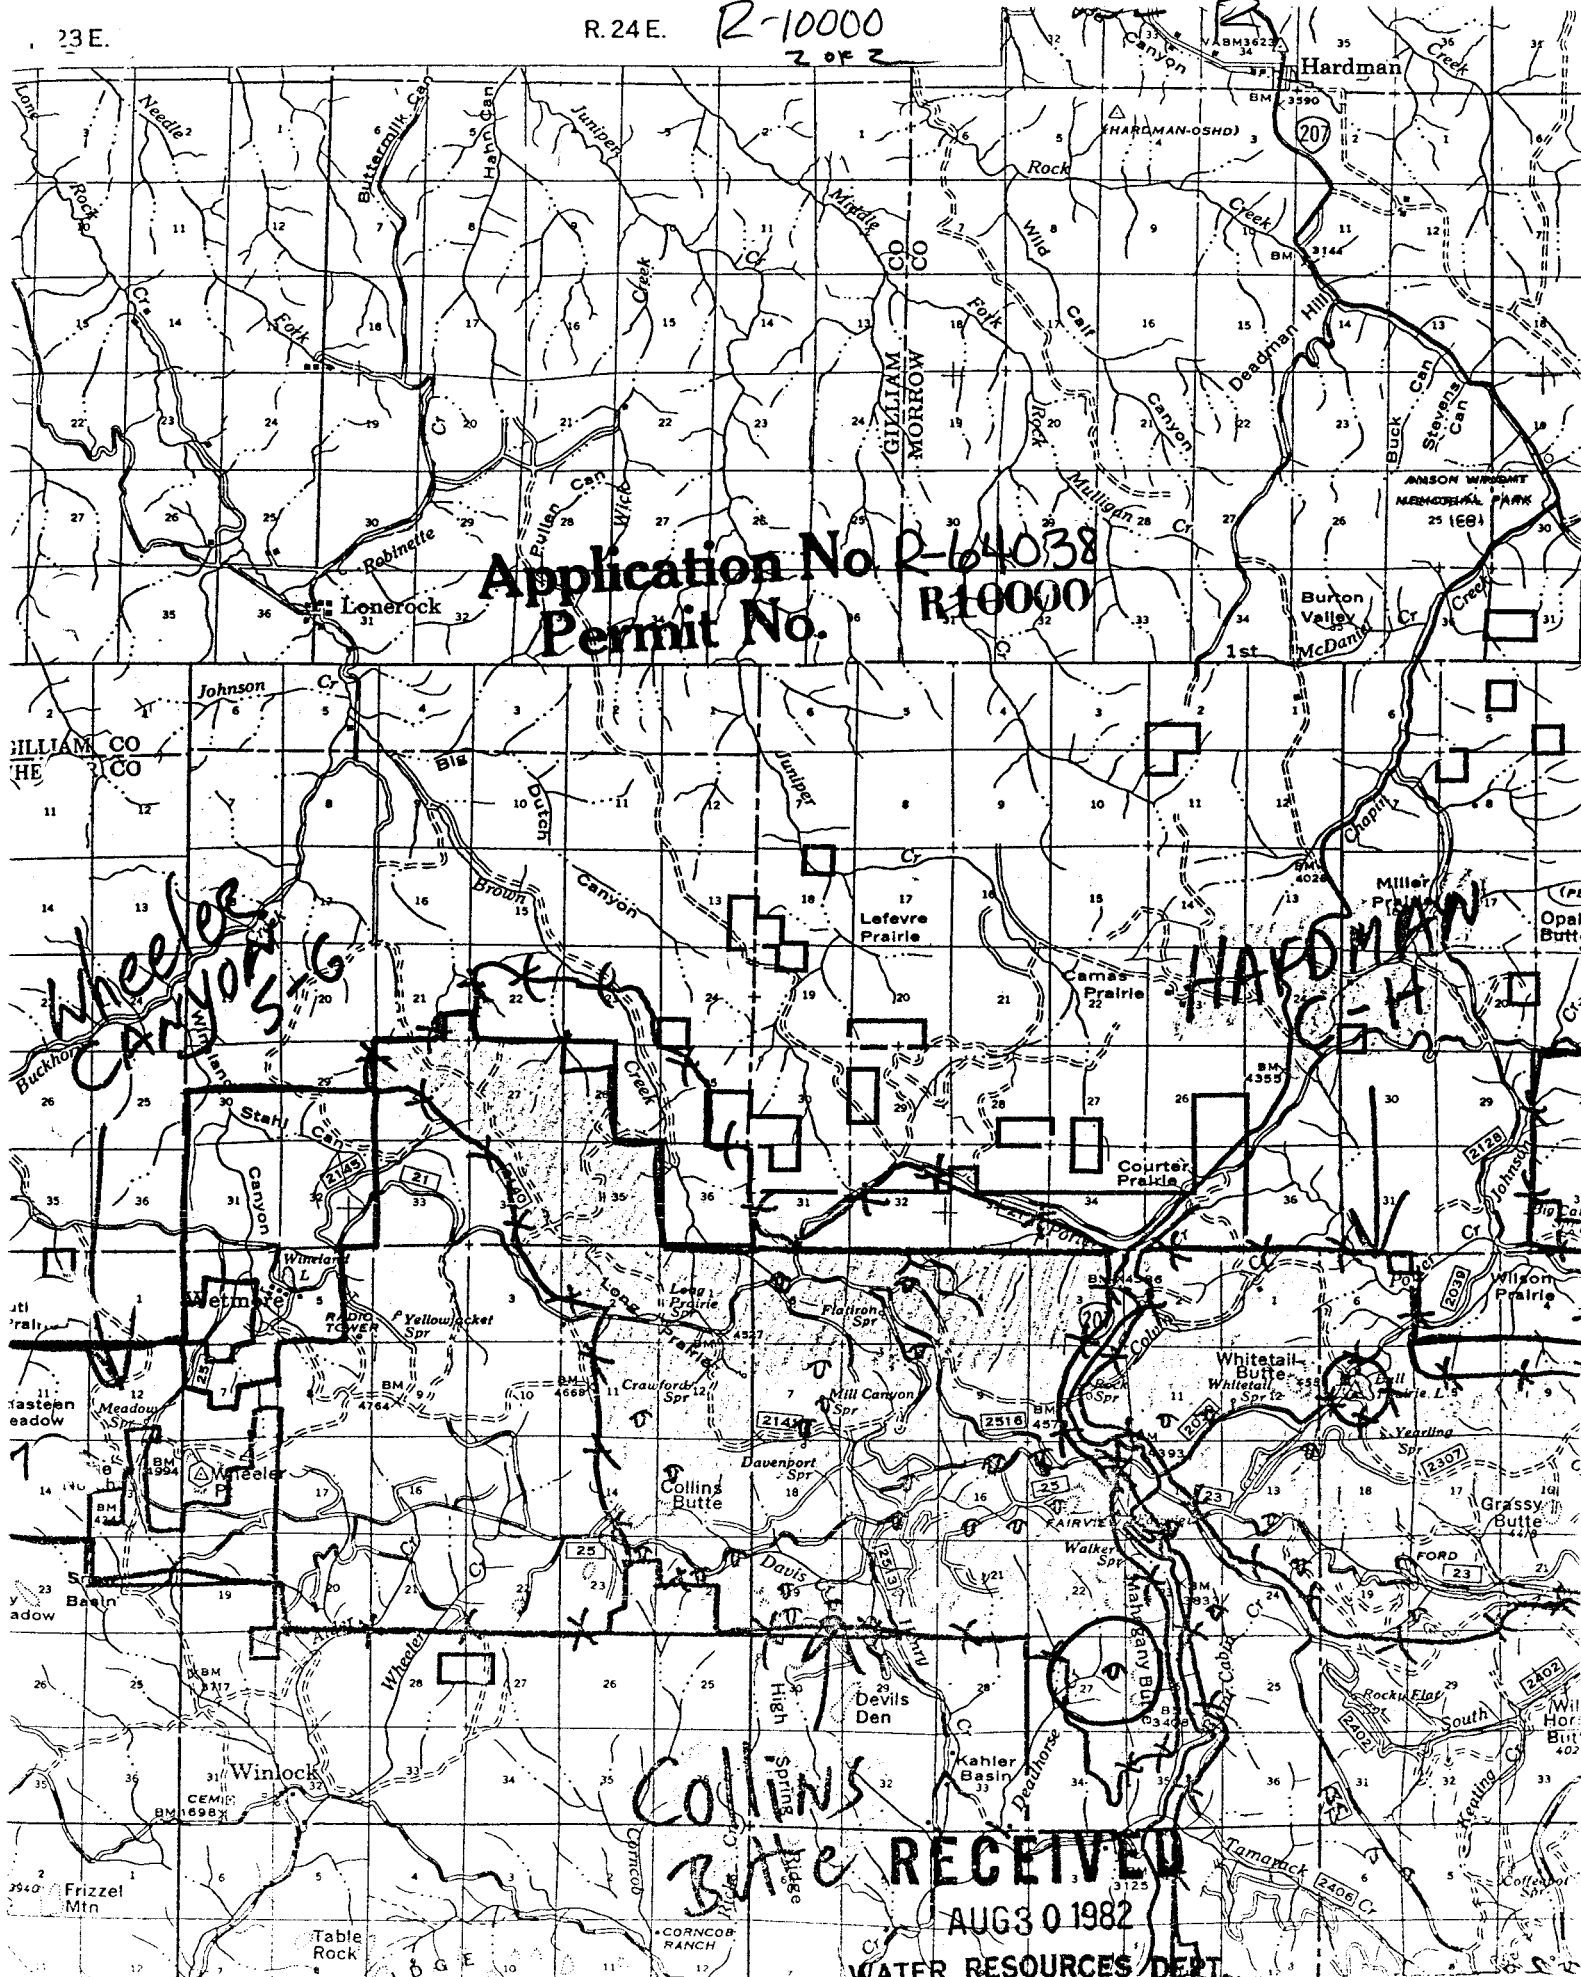

Application No. R-64038
Permit No. R10000

HARDMAN

Collins Butte

RECEIVED

AUG 30 1982

WATER RESOURCES DEPT.
SALEM, OREGON