

R-9023

1 of 2

TOWNSHIP 55, RANGE 28E, SECTION 32, W.M.

29

28

32

33

N

NAME COX RES.COUNTY MORROWApplication No. R-64648Permit No. R 9023

2B

RECEIVED

JAN 10 1983

AUG 25 1983 WATER RESOURCES DEPT.
WATER RESOURCES DEPT. SALEM, OREGON
SALEM, OREGON

UNITED STATES
DEPARTMENT OF THE INTERIOR
GEOLOGICAL SURVEY

R-9023


2 of 2

RECEIVED

AUG 25 1983

WATER RESOURCES DEPT.

SALEM, OREGON

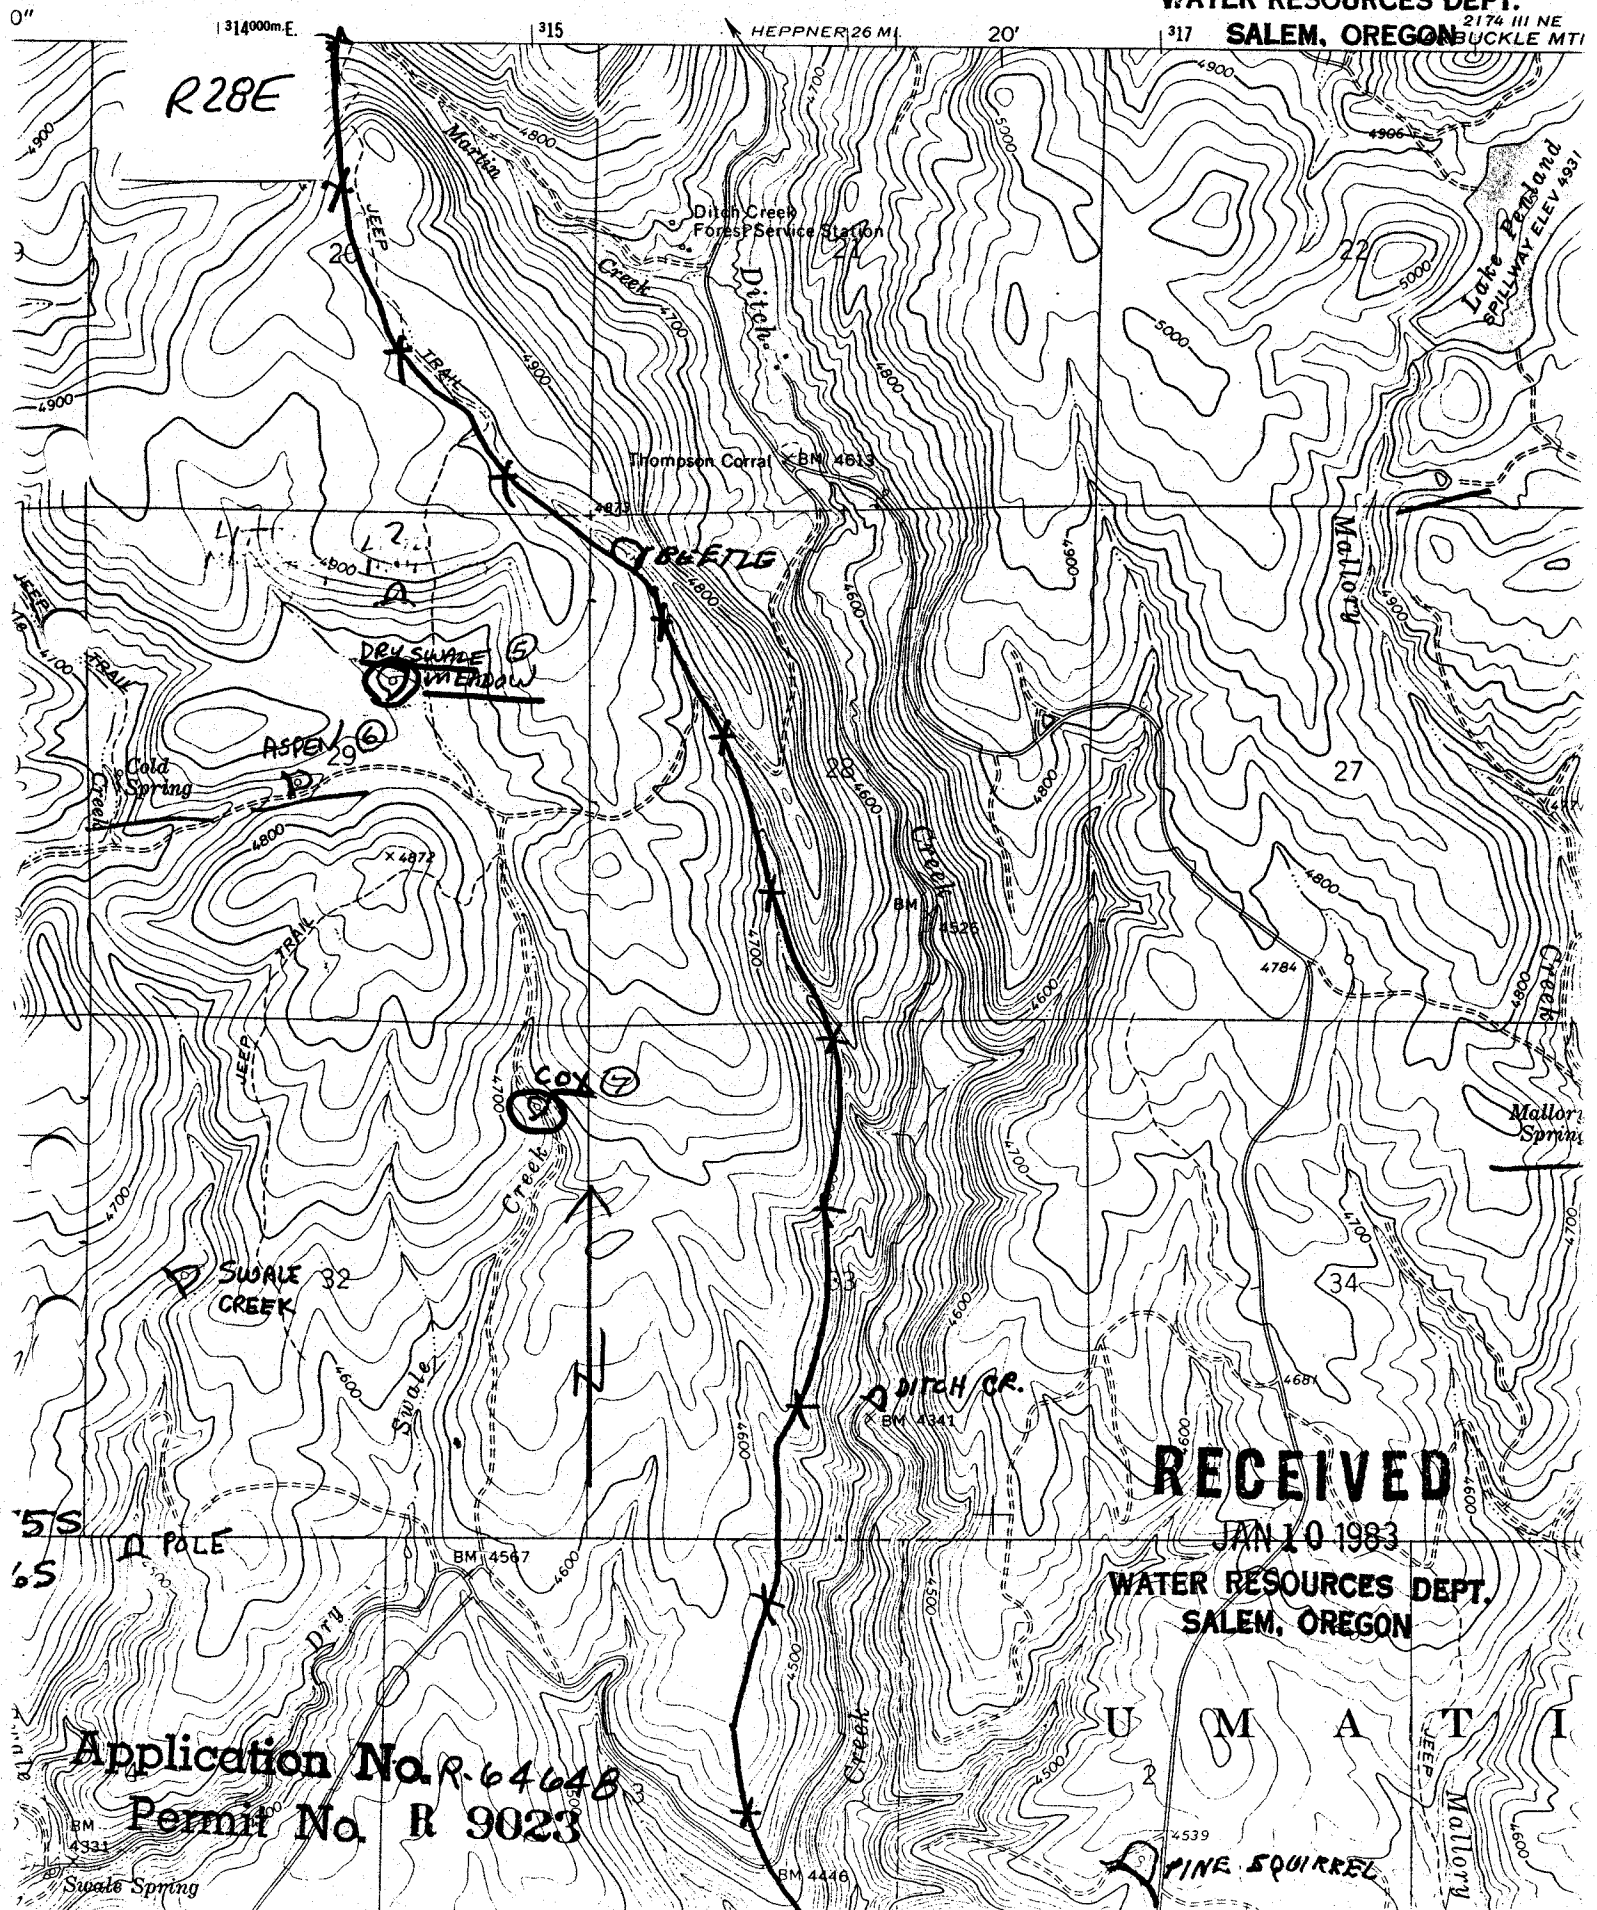

RECEIVED

JAN 10 1983

WATER RESOURCES DEPT.
SALEM, OREGON

Application No. R-64648
Permit No. R 9023