

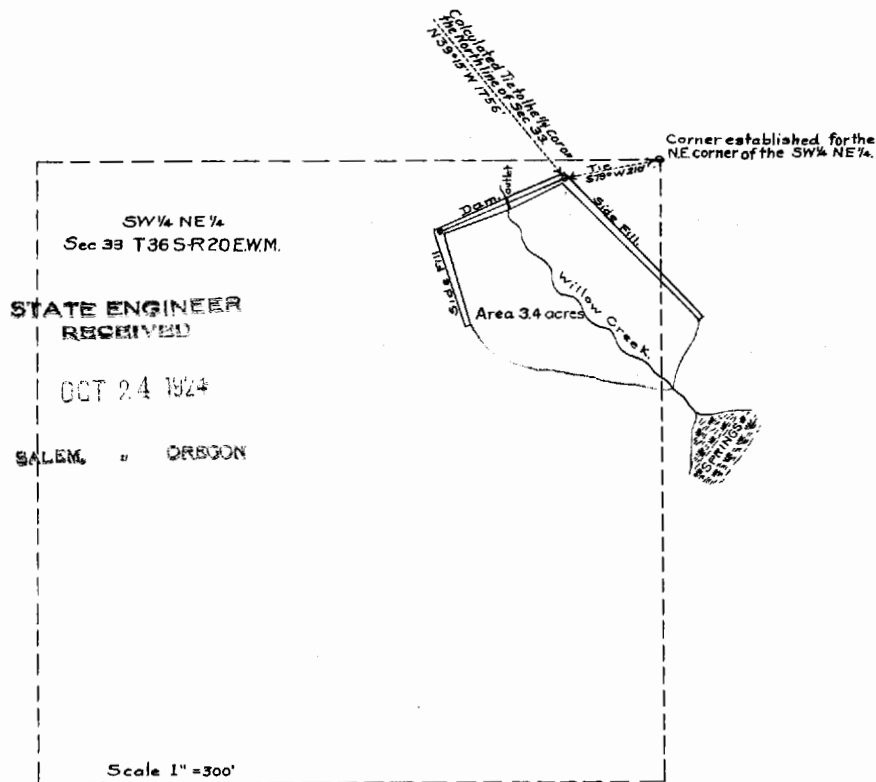


MAP

To accompany the application of Campbell, Archer and Davis
for a permit to construct a logging pond.

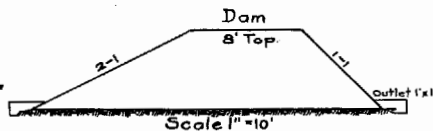

Wasteway to be at this
end of the dam.

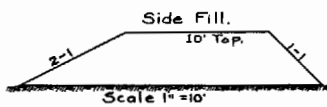

I, R.H. Rogers, of Lakeview Oregon, do hereby certify that this map was made from notes taken during an actual survey made by me on October the 16th 1924, and that it correctly represents the works described in the accompanying application, together with the location of streams and other ditches in the immediate vicinity.

R.H. Rogers
Registered Professional Engineer.
Oregon # 789.
Registered Dec 31, 1919.

Application No. 990 / & 9900

Permit No. 6586 & R566