


Application No. 73030
Permit No.

R 39 E R 40 E

APPLICATION MAP FOR
WATER RIGHTS


For
SEVEN DIAMOND RANCH

DATE: FEBRUARY 12, 1992

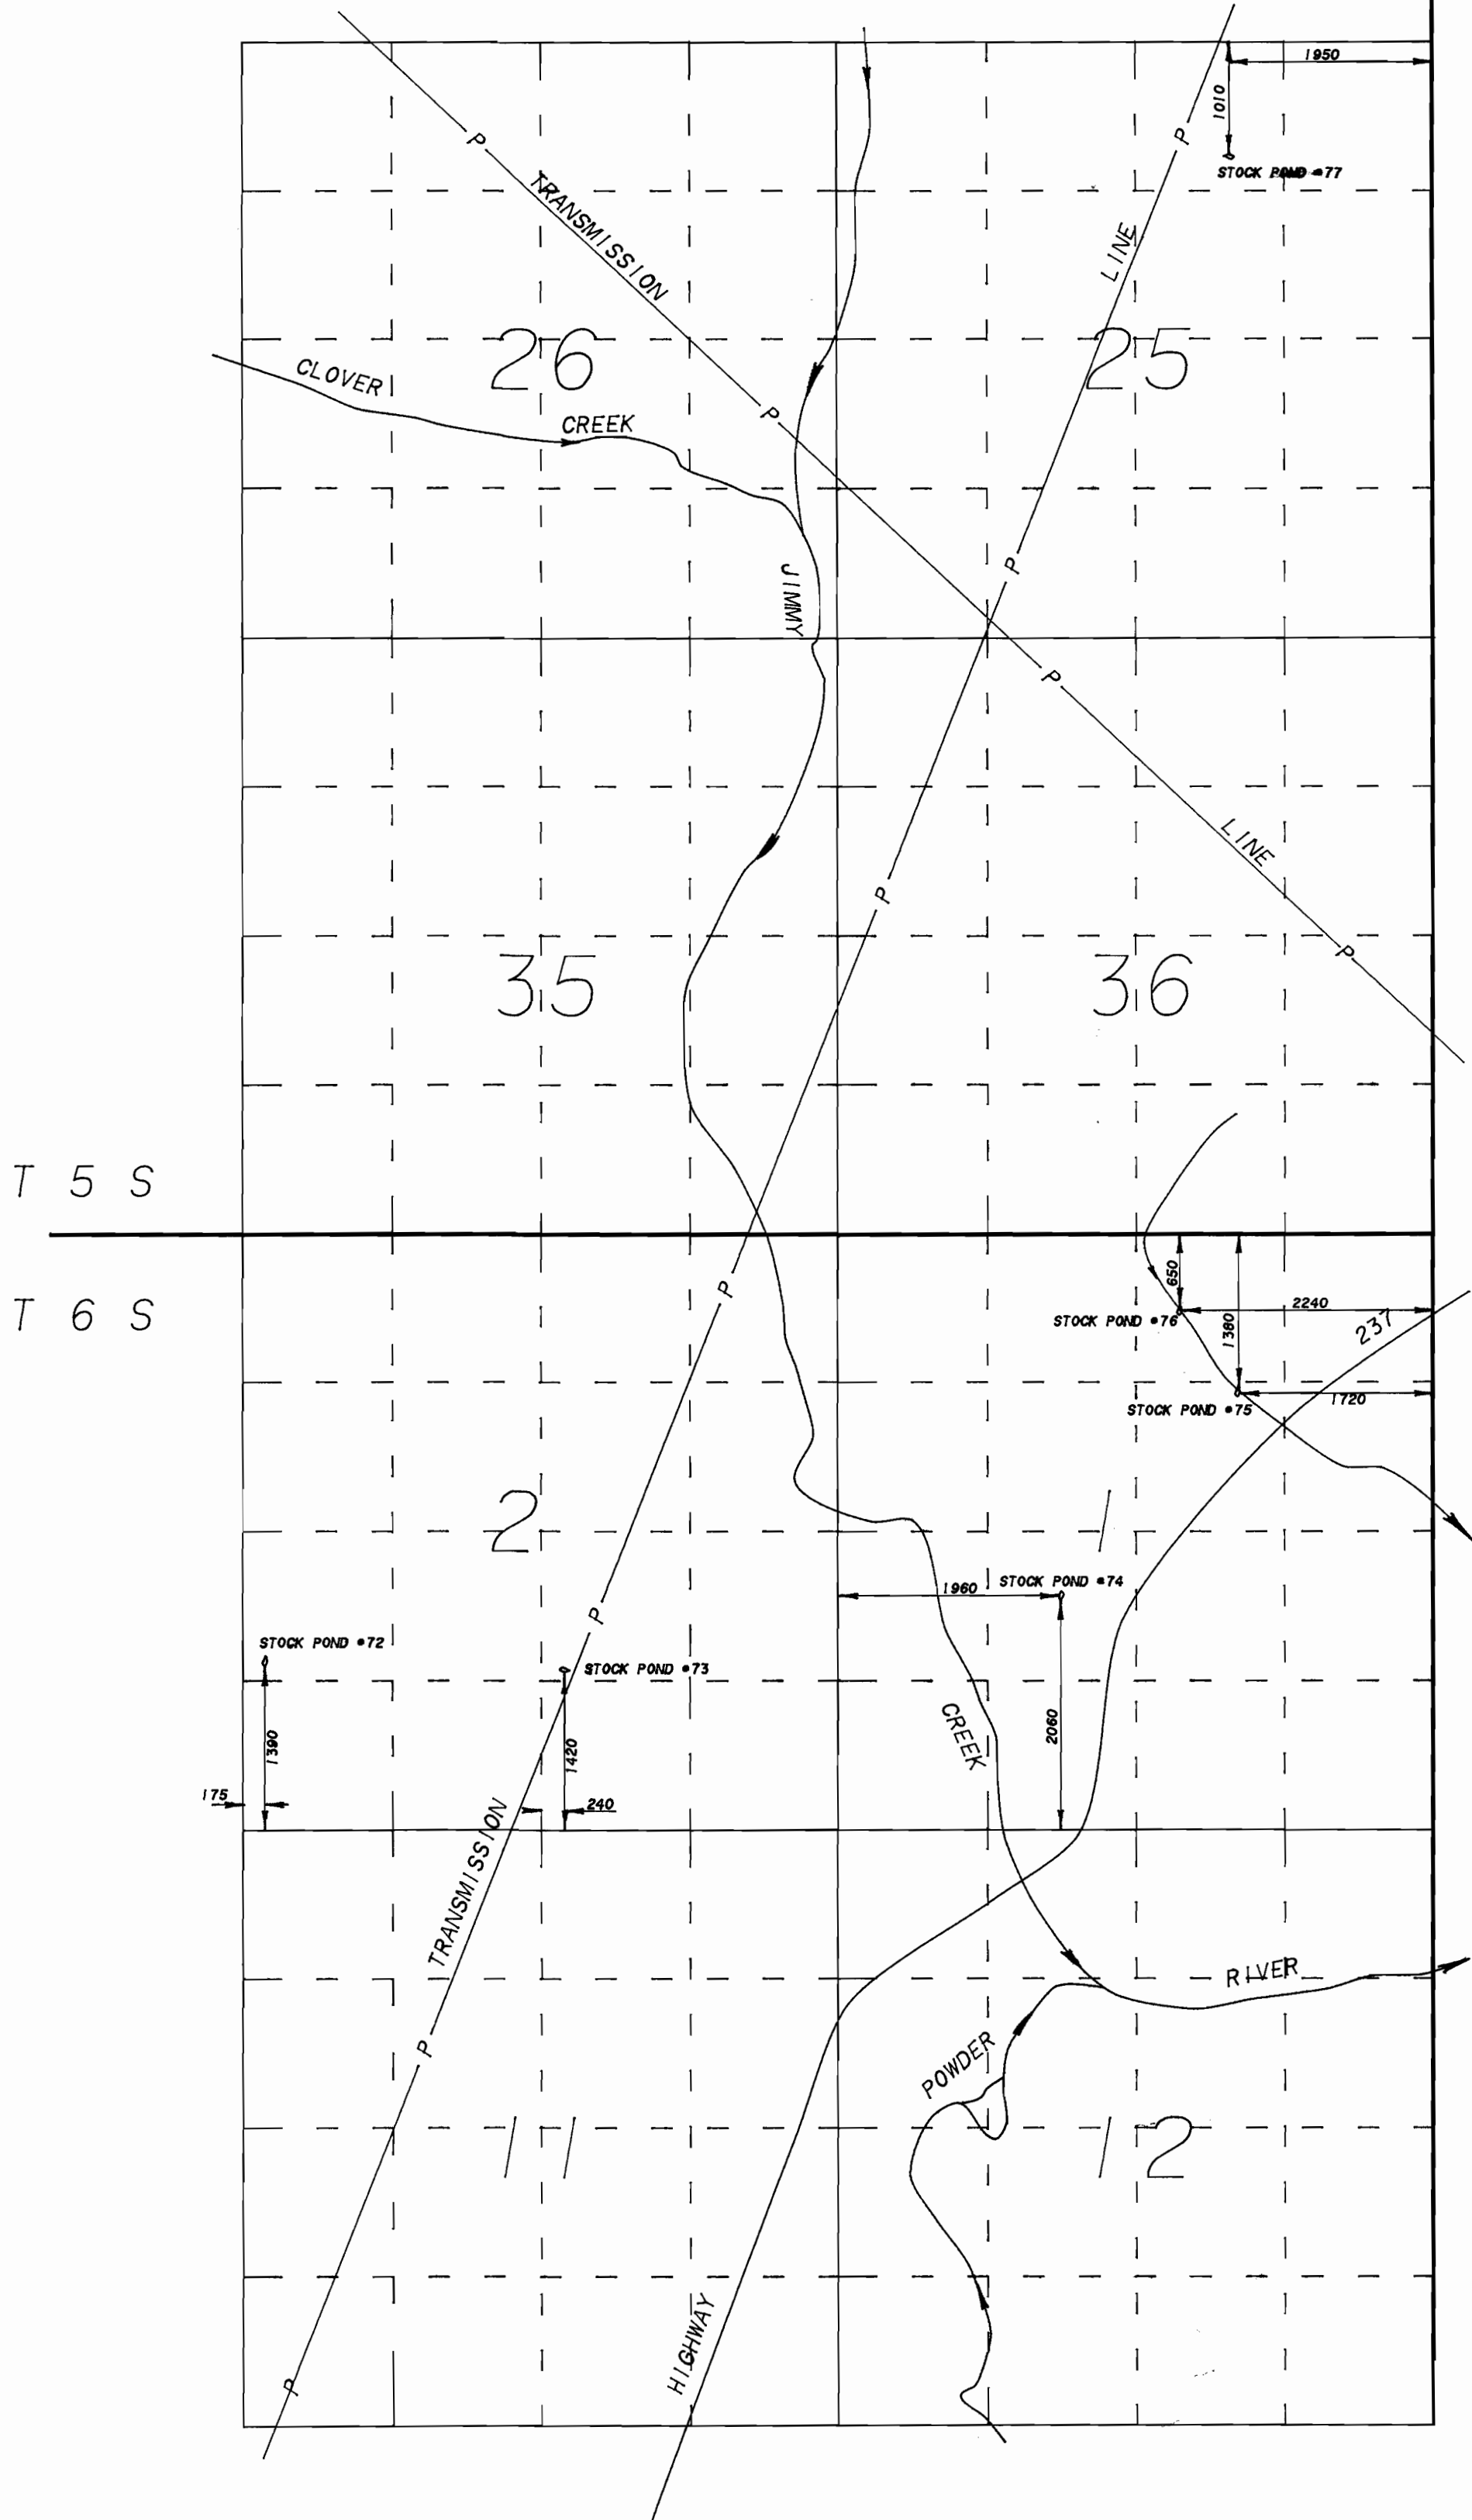

SCALE: 1" = 1320'

BAGETT-GRIFFITH & ASSOCIATES
2006 Adams Avenue
LaGrande, Oregon 97850

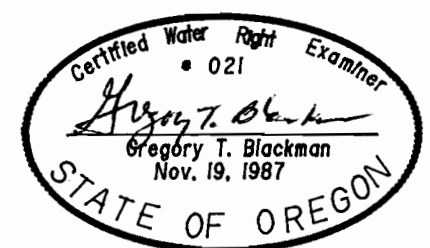

NOTE: The preparation of this map was for the purpose of identifying the location of the proposed water right and has no intent to provide dimensions or location of property ownership lines. Location information shown hereon was furnished by the applicant.