



T 3 S R 37 E

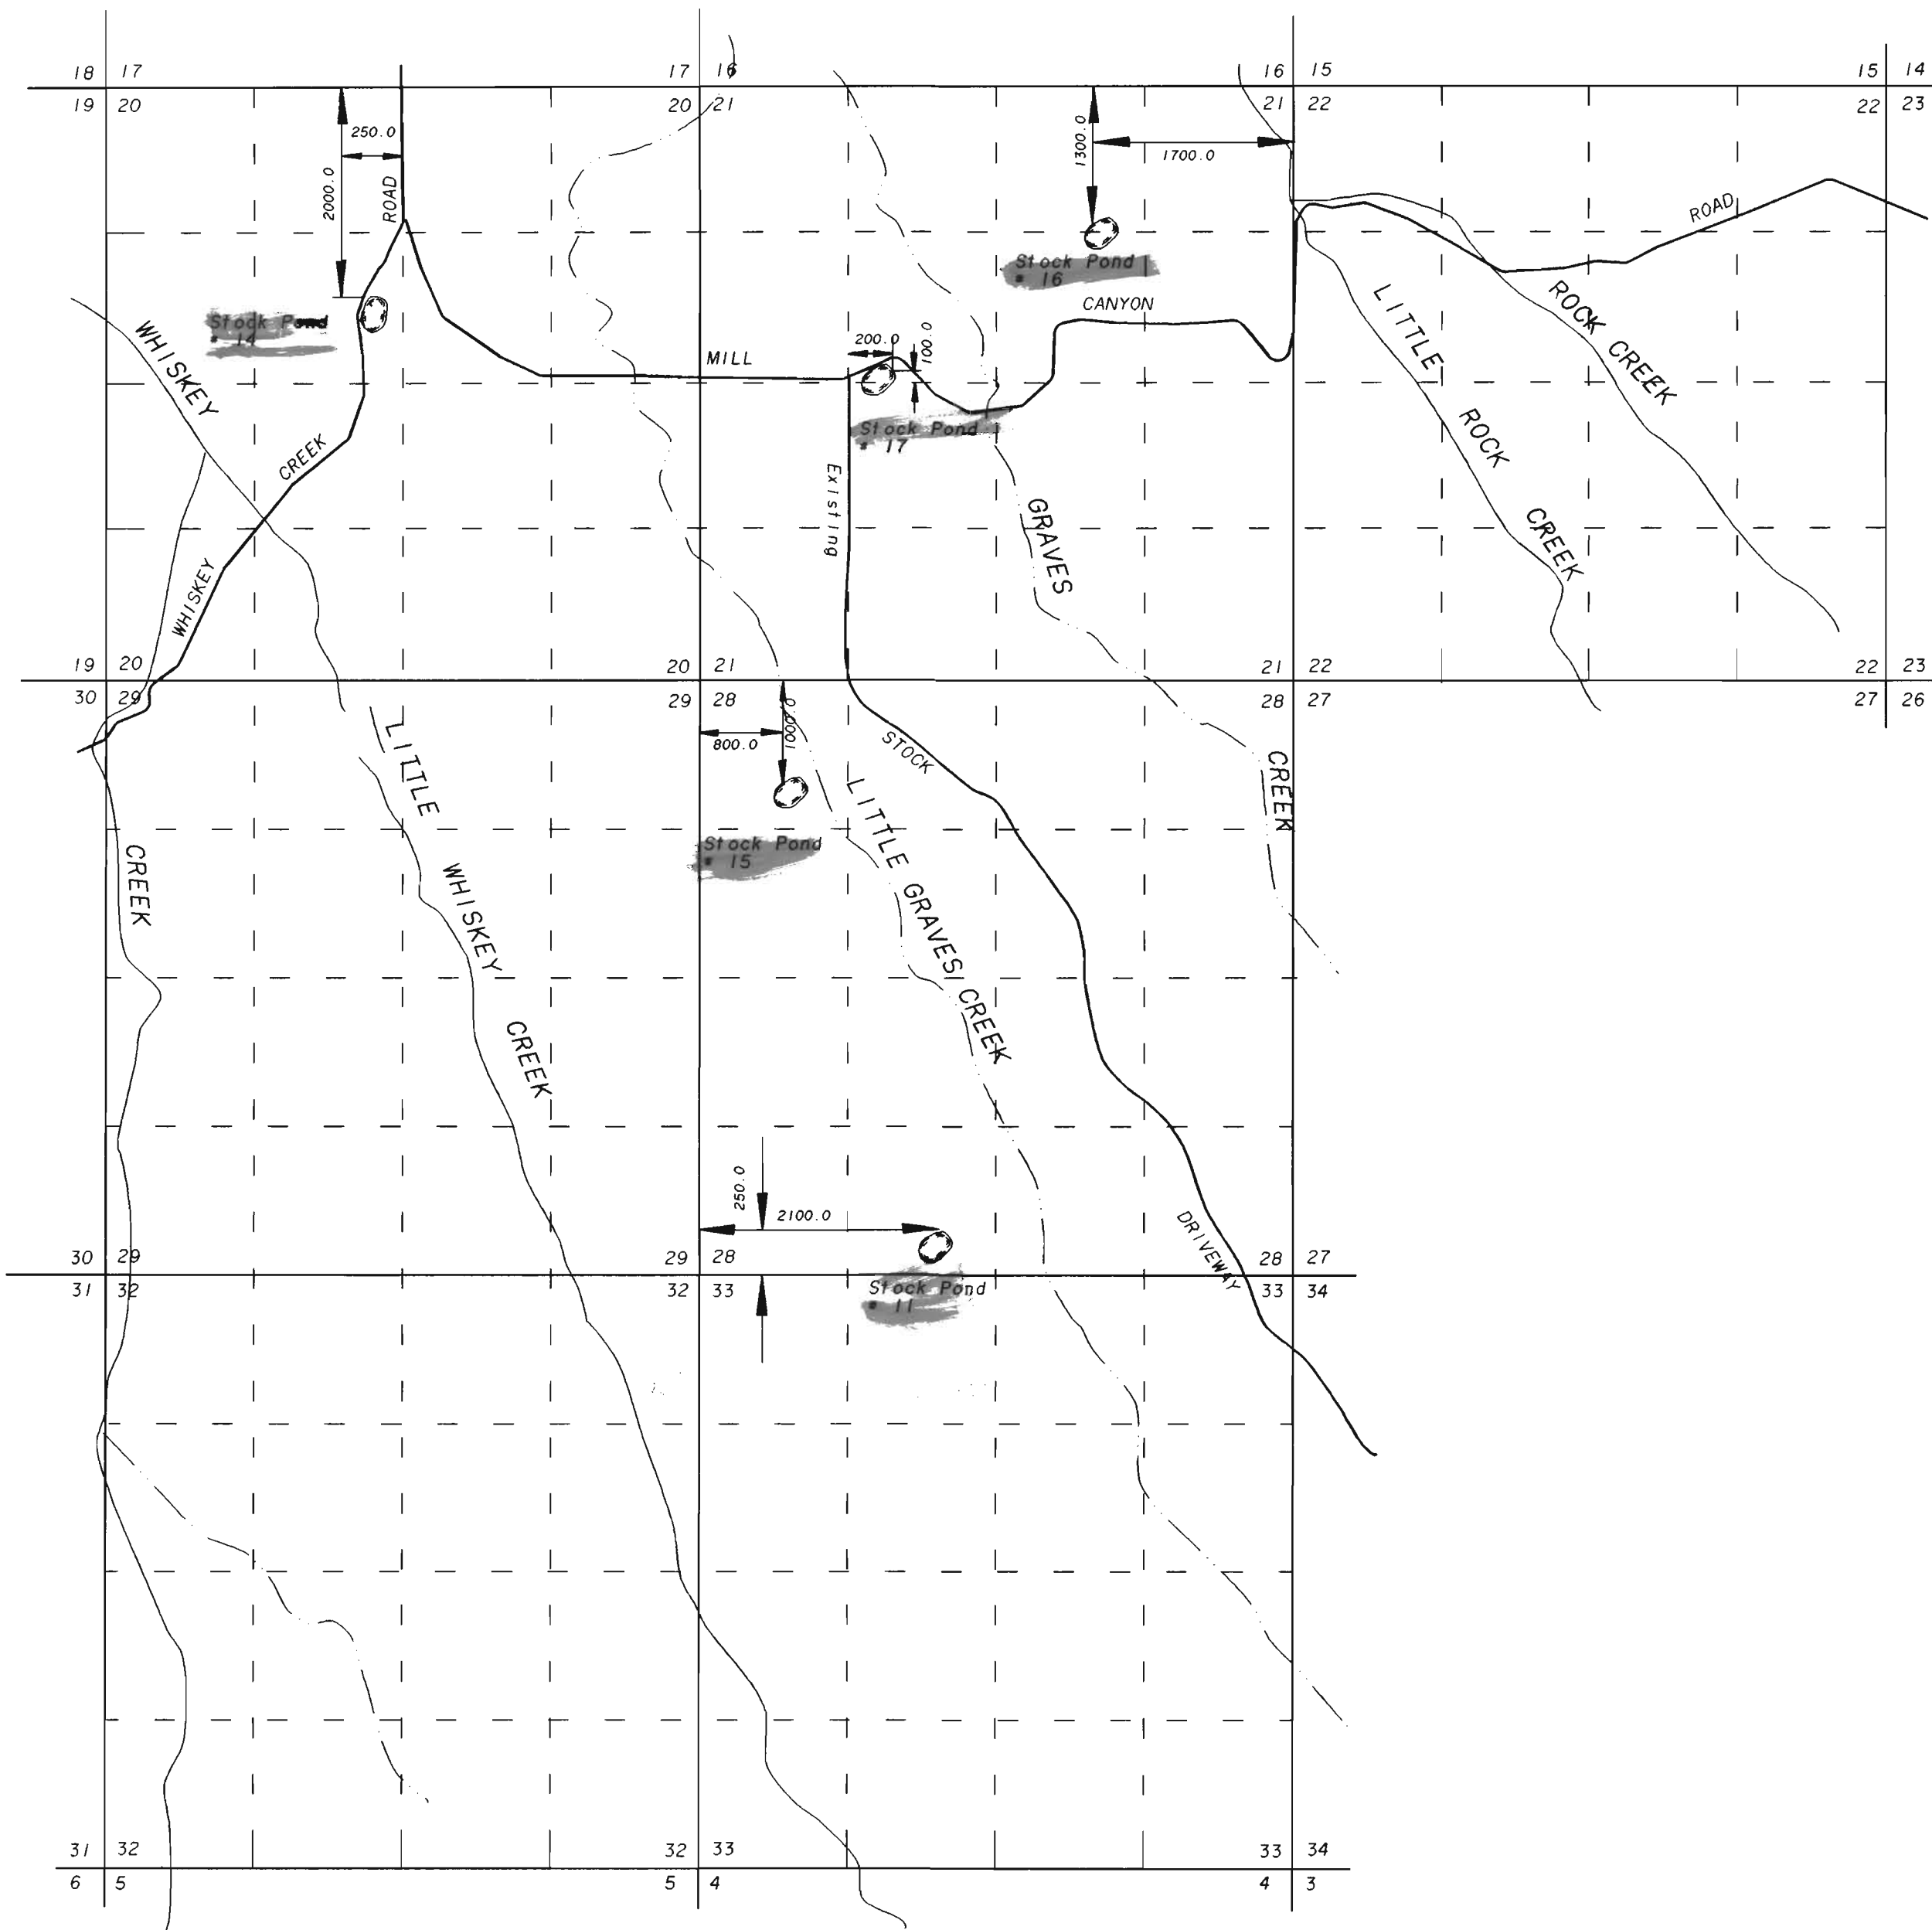

APPLICATION MAP FOR
WATER RIGHTS

FOR
HARVEY SHERMAN
BY
BAGETT - GRIFFITH & ASSOCIATES
2006 ADAMS AVENUE
LAGRANDE, OREGON 97850

JULY, 1993
APPLICATION NO. R 73528
PERMIT NUMBER _____
"CERTIFICATE NO. 68930"

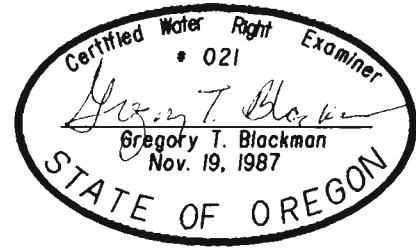

NOTE: The preparation of this map was for the purpose of identifying the location of the proposed water right and has no intent to provide dimensions or location of property ownership lines. Location information shown hereon was furnished by the applicant.

RECEIVED
FEB - 9 1995
WATER RESOURCES
SALEM, OREGON