


APPLICATION MAP FOR PERMIT TO CONSTRUCT A RESERVOIR

U.S.G.S. QUAD - RINEHART CANYON, OREG. - 7 1/2'

Application No. R-73628
Permit No.

CERTIFICATE NO. 68955

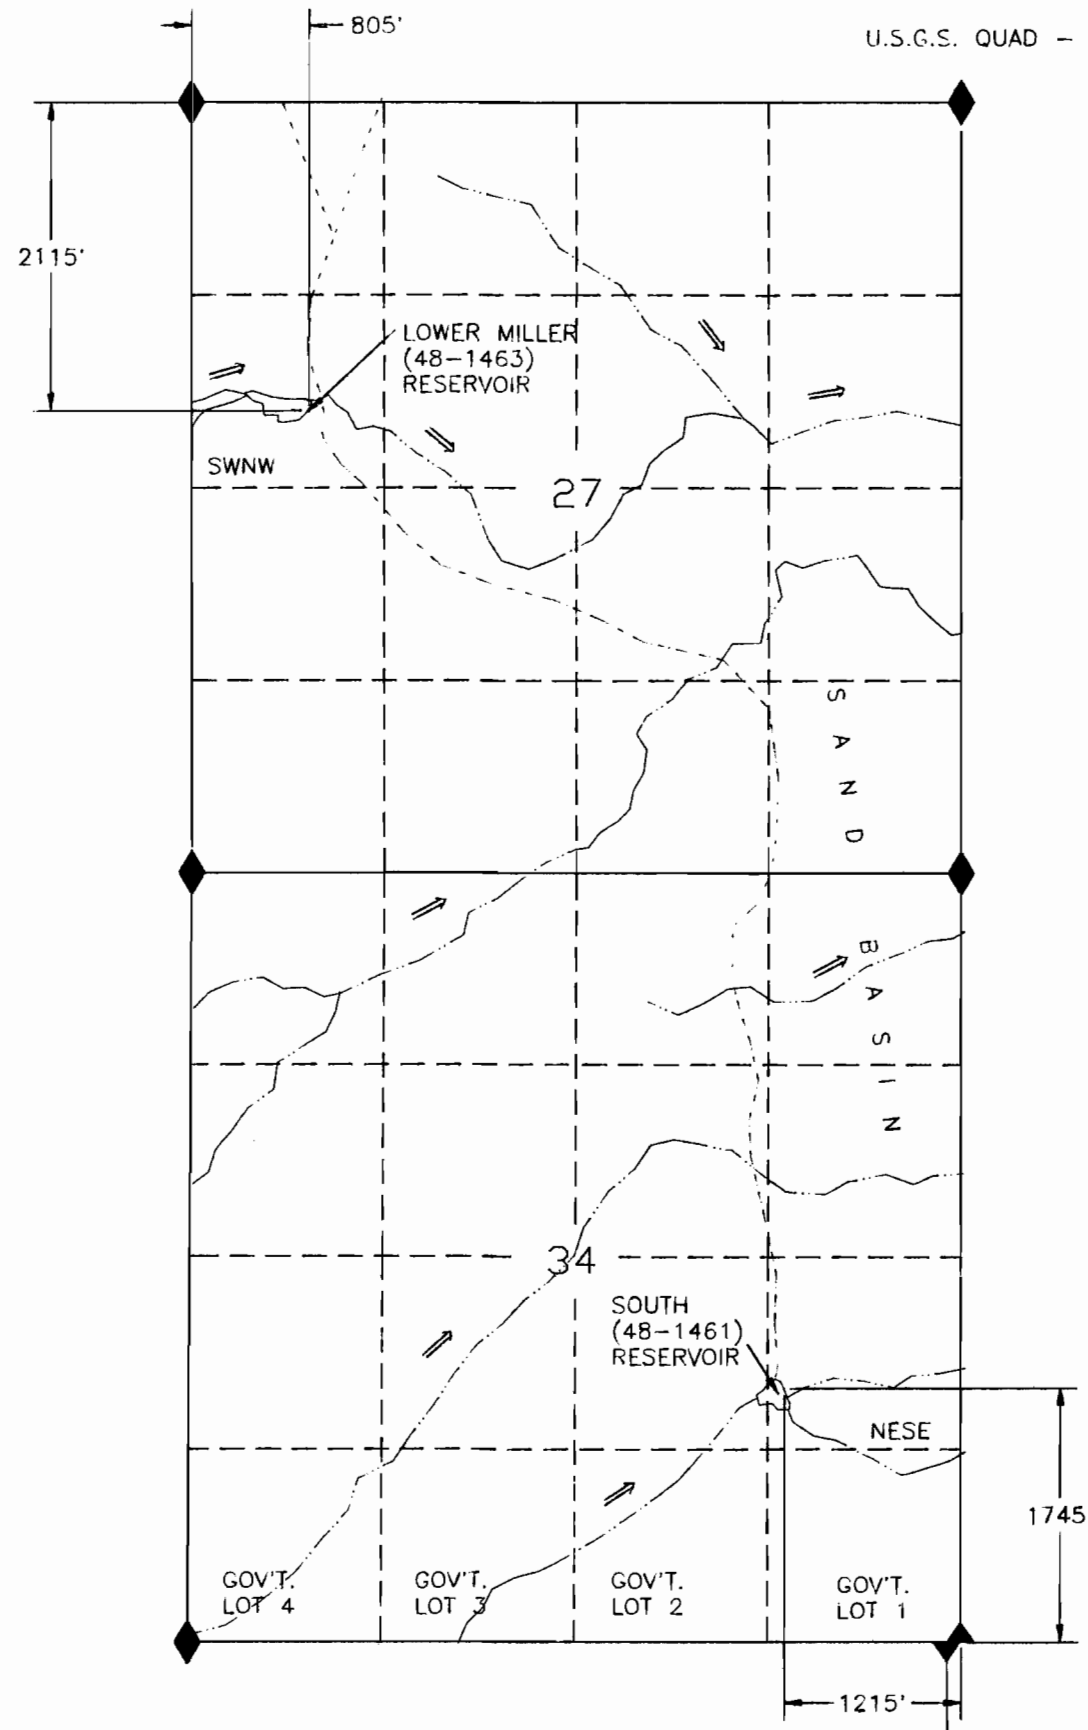

LEGEND

- ◆ FD SEC COR
- 4WD TRAIL
- CREEK

LOWER MILLER (48-1463) RESERVOIR

SW1/4 NW1/4, SEC 27, T.27S., R.41E. W.M.


SOUTH (48-1461) RESERVOIR

NE1/4 SE1/4, SEC 34, T.27S., R.41E. W.M.



SCALE 1"=1320'

THIS MAP IS FOR THE PURPOSE OF LOCATING
A WATER RIGHT AND IS NOT INTENDED TO
PROVIDE LEGAL DIMENSIONS FOR LOCATION
OF PROPERTY BOUNDARIES.

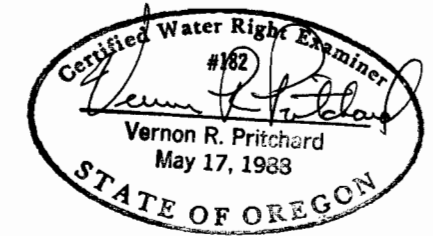

RECEIVED

SEP 23 1993

WATER RESOURCES DEPT.
SALEM, OREGON

UNITED STATES DEPARTMENT OF THE INTERIOR
BUREAU OF LAND MANAGEMENT
DIVISION OF OPERATIONS VALE DISTRICT

RESERVOIRS LOCATED IN
SEC 27 & 34, T.27S., R. 41E., W.M.

DESIGNED
REVIEWED
APPROVED

DRAWN: SCALE: SHEET OF

DATE: DRAWING NO.

ACAD RELEASE 11
DWG FILE