


Application No. R-73653
Permit No. 68978

CERTIFICATE NO. 1425


APPLICATION MAP FOR PERMIT TO CONSTRUCT RESERVOIRS

U.S.G.S. QUAD - LAWRENCE CREEK, OREG. - 7 1/2'
U.S.G.S. QUAD - OXMAN, OREG. 7 1/2'

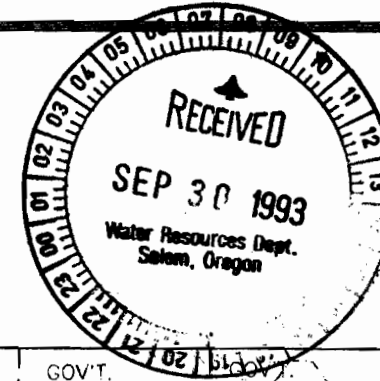


LEGEND

- RESERVOIR
- CREEK
- FD SEC COR
- SPRING
- 4 WD TRAIL
- FENCE

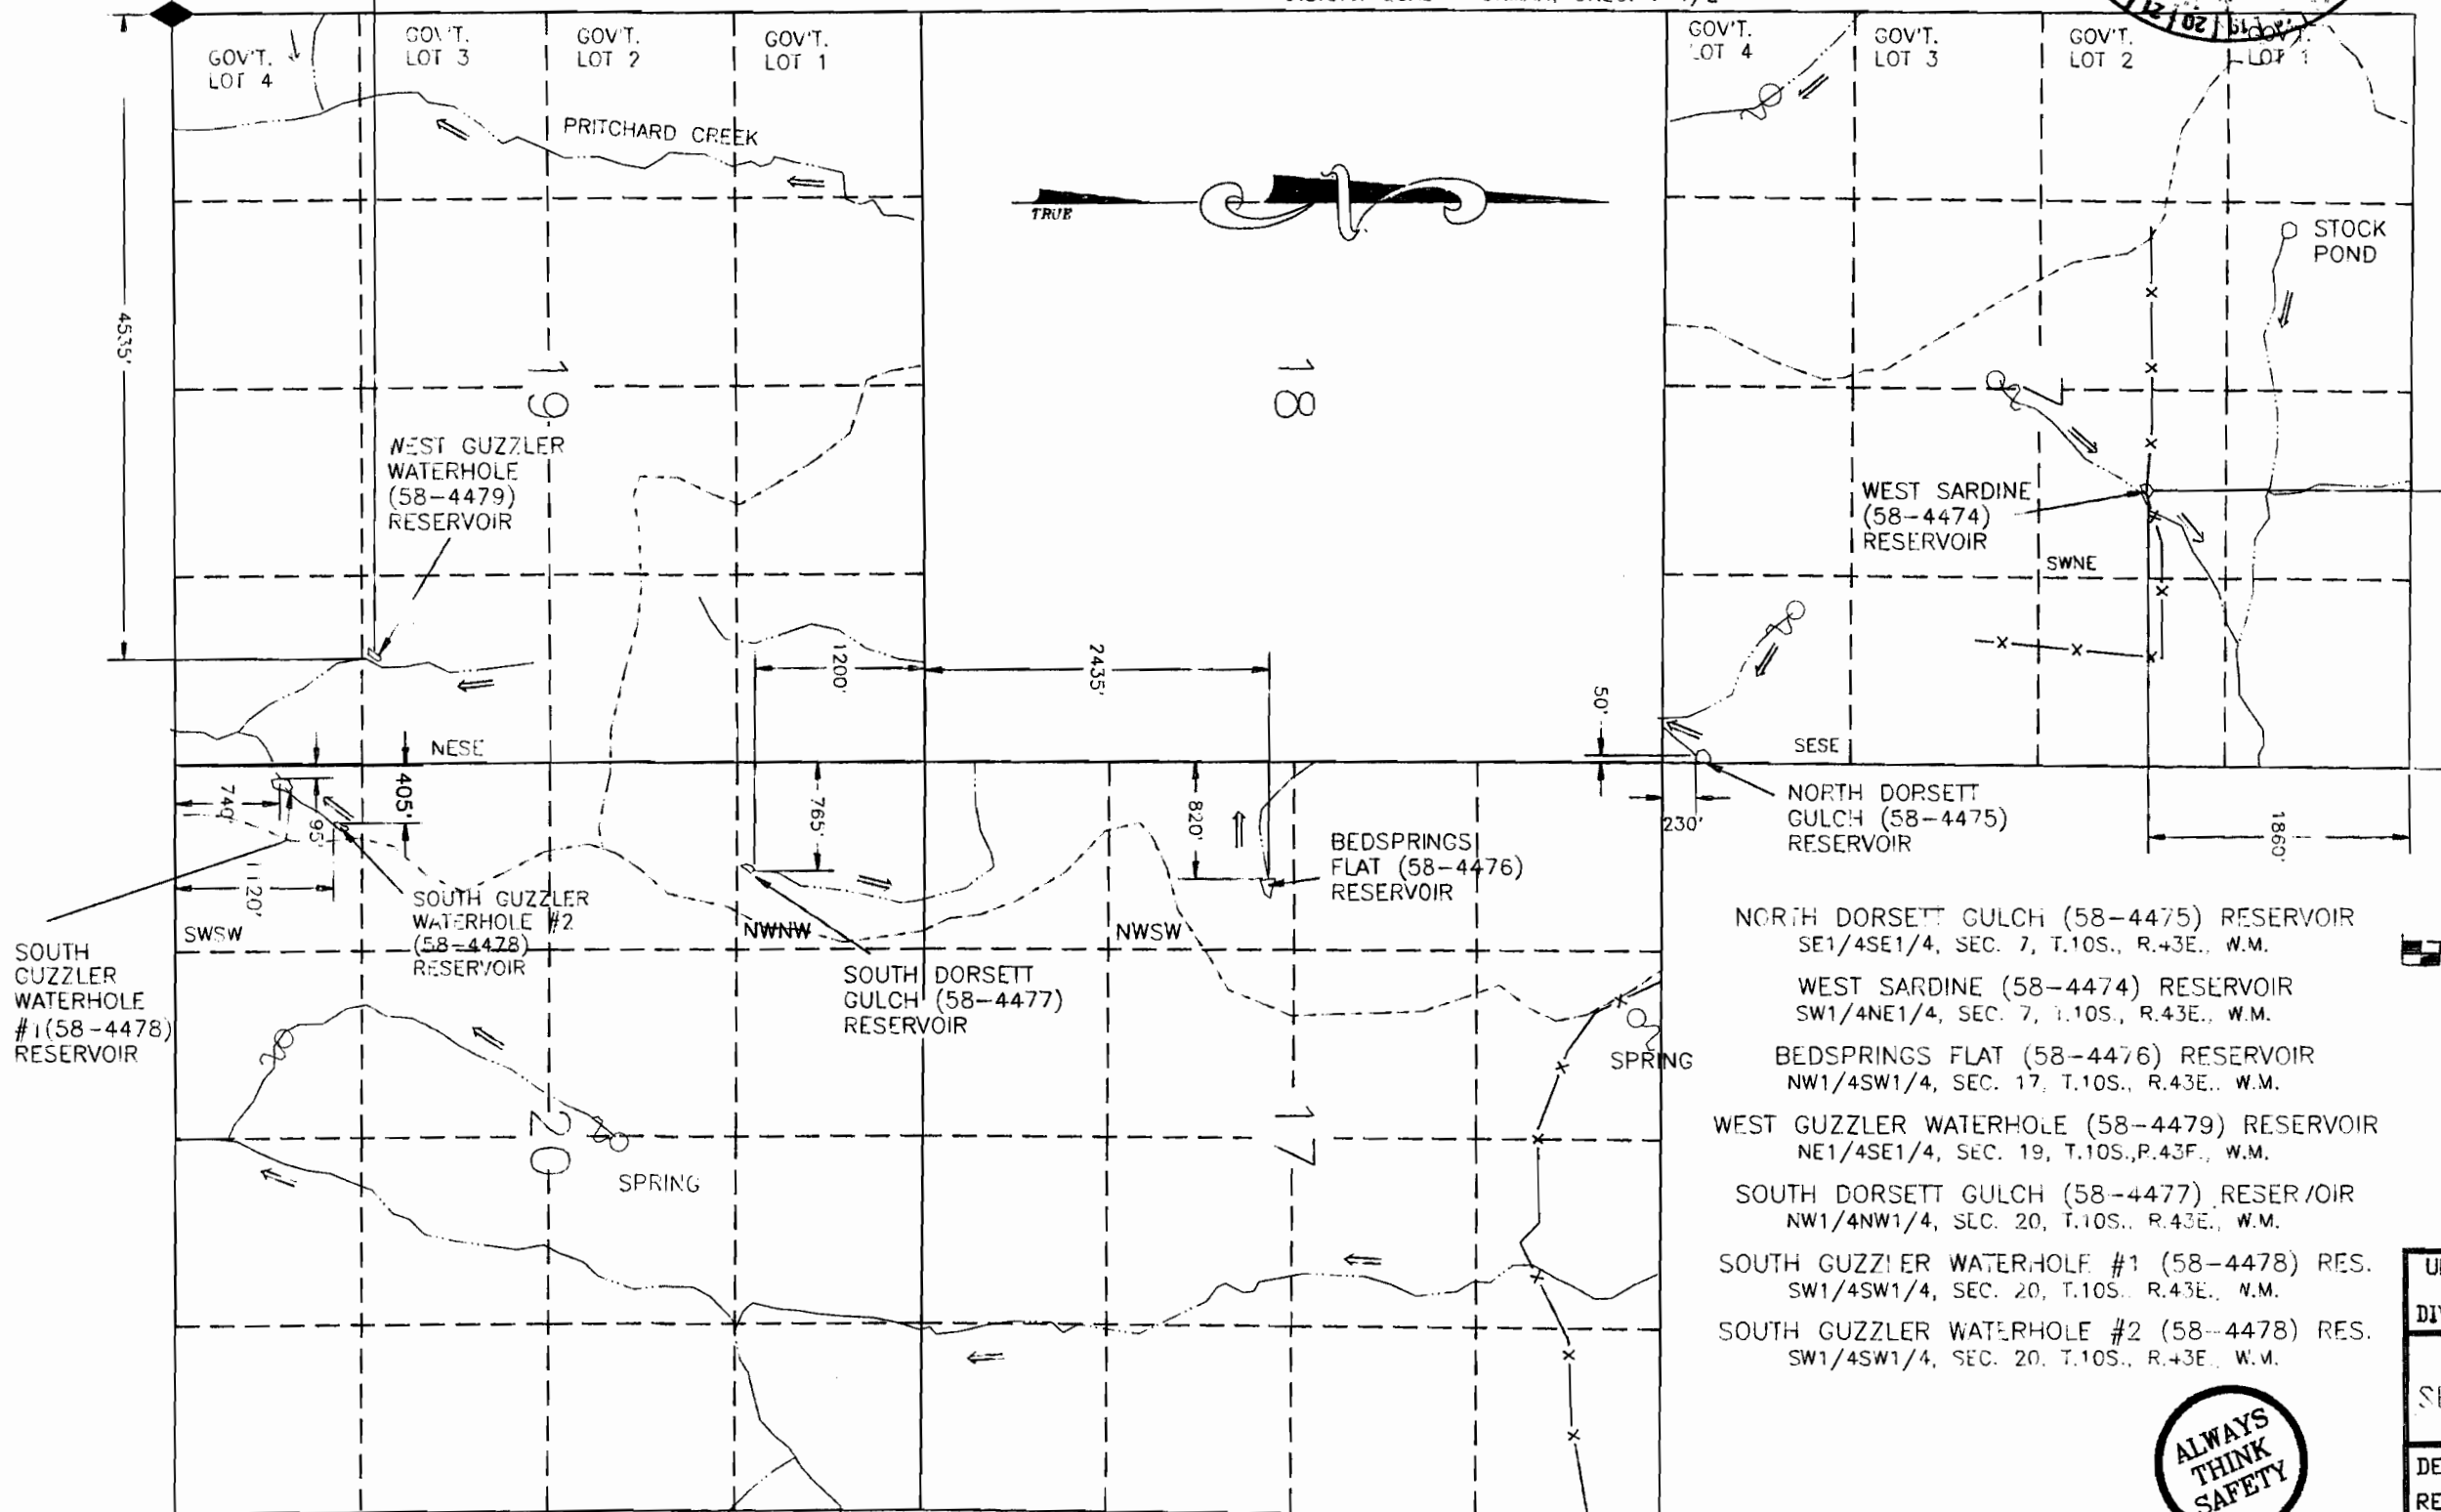

GRAPHIC SCALE

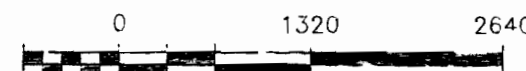

1" = 1320'

- NORTH DORSETT GULCH (58-4475) RESERVOIR
SE1/4SE1/4, SEC. 7, T.10S., R.43E., W.M.
- WEST SARDINE (58-4474) RESERVOIR
SW1/4NE1/4, SEC. 7, T.10S., R.43E., W.M.
- BEDSPRINGS FLAT (58-4476) RESERVOIR
NW1/4SW1/4, SEC. 17, T.10S., R.43E., W.M.
- WEST GUZZLER WATERHOLE (58-4479) RESERVOIR
NE1/4SE1/4, SEC. 19, T.10S., R.43E., W.M.
- SOUTH DORSETT GULCH (58-4477) RESERVOIR
NW1/4NW1/4, SEC. 20, T.10S., R.43E., W.M.
- SOUTH GUZZLER WATERHOLE #1 (58-4478) RES.
SW1/4SW1/4, SEC. 20, T.10S., R.43E., W.M.
- SOUTH GUZZLER WATERHOLE #2 (58-4478) RES.
SW1/4SW1/4, SEC. 20, T.10S., R.43E., W.M.



THIS MAP IS FOR THE PURPOSE OF LOCATING
A WATER RIGHT AND IS NOT INTENDED TO
PROVIDE LEGAL DIMENSIONS FOR LOCATION
OF PROPERTY BOUNDARIES.

ACAD RELEASE 11
DWG FILE 1057-11-11-11

UNITED STATES DEPARTMENT OF THE INTERIOR
BUREAU OF LAND MANAGEMENT
DIVISION OF OPERATIONS VALE DISTRICT

RESERVOIRS LOCATED IN
SEC. 7, 17, 19 & 20 T.10S. R.43E. W.M.

DESIGNED
REVIEWED
APPROVED

DRAWN: CC SCALE: 1"=1320'
DATE: 06/10/93 SHEET 1 OF 1

DRAWING NO. 06-10-93-45-150