

APPLICATION MAP FOR PERMIT TO CONSTRUCT A RESERVOIR


Application No. 12-73669
Permit No.

CERTIFICATE NO. 68994


RECEIVED

SEP 29 1993

WATER RESOURCES DEPT
SALEM, OREGON

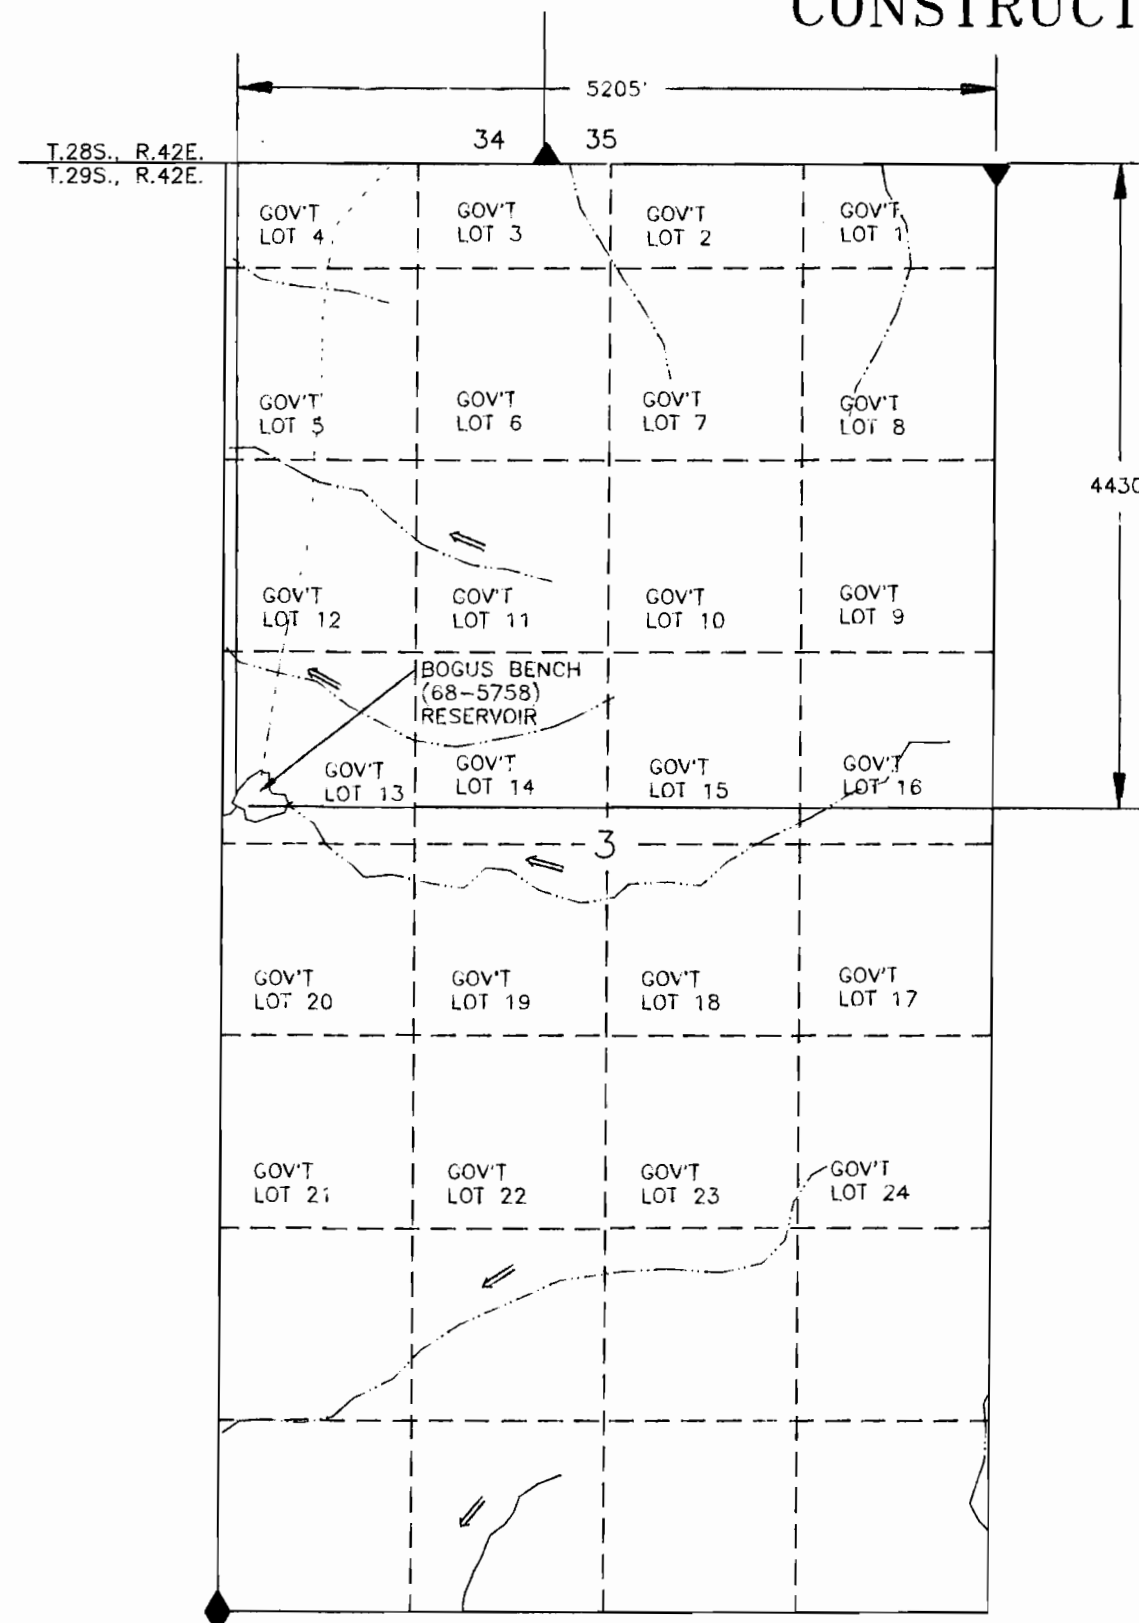

- LEGEND
- ◆ FD SEC COR
 - ▼ FD SEC COR
 - TRAIL
 - CREEK
 - RESERVOIR

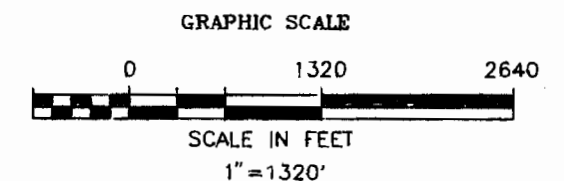

THIS MAP IS FOR THE PURPOSE OF LOCATING
A WATER RIGHT AND IS NOT INTENDED TO
PROVIDE LEGAL DIMENSIONS FOR LOCATION
OF PROPERTY BOUNDARIES.



BOGUS BENCH (68-5758) RESERVOIR

GOV'T LOT 13, SEC. 3, T. 29S., R. 42 E., W.M.
U.S.C.S. QUAD - BOGUS BENCH, OREG. - 7 1/2'

UNITED STATES DEPARTMENT OF THE INTERIOR
BUREAU OF LAND MANAGEMENT
DIVISION OF OPERATIONS VALE DISTRICT

BOGUS BENCH (68-5758)
RESERVOIR

DESIGNED
REVIEWED
APPROVED

DRAWN: SCALE:
DATE: SHEET 1 OF 1
DRAWING NO.

ACAD RELEASE 11
DWG FILE