


Application No. R-73680
Forest Act

T. 32 S., R. 9 W., W.M.

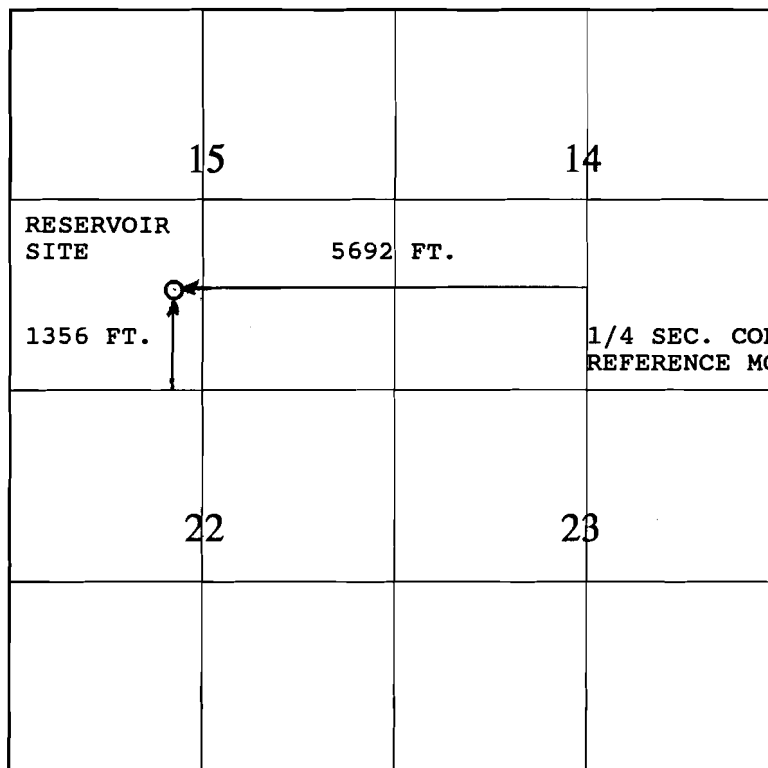

1 IN. = 2640 FT.


APPLICATION MAP

FOR

BOBBY SADDLE

IN NAME OF

UNITED STATES BUREAU OF LAND MANAGEMENT

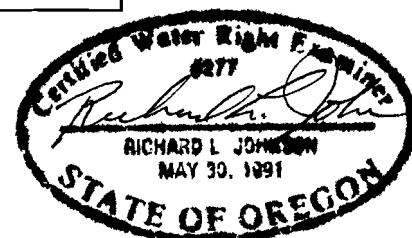

RECEIVED

MAY 15, 1993

THE PURPOSE OF THIS MAP IS FOR IDENTIFYING THE LOCATION OF THE WATER RIGHT ONLY AND
IS NOT INTENDED TO PROVIDE LEGAL DIMENSIONS OR LOCATION OF PROPERTY OWNERSHIP LINES.

OCT 01 1993

WATER RESOURCES DEPT.
SALEM, OREGON

WRE 6050A OREGON

U.S. BUREAU OF LAND MANAGEMENT - OSO
BRANCH OF CADASTRAL SURVEY

LETTER OF AUTHORIZATION
DATED: MAY 3, 1993

EXECUTED BY:
RICHARD L. JOHNSON, RLS, CWRE


OR-942.1
P.O. BOX 2965
PORTLAND OR., 97208

Application No. R-73680

Section 21

T. 33 S., R. 8 W., W.M.

REBAR AND
ALUMINUM CAP

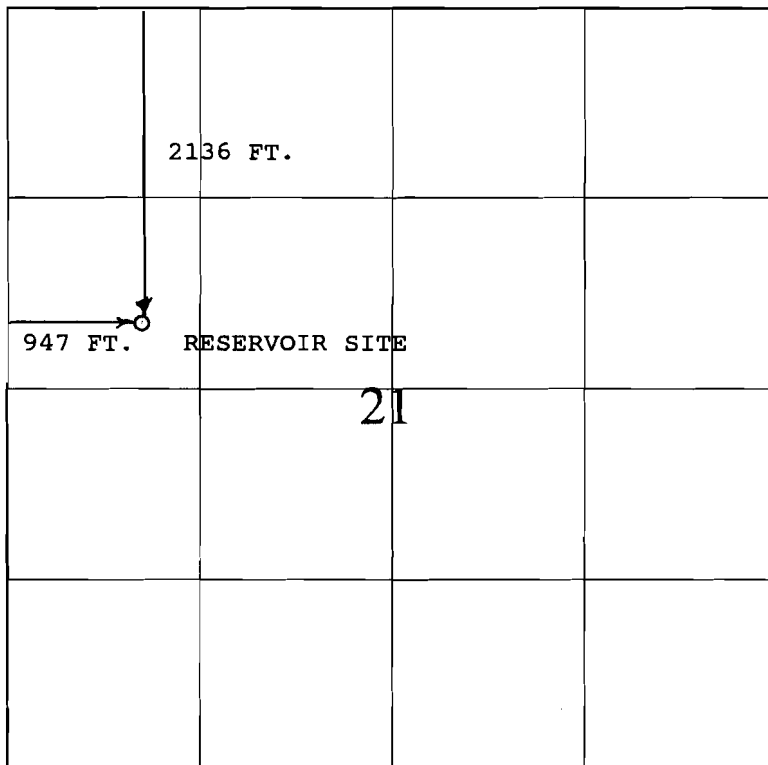

1 IN. = 1320 FT.

APPLICATION MAP

FOR


WHISKEY CREEK

IN NAME OF

UNITED STATES BUREAU OF LAND MANAGEMENT

MAY 18, 1993

THE PURPOSE OF THIS MAP IS FOR IDENTIFYING THE LOCATION OF THE WATER RIGHT ONLY AND
IS NOT INTENDED TO PROVIDE LEGAL DIMENSIONS OR LOCATION OF PROPERTY OWNERSHIP LINES.

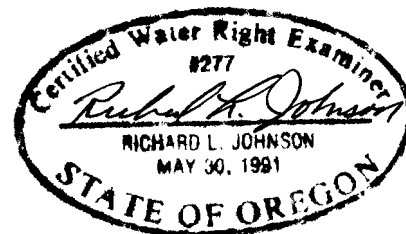

RECEIVED

OCT 01 1993

WATER RESOURCES DEPT.
SALEM, OREGON

WRE 6049A OREGON

U.S. BUREAU OF LAND MANAGEMENT - OSO
BRANCH OF CADASTRAL SURVEY

LETTER OF AUTHORIZATION
DATED: MAY 3, 1993


EXECUTED BY:
RICHARD L. JOHNSON, RLS, CWRE

OR-942.1
P.O. BOX 2965
PORTLAND OR., 97208

Application No. R-73680

Parcel No.

T. 32 S., R. 9 W., W.M.

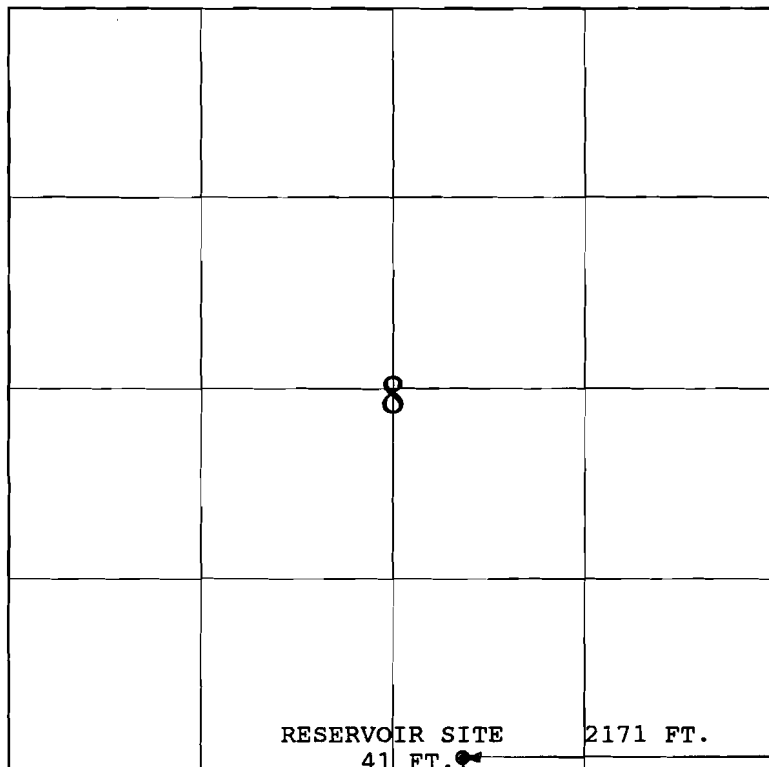

1 IN. = 1320 FT.

IRON PIPE AND
BRASS CAP

APPLICATION MAP


FOR

ANAKTUVUK

IN NAME OF

UNITED STATES BUREAU OF LAND MANAGEMENT

JUNE 15, 1993

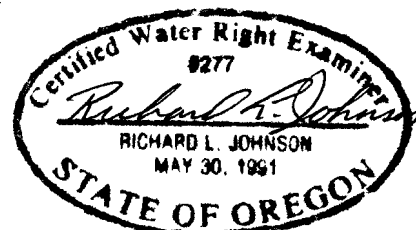

THE PURPOSE OF THIS MAP IS FOR IDENTIFYING THE LOCATION OF THE WATER RIGHT ONLY AND
IS NOT INTENDED TO PROVIDE LEGAL DIMENSIONS OR LOCATION OF PROPERTY OWNERSHIP LINES.

WRE 6051A OREGON

RECEIVED

OCT 01 1993

WATER RESOURCES DEPT.
SALEM, OREGON

U.S. BUREAU OF LAND MANAGEMENT - OSO
BRANCH OF CADASTRAL SURVEY

EXECUTED BY:
RICHARD L. JOHNSON, PLS, CWRE

LETTER OF AUTHORIZATION
DATED: MAY 3, 1993

OR-942.1
P.O. BOX 2965
PORTLAND OR., 97208