


23 5 2

1"-400'

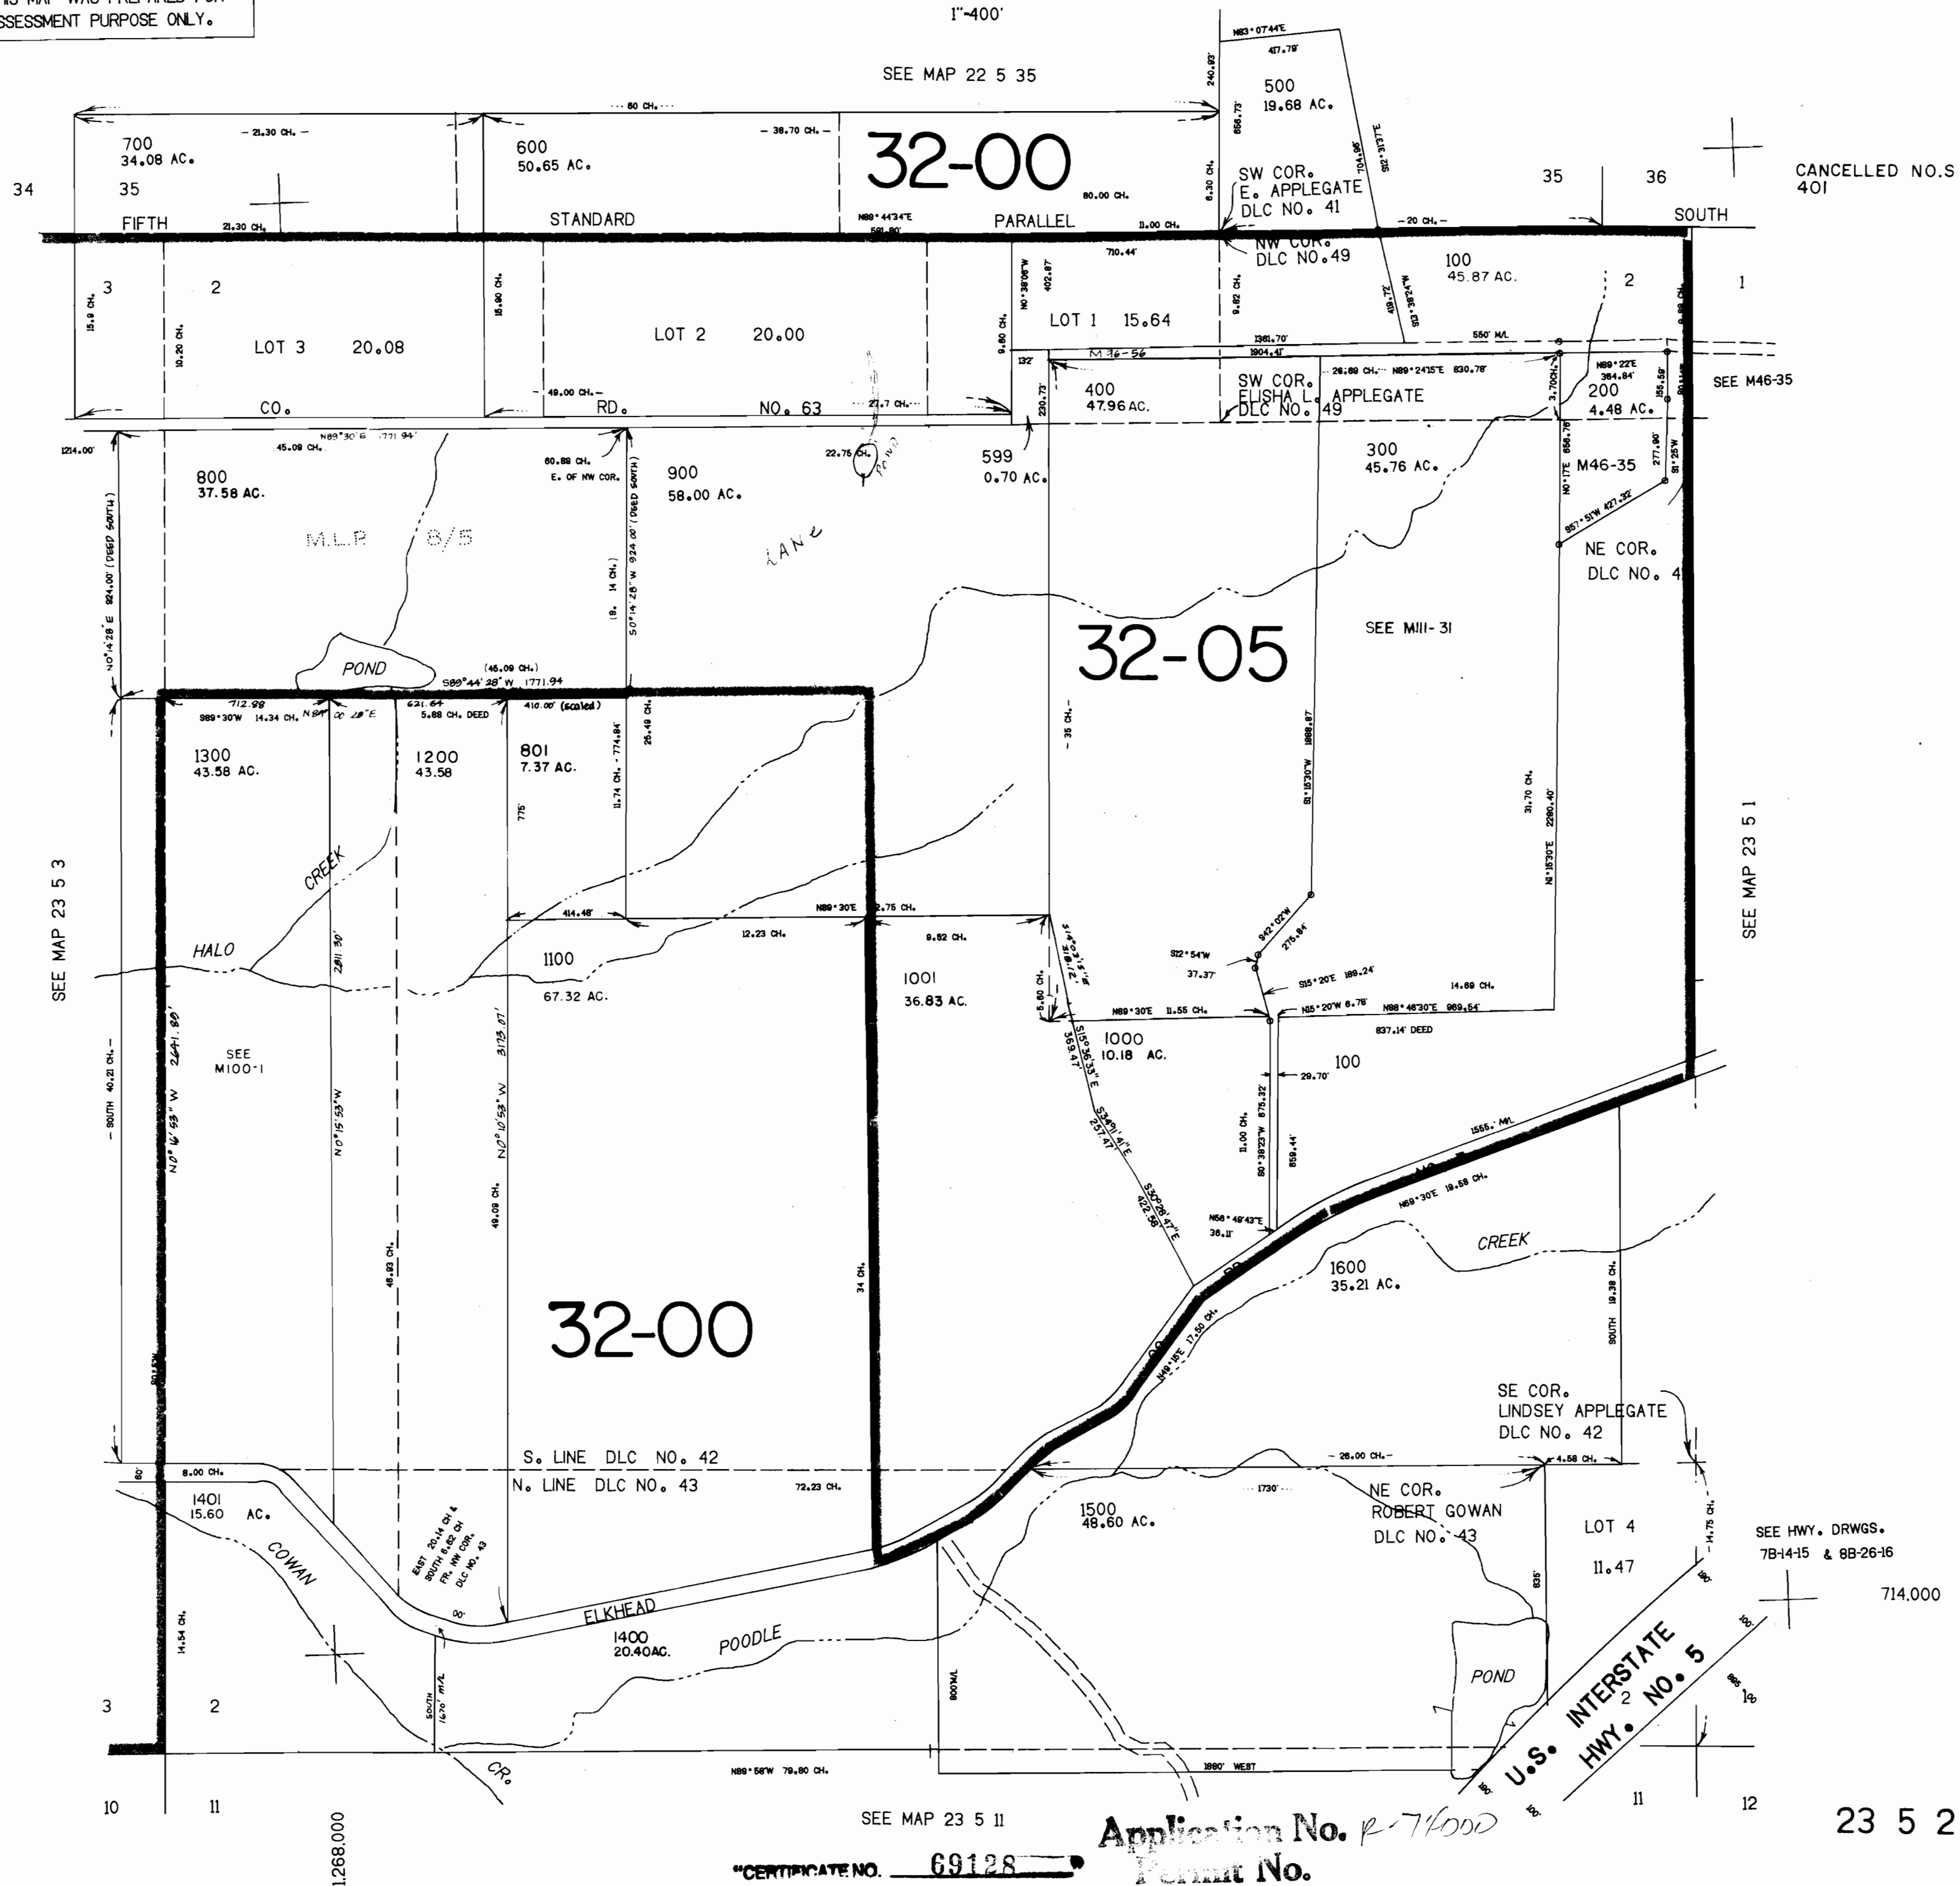

Hold for Parcel

Application No. P-74000
Permit No.

"CERTIFICATE NO. 69128"

23 5 2