

APPLICATION MAP FOR PERMIT TO CONSTRUCT A RESERVOIR


NE1/4 SE1/4 SEC 12 T 33S R 43E W.M.

U.S.G.S. QUAD - SKULL CREEK, OREG. - 7 1/2'

RECEIVED

MAY - 9 1994

WATER RESOURCES DEPT.
SALEM, OREGON

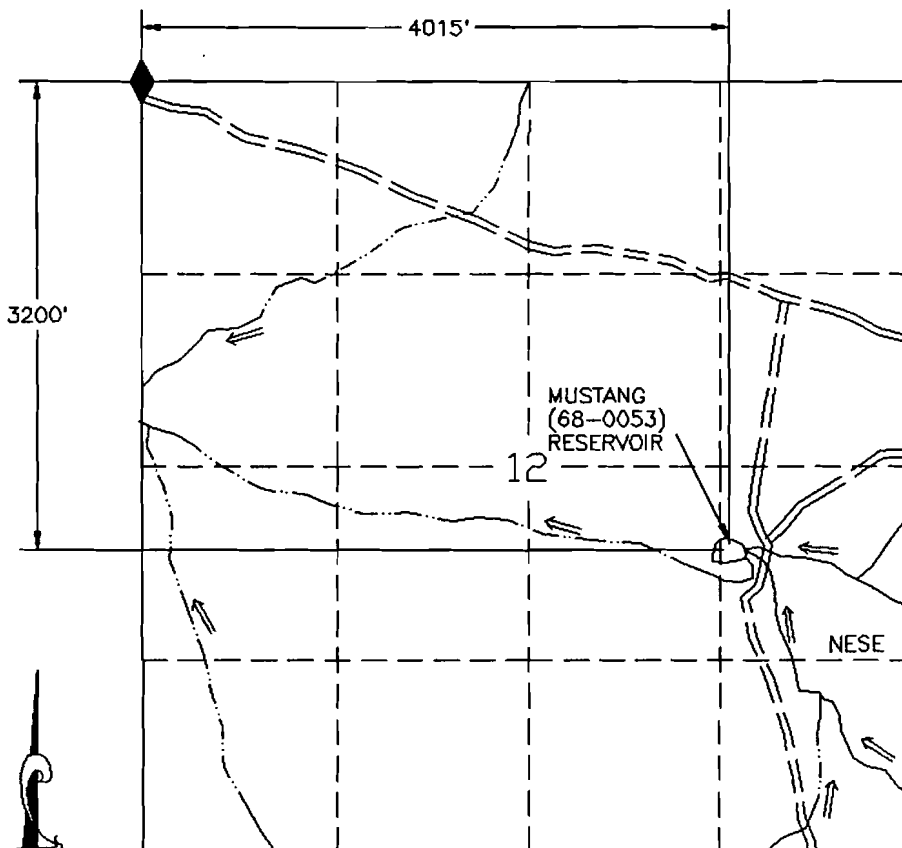

LEGEND


○ RESERVOIR

== ROAD

--- CHANNEL

◆ FD SEC COR

MUSTANG (68-0053) RESERVOIR

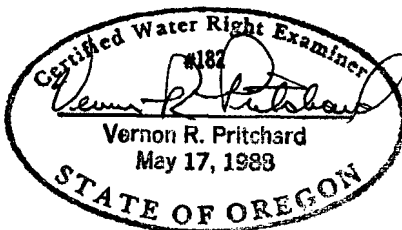

UNITED STATES DEPARTMENT OF THE INTERIOR
BUREAU OF LAND MANAGEMENT
DIVISION OF OPERATIONS VALE DISTRICT

MUSTANG (68-0053)
RESERVOIR

DESIGNED
REVIEWED
APPROVED

DRAWN: CG SCALE: 1"=1320'

DATE: 09/23/93 SHEET 1 OF 1

DRAWING NO. OR-03-9172.45-425



SCALE 1"=1320'

THIS MAP IS FOR THE PURPOSE OF LOCATING
A WATER RIGHT AND IS NOT INTENDED TO
PROVIDE LEGAL DIMENSIONS FOR LOCATION
OF PROPERTY BOUNDARIES.

ACAD RELEASE 11/04
DWG FILEMUSTANGA.DWG

CERTIFICATE NO.

748??
03152

APPLICATION MAP FOR PERMIT TO CONSTRUCT A RESERVOIR


SE 1/4 NW 1/4 SEC 28 T 38S R 44E W.M.

U.S.G.S. QUAD - GRASSHOPPER FLAT SOUTH - 7 1/2'

RECEIVED

MAY - 9 1994

WATER RESOURCES DEPT.
SALEM, OREGON

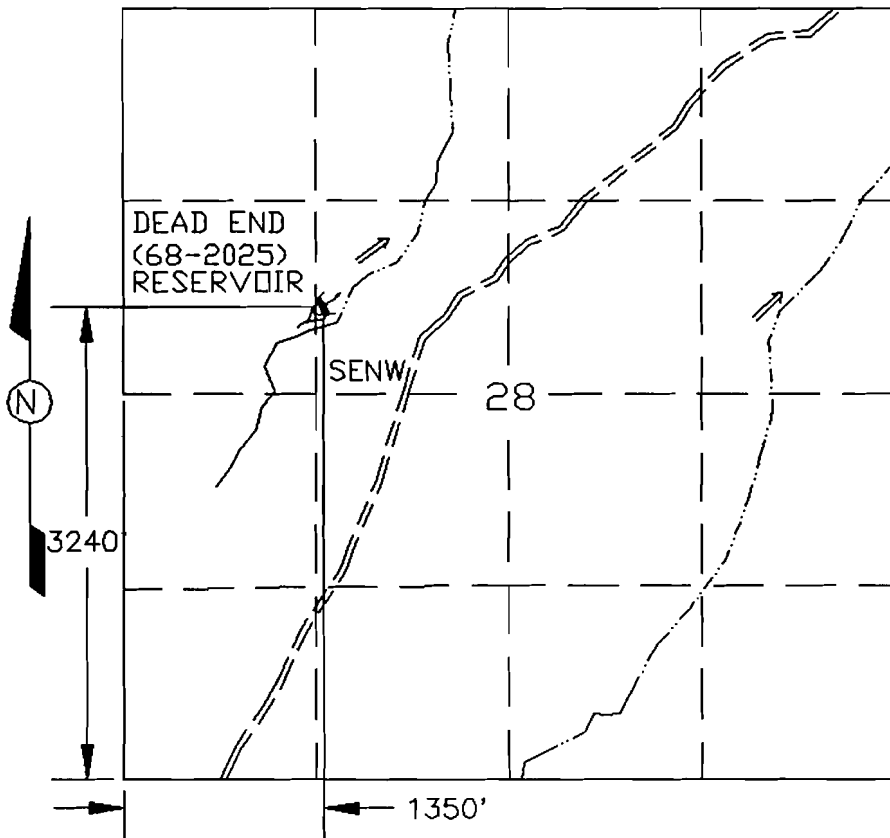


LEGEND

-  RESERVOIR
-  ROAD
-  CHANNEL

DEAD END (68-2025) RESERVOIR

1320 660 0 1320

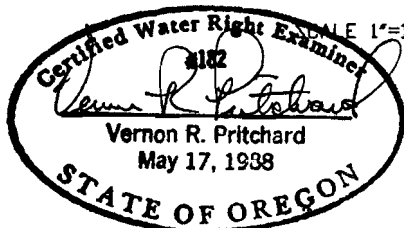

THIS MAP IS FOR THE PURPOSE OF LOCATING
A WATER RIGHT AND IS NOT INTENDED TO
PROVIDE LEGAL DIMENSIONS FOR LOCATION
OF PROPERTY BOUNDARIES.

ACAD RELEASE 11/DCA
DWG FILE: DEADENDA.DWG

UNITED STATES DEPARTMENT OF THE INTERIOR BUREAU OF LAND MANAGEMENT DIVISION OF OPERATIONS VALE DISTRICT	
DEAD END (68-2025) RESERVOIR	
DESIGNED	<i>Vernon R. Pritchard</i>
REVIEWED	<i>George D. House</i>
APPROVED	<i>George D. House</i> CHIEF, BRANCH OF ENGINEERING
DRAWN: CG	SCALE: 1"=1320'
DATE: 01/19/93	SHEET 1 OF 1
DRAWING NO. OR-03-9172.45-183	

CERTIFICATE NO.

~~77152~~

74877

APPLICATION MAP FOR PERMIT TO CONSTRUCT A RESERVOIR

SW1/4SW1/4 SEC 23 T 33S R 43E W.M.

U.S.G.S. QUAD - INDIAN FORT, OREG. - 7 1/2'



RECEIVED

MAY - 9 1994


WATER RESOURCES DEPT.
SALEM, OREGON

LEGEND

- RESERVOIR
- TRAIL
- - - CHANNEL
- ◆ FD SEC COR

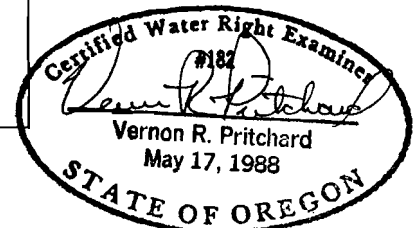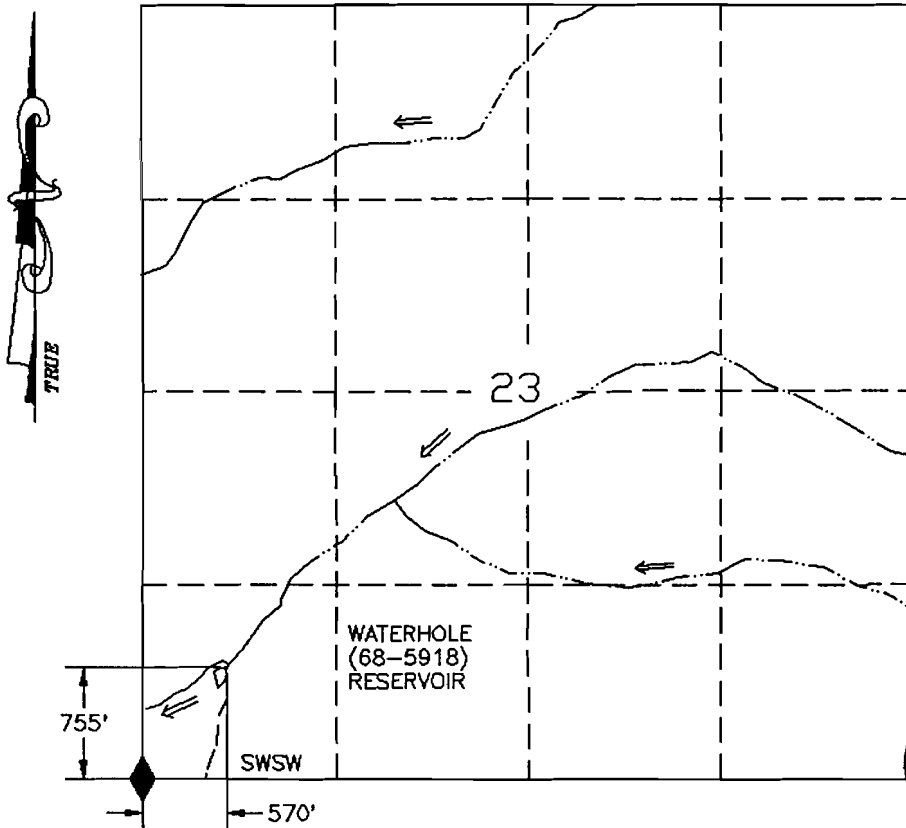

WATERHOLE (68-5918) RESERVOIR

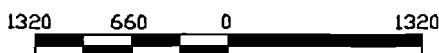

SCALE 1"=1320'

THIS MAP IS FOR THE PURPOSE OF LOCATING
A WATER RIGHT AND IS NOT INTENDED TO
PROVIDE LEGAL DIMENSIONS FOR LOCATION
OF PROPERTY BOUNDARIES.



ACAD RELEASE 11/DCA
DWG FILE: WATERHOL.DWG

UNITED STATES DEPARTMENT OF THE INTERIOR BUREAU OF LAND MANAGEMENT DIVISION OF OPERATIONS VALE DISTRICT	
WATERHOLE (68-5918) RESERVOIR	
DESIGNED	<i>Vernon R. Pritchard</i>
REVIEWED	<i>George D. House</i>
APPROVED	CHIEF, BRANCH OF ENGINEERING
DRAWN: CG	SCALE: 1"=1320'
DATE: 03/28/94	SHEET 23 OF 1
DRAWING NO. OR-03-9172.45-488	

CERTIFICATE NO.

77152

74877

APPLICATION MAP FOR PERMIT TO CONSTRUCT A RESERVOIR


GOV'T. LOT 4 SEC 3 T 34S R 43E W.M.

U.S.G.S. QUAD - INDIAN FORT, OREG. - 7 1/2'

RECEIVED

MAY - 9 1994


WATER RESOURCES DEPT.
SALEM, OREGON

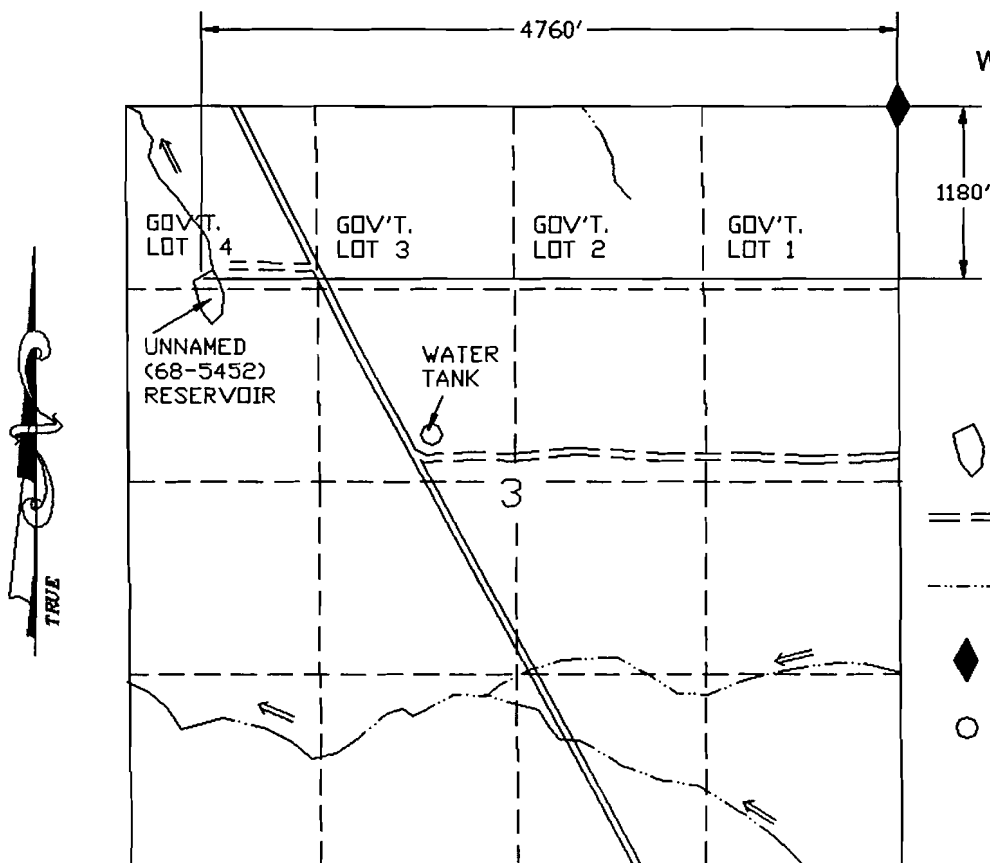

LEGEND

- RESERVOIR
- ROAD
- CHANNEL
- FD SEC COR
- WATER TANK

UNNAMED (68-5452) RESERVOIR

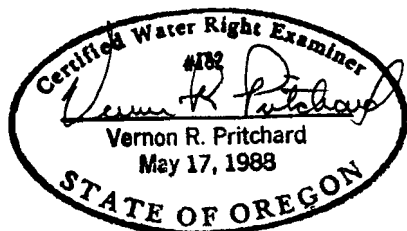

1320 660 0 1320

SCALE 1"=1320'

THIS MAP IS FOR THE PURPOSE OF LOCATING
A WATER RIGHT AND IS NOT INTENDED TO
PROVIDE LEGAL DIMENSIONS FOR LOCATION
OF PROPERTY BOUNDARIES.



UNITED STATES DEPARTMENT OF THE INTERIOR
BUREAU OF LAND MANAGEMENT
DIVISION OF OPERATIONS VALE DISTRICT

UNNAMED(68-5452)
RESERVOIR

DESIGNED

REVIEWED

APPROVED

Vernon R. Pritchard
George D. House
CHIEF, BRANCH OF ENGINEERING

DRAWN: CG

DATE: 09/26/93

DRAWING NO.

SCALE: 1"=1320'

SHEET 1 OF 1

OR-03-9172.45-452

ACAD RELEASE 11/0CA
DWG FILE: T34SR43E

74877
f3152

COMPASS

APPLICATION MAP FOR PERMIT TO CONSTRUCT A RESERVOIR


SE1/4 SW1/4 SEC 30 T 31S R 38E W.M.

U.S.G.S QUAD - GRAND CANYON, OREG. - 7 1/2'

RECEIVED

MAY - 9 1994


WATER RESOURCES DEPT.
SALEM, OREGON

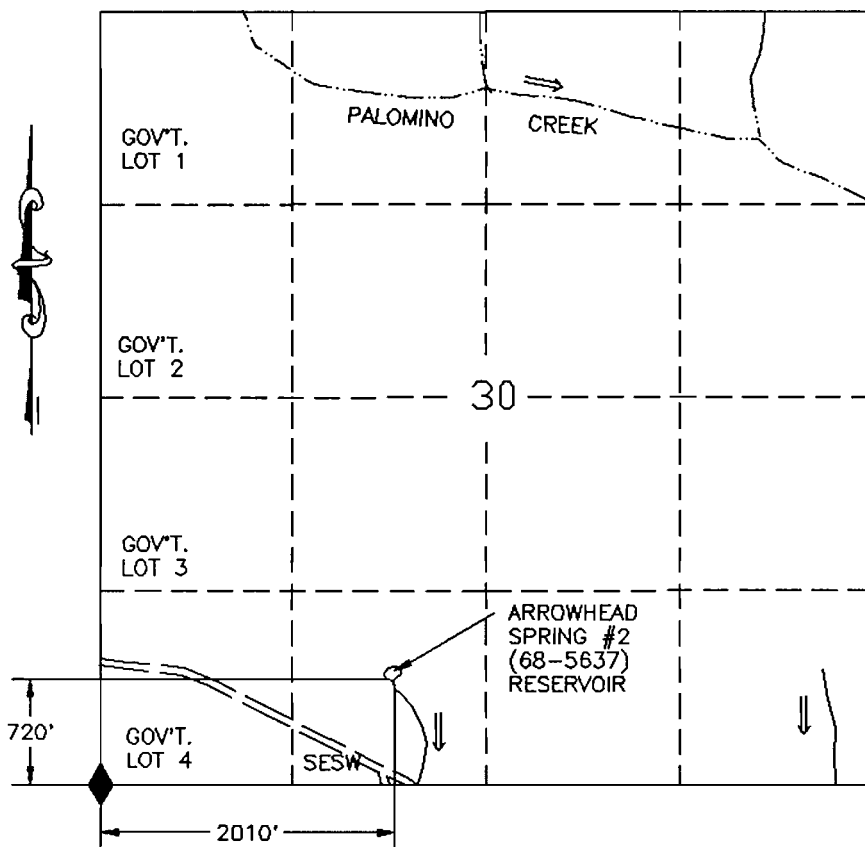

LEGEND

- RESERVOIR
- == ROAD
- CHANNEL
- ◆ FD SEC COR

ARROWHEAD SPRING #2 (68-5637) RESERVOIR

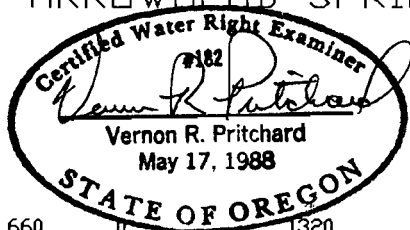

SCALE 1"=1320'

THIS MAP IS FOR THE PURPOSE OF LOCATING
A WATER RIGHT AND IS NOT INTENDED TO
PROVIDE LEGAL DIMENSIONS FOR LOCATION
OF PROPERTY BOUNDARIES.



UNITED STATES DEPARTMENT OF THE INTERIOR
BUREAU OF LAND MANAGEMENT
DIVISION OF OPERATIONS VALE DISTRICT

ARROWHEAD SPRING #2 (68-5637) RESERVOIR

DESIGNED
REVIEWED *Vernon R. Pritchard*
APPROVED *George D. House*
CHIEF, BRANCH OF ENGINEERING

DRAWN: CG SCALE: 1"=1320'
DATE: 08/09/93 SHEET 1 OF 1
DRAWING NO. OR-03-9172.45-387

ACAD RELEASE 11/DCA
DWG FILE: ARROW2AP.DWG

"CERTIFICATE NO.

74822
67152