

APPLICATION MAP FOR PERMIT TO CONSTRUCT A RESERVOIR

NE1/4SW1/4 SEC 16 T 21S R 39E W.M.


U.S.G.S. QUAD - MONUMENT PEAK, OREG. - 7 1/2'

RECEIVED


MAY - 9 1994

WATER RESOURCES DEPT.
SALEM, OREGON

Application No. R-74124
Permit No.

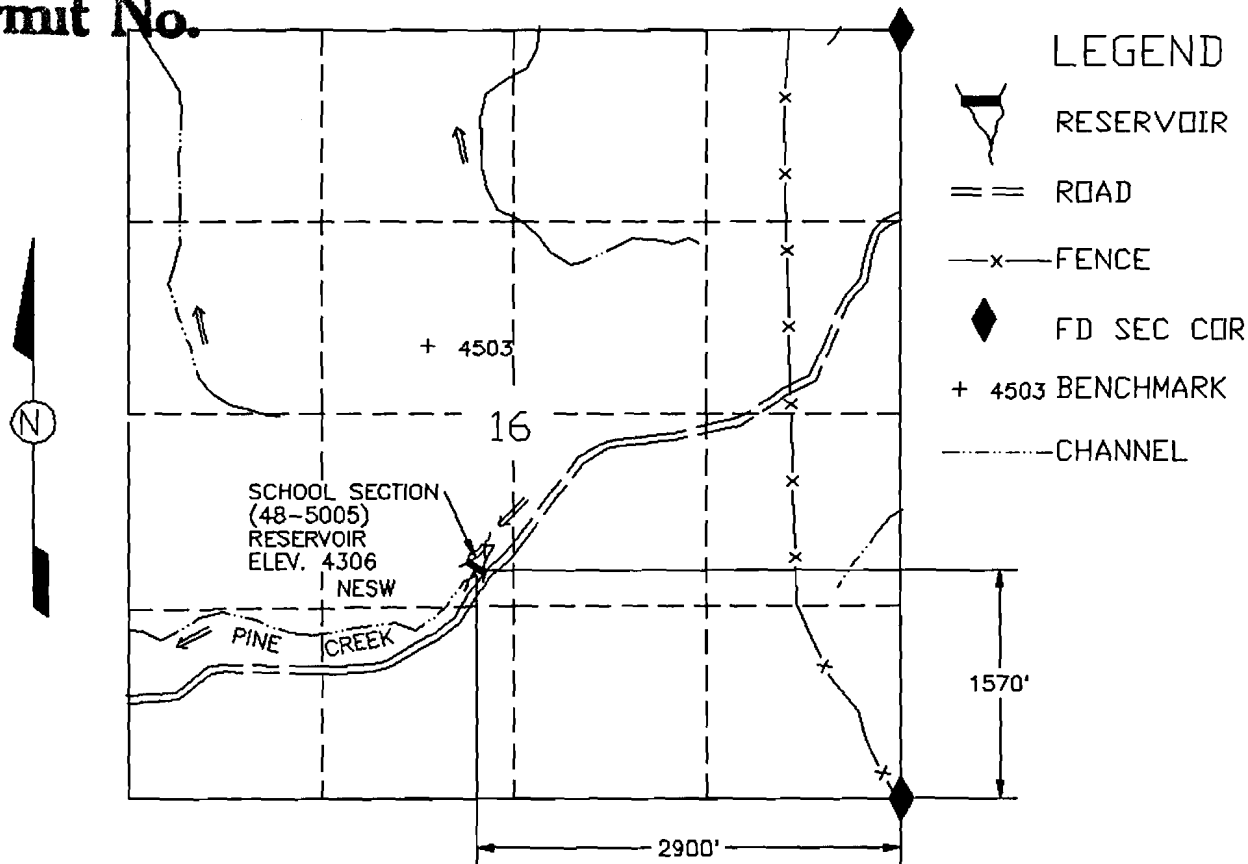

SCHOOL SECTION (48-5005) RESERVOIR

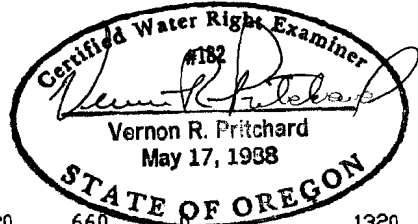

1320 660 1320

SCALE 1"=1320'

THIS MAP IS FOR THE PURPOSE OF LOCATING
A WATER RIGHT AND IS NOT INTENDED TO
PROVIDE LEGAL DIMENSIONS FOR LOCATION
OF PROPERTY BOUNDARIES.



UNITED STATES DEPARTMENT OF THE INTERIOR
BUREAU OF LAND MANAGEMENT
DIVISION OF OPERATIONS VALE DISTRICT

SCHOOL SECTION (48-5005) RESERVOIR

DESIGNED
REVIEWED
APPROVED

CHIEF, BRANCH OF ENGINEERING

DRAWN: CG SCALE: 1"=1320'

DATE: 06/17/93 SHEET 1 OF 1

DRAWING NO. OR-03-9172.45-290

ACAD RELEASE 11/DCA
DWG FILE: SCHOOLS.DWG

Application No. R-74124
Permit No.
APPLICATION MAP
FOR PERMIT TO
CONSTRUCT A RESERVOIR


GOV'T. LOT 1 SEC 24 T 21S R 39E W.M.

U.S.G.S. QUAD - TIM'S PEAK, OREG. - 7 1/2'


RECEIVED

MAY - 9 1994

WATER RESOURCES DEPT.
SALEM, OREGON

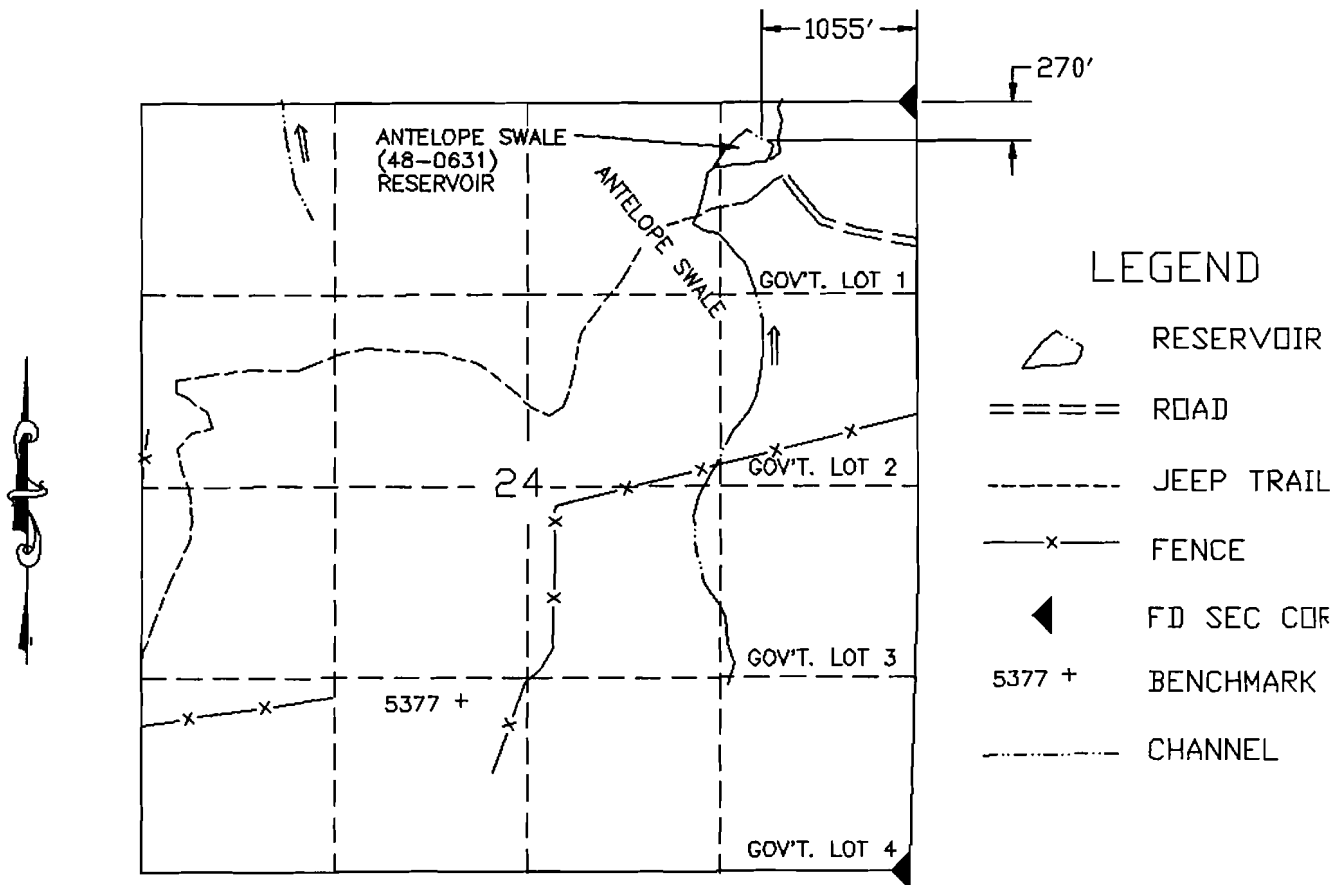

ANTELOPE SWALE (48-0631) RESERVOIR

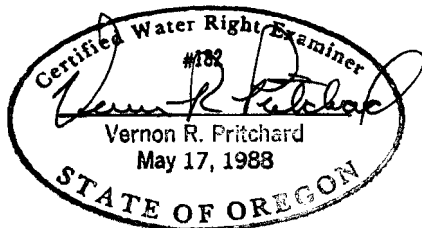

1320 660 0 1320

SCALE 1"=1320'

THIS MAP IS FOR THE PURPOSE OF LOCATING
A WATER RIGHT AND IS NOT INTENDED TO
PROVIDE LEGAL DIMENSIONS FOR LOCATION
OF PROPERTY BOUNDARIES.



UNITED STATES DEPARTMENT OF THE INTERIOR BUREAU OF LAND MANAGEMENT DIVISION OF OPERATIONS VALE DISTRICT	
ANTELOPE SWALE (48-0631) RESERVOIR	
DESIGNED	
REVIEWED	<i>Vernon R. Pritchard</i>
APPROVED	<i>George V. House</i> CHIEF, BRANCH OF ENGINEERING
DRAWN: CG	SCALE: 1"=1320'
DATE: 06/17/93	SHEET 1 OF 1
DRAWING NO. DR-03-9172.45-298	

ACAD RELEASE 11/DCA
DWG FILE: ANTSWALE.DWG

APPLICATION MAP FOR PERMIT TO CONSTRUCT A RESERVOIR

Application No. R-74124
Permit No.


SW1/4SE1/4 SEC 6 T 21S R 39E W.M.

U.S.G.S. QUAD - JONESBORO, OREG. - 7 1/2'

RECEIVED

MAY - 9 1994

WATER RESOURCES DEPT.
SALEM, OREGON

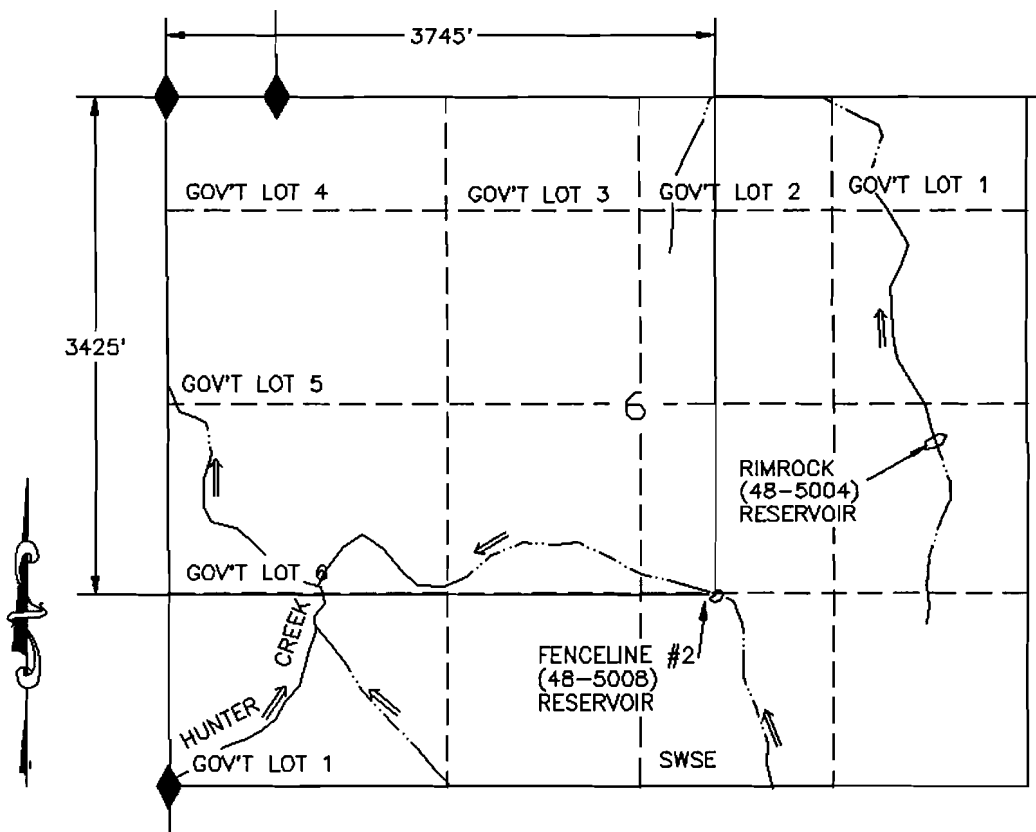


LEGEND

◊ RESERVOIR
◆ FD SEC COR

----- CHANNEL

FENCELINE #2 (48-5008) RESERVOIR

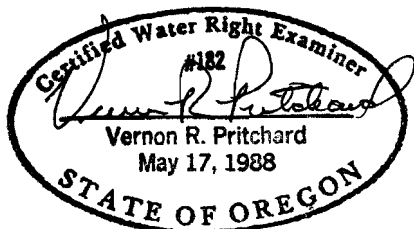

1320 660 0 1320

SCALE 1"=1320'

THIS MAP IS FOR THE PURPOSE OF LOCATING
A WATER RIGHT AND IS NOT INTENDED TO
PROVIDE LEGAL DIMENSIONS FOR LOCATION
OF PROPERTY BOUNDARIES.



UNITED STATES DEPARTMENT OF THE INTERIOR
BUREAU OF LAND MANAGEMENT
DIVISION OF OPERATIONS VALE DISTRICT

FENCELINE #2 (48-5008)
RESERVOIR

DESIGNED

REVIEWED

APPROVED

Vernon R. Pritchard
George D. House
CHIEF, BRANCH OF ENGINEERING

DRAWN: CG

SCALE: 1"=1320'

DATE: 03/30/94

SHEET 1 OF 1

DRAWING NO. OR-03-9172.45-296

ACAD RELEASE 11/DCA
DWG FILE:FENCELN2.DWG