


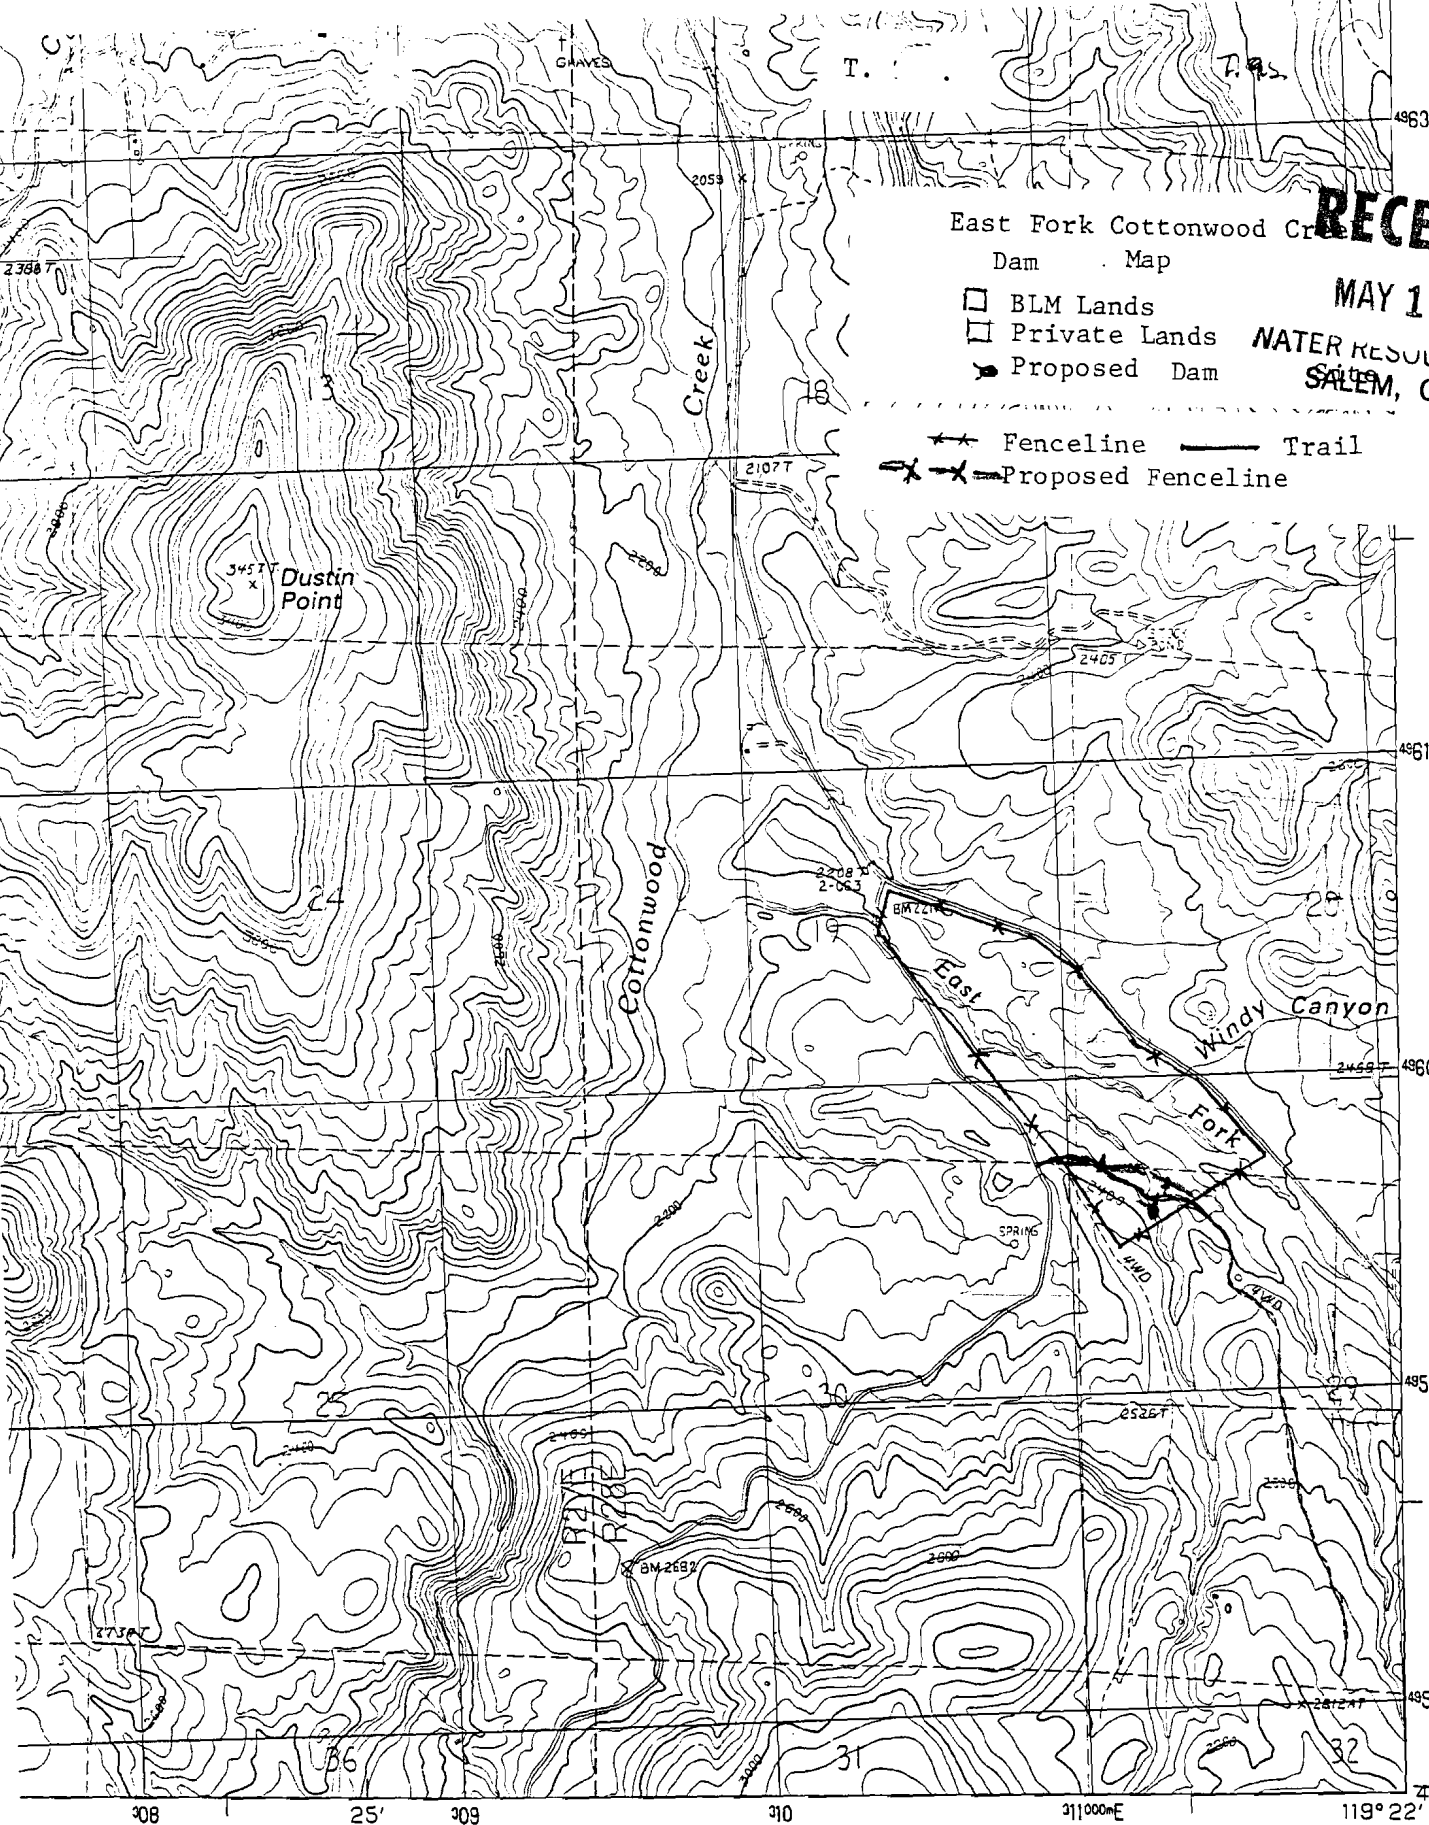

RECEIVED

MAY 16 1994


WATER RESOURCES DEPT.
SALEM, OREGON

East Fork Cottonwood Creek
Dam Map

- BLM Lands
- Private Lands
- Proposed Dam

- Fenceline
- Trail
- Proposed Fenceline

INTERIOR—GEOLOGICAL SURVEY, RESTON, VIRGINIA—1990

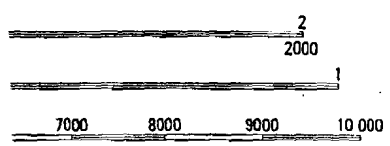

ROAD LEGEND

- Improved Road
- Unimproved Road
- Trail

No Final Proof Map available

No Permit Map available