R75262

FOR ASSESSMENT PURPOSES ONLY. DO NOT RELY ON FOR ANY OTHER USE.

NE 1/4 SW 1/4 SECTION 1 T1S R2W W.M.
WASHINGTON COUNTY

SCALE 1" = 100'

IS 2

"CERTIFICATE NO. 69447"
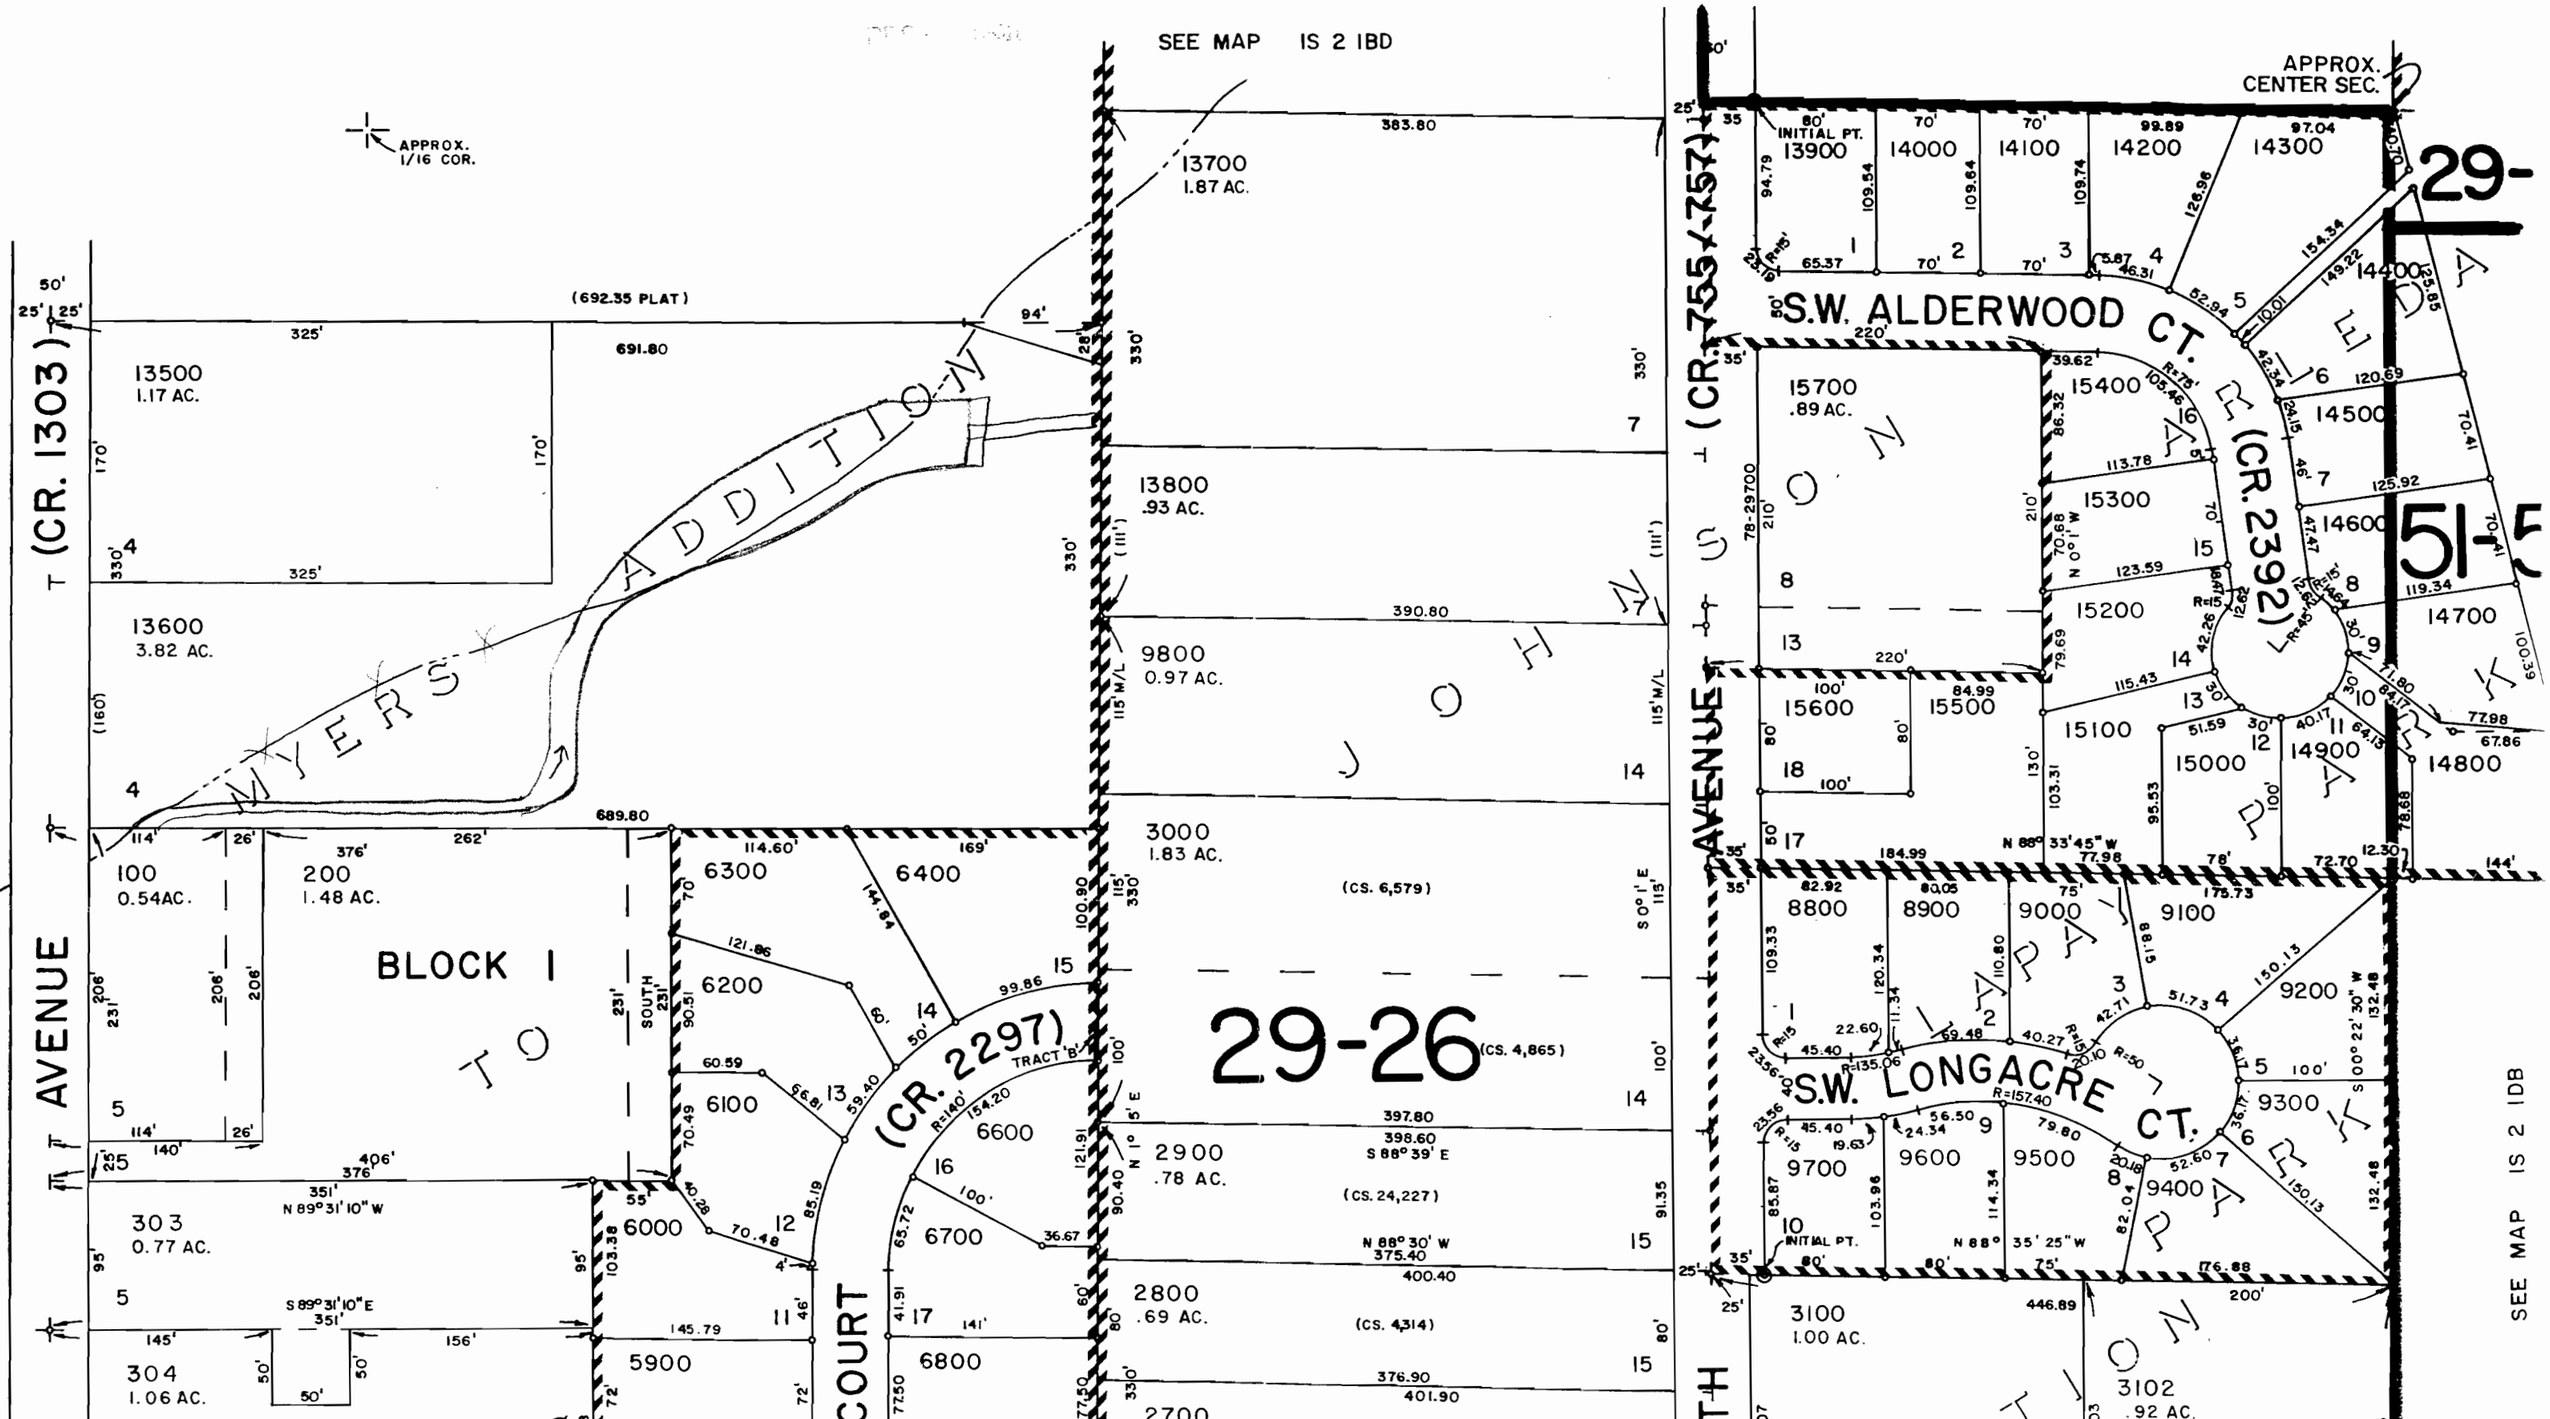
CANCELL