


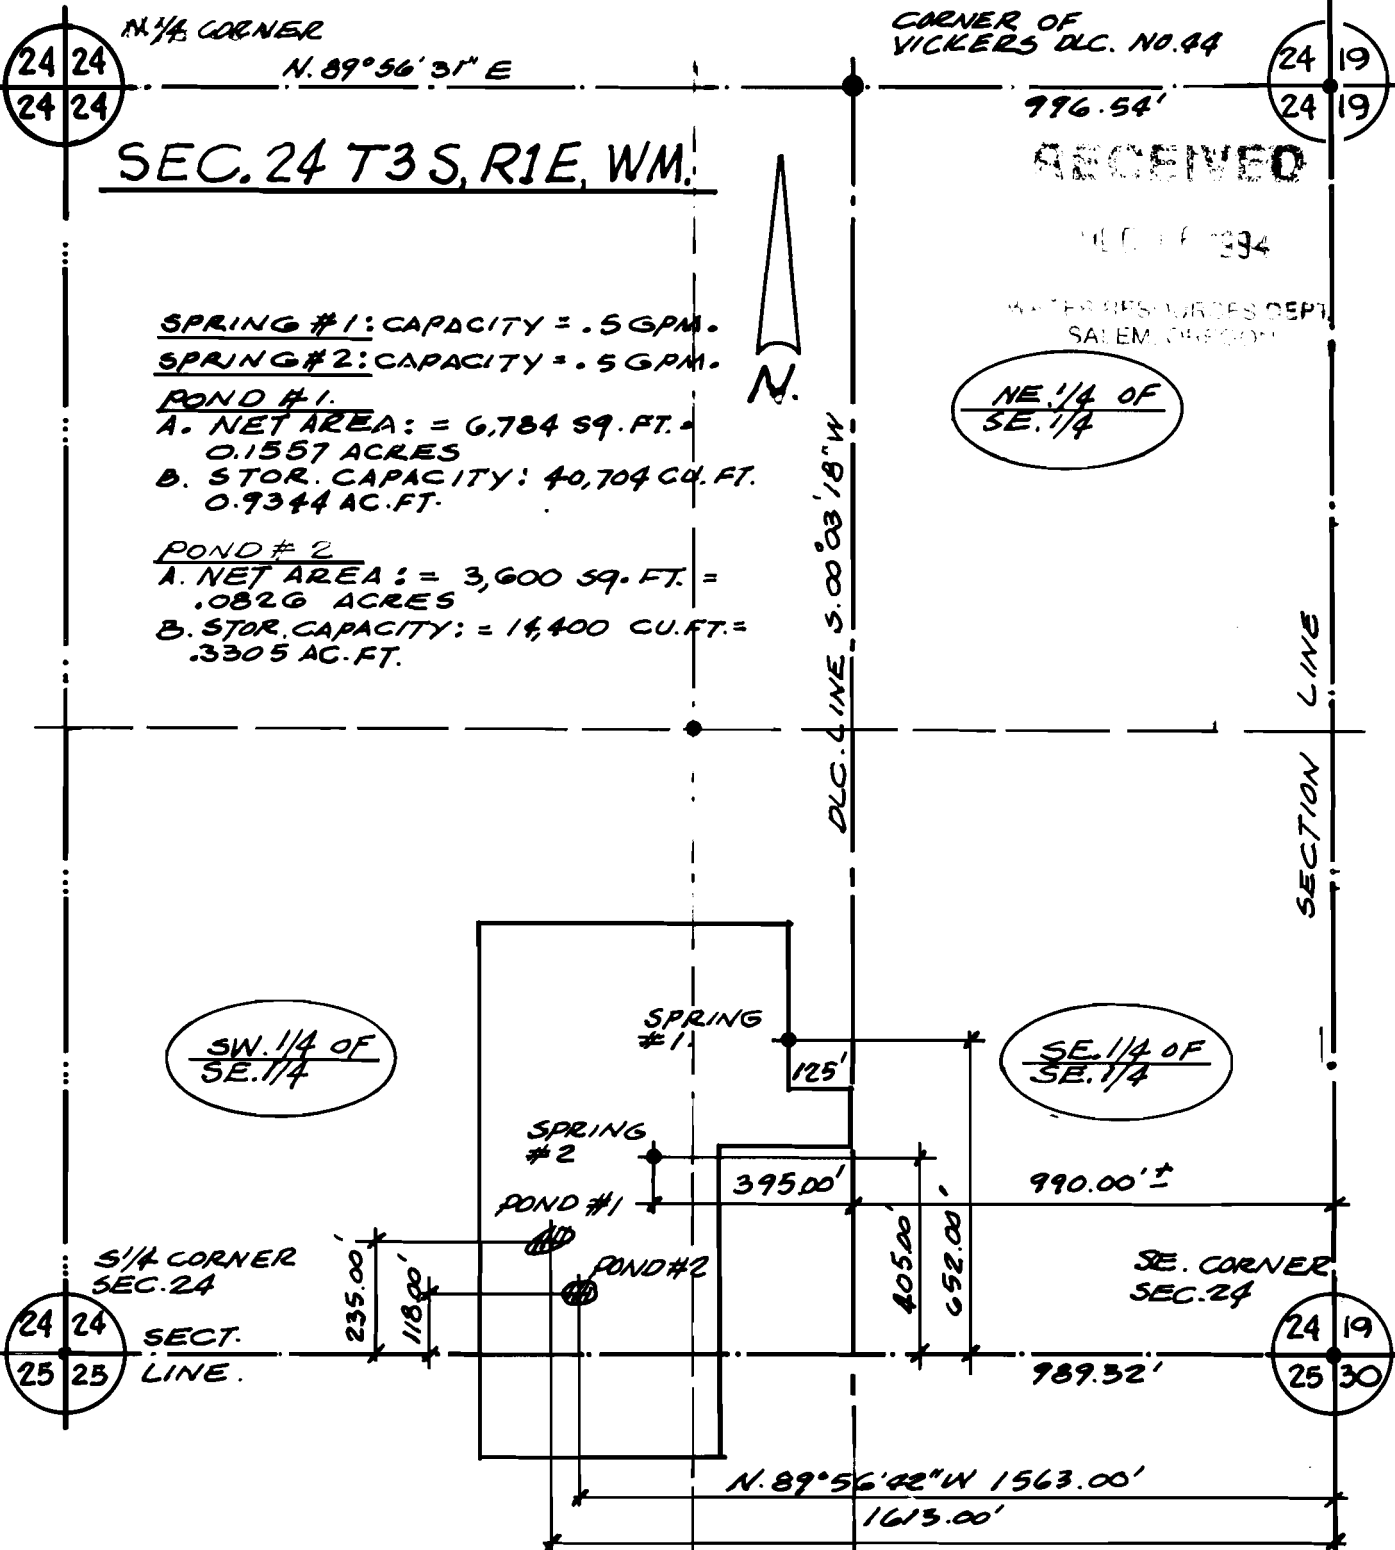

N. 1/4 CORNER

N. 89° 56' 31" E

CORNER OF VICKERS D.C. NO. 44

996.54'

SEC. 24 T3 S, R1 E, WM.

RECEIVED

FILE # 1334

WATER RESOURCES DEPT.
SALEM, OREGON

NE 1/4 OF SE 1/4

SPRING #1: CAPACITY = .5 GPM.

SPRING #2: CAPACITY = .5 GPM.

POND #1

A. NET AREA: = 6,784 SQ. FT. =

0.1557 ACRES

B. STOR. CAPACITY: 40,704 CU. FT. =

0.9344 AC. FT.

POND #2

A. NET AREA: = 3,600 SQ. FT. =

.0826 ACRES

B. STOR. CAPACITY: = 14,400 CU. FT. =

.3305 AC. FT.

N.

DLC. LINE 3.00' 03' 18" W

SECTION LINE

SW 1/4 OF SE 1/4

SE 1/4 OF SE 1/4

S 1/4 CORNER SEC. 24

SE. CORNER SEC. 24

SECT. LINE

RESERVOIR APPLICATION

FOR TAX LOT 1701 SEC. 24 T3 S, R1 E, WM

CLACKAMAS CO. OR.

DRAWING SCALE 1" = 400'

NOTE: DIMENSIONS SHOWN ARE ACCURATE TO ± 5.0". DIMENSIONS ARE NOT TO BE CONSTRUED AS PROPERTY LINE DIMENSIONS. DIMENSION SHOWN ARE TO CENTER LINES OF AREAS CONCERNED.

RECEIVED
WATER RESOURCES DEPT.
SALEM, OREGON
Ronald A. Johnson
JAN 19 1984

No R-75455

FILE NO.