

6 1E 32

SEE MAP 06 1E 29D

SW COR
A SHEPHARD
DLC 38

SEE C.S. 24223
& C.S. 24418

06 1E 32B

004 00 02 0

093 00 02 0

SCALE 1:9600.

N

1-400'
07-JAN-91

RECEIVED

DEC 21 1994

WATER RESOURCES DEPT
SALEM, OREGON

8 INDEX

SECRET

10

Q. 7561

SEE MAP 07 E

RECEIVED

SEC.33 TWP.6S. RGE.1E. WM
MARION COUNTY, OREGON



6 1E 33
8 INDEX
6 1E 33

RECEIVED

DEC 21 1994

WATER RESOURCES DEPT.
SALEM, OREGON

SCALE 1:9600

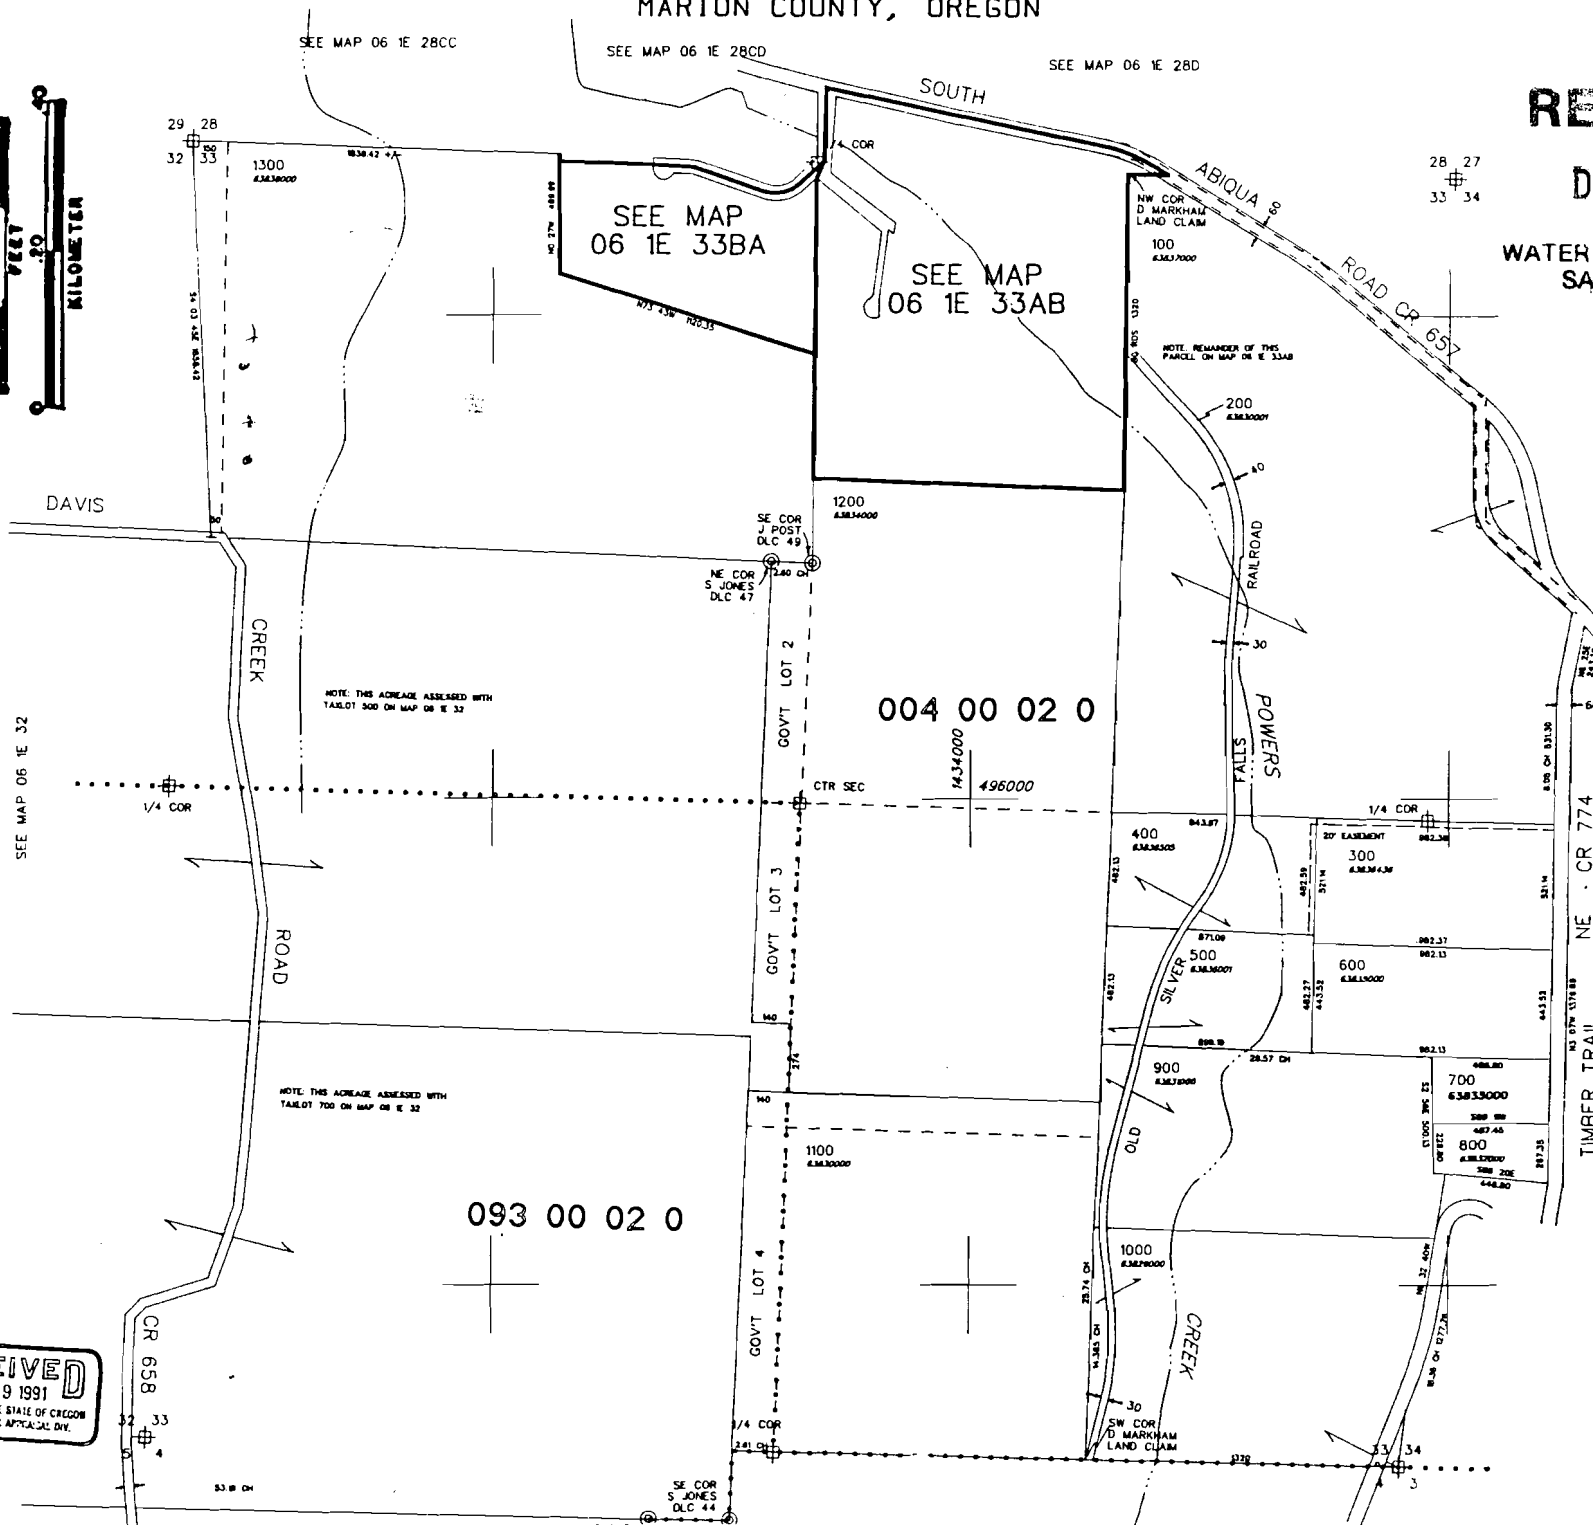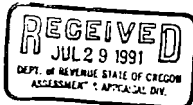

1"=400'
20-FEB-91

NE - CR 774
SEE MAP 06 1E 34

TIMBER TRAIL

CONTINUED

POSTER

R-75617