

RECEIVED

DEC 21 1994

WATER RESOURCES DEPT.
SALAM, OREGON


Application No. K-75744
Permit No. 24

SEE CS 58-130

CERTIFICATE NO. 697600

PARCEL 2900
± 100' RD.

1. N 3°W 380'
2. N 6°E 75'
3. N 10°E 475'
4. N 25°E 240'
5. N 10°E 290'
6. N 10°E 475'
7. N 15°30'E 360'
8. N 5°E 200'
9. NORTH 725'
10. N 7°W 400'
11. N 14°30'E 330'
12. N 4°30'E 115'
13. N 1°W 400'
14. N 6°30'E 200'
15. N 17°30'E 355'
16. N 3°30'E 140'
17. N 5°W 200'
18. N 1°E 105'
19. N 26°E 55'
20. N 63°30'E 105'
21. N 79°E 475'
22. N 74°30'E 140'

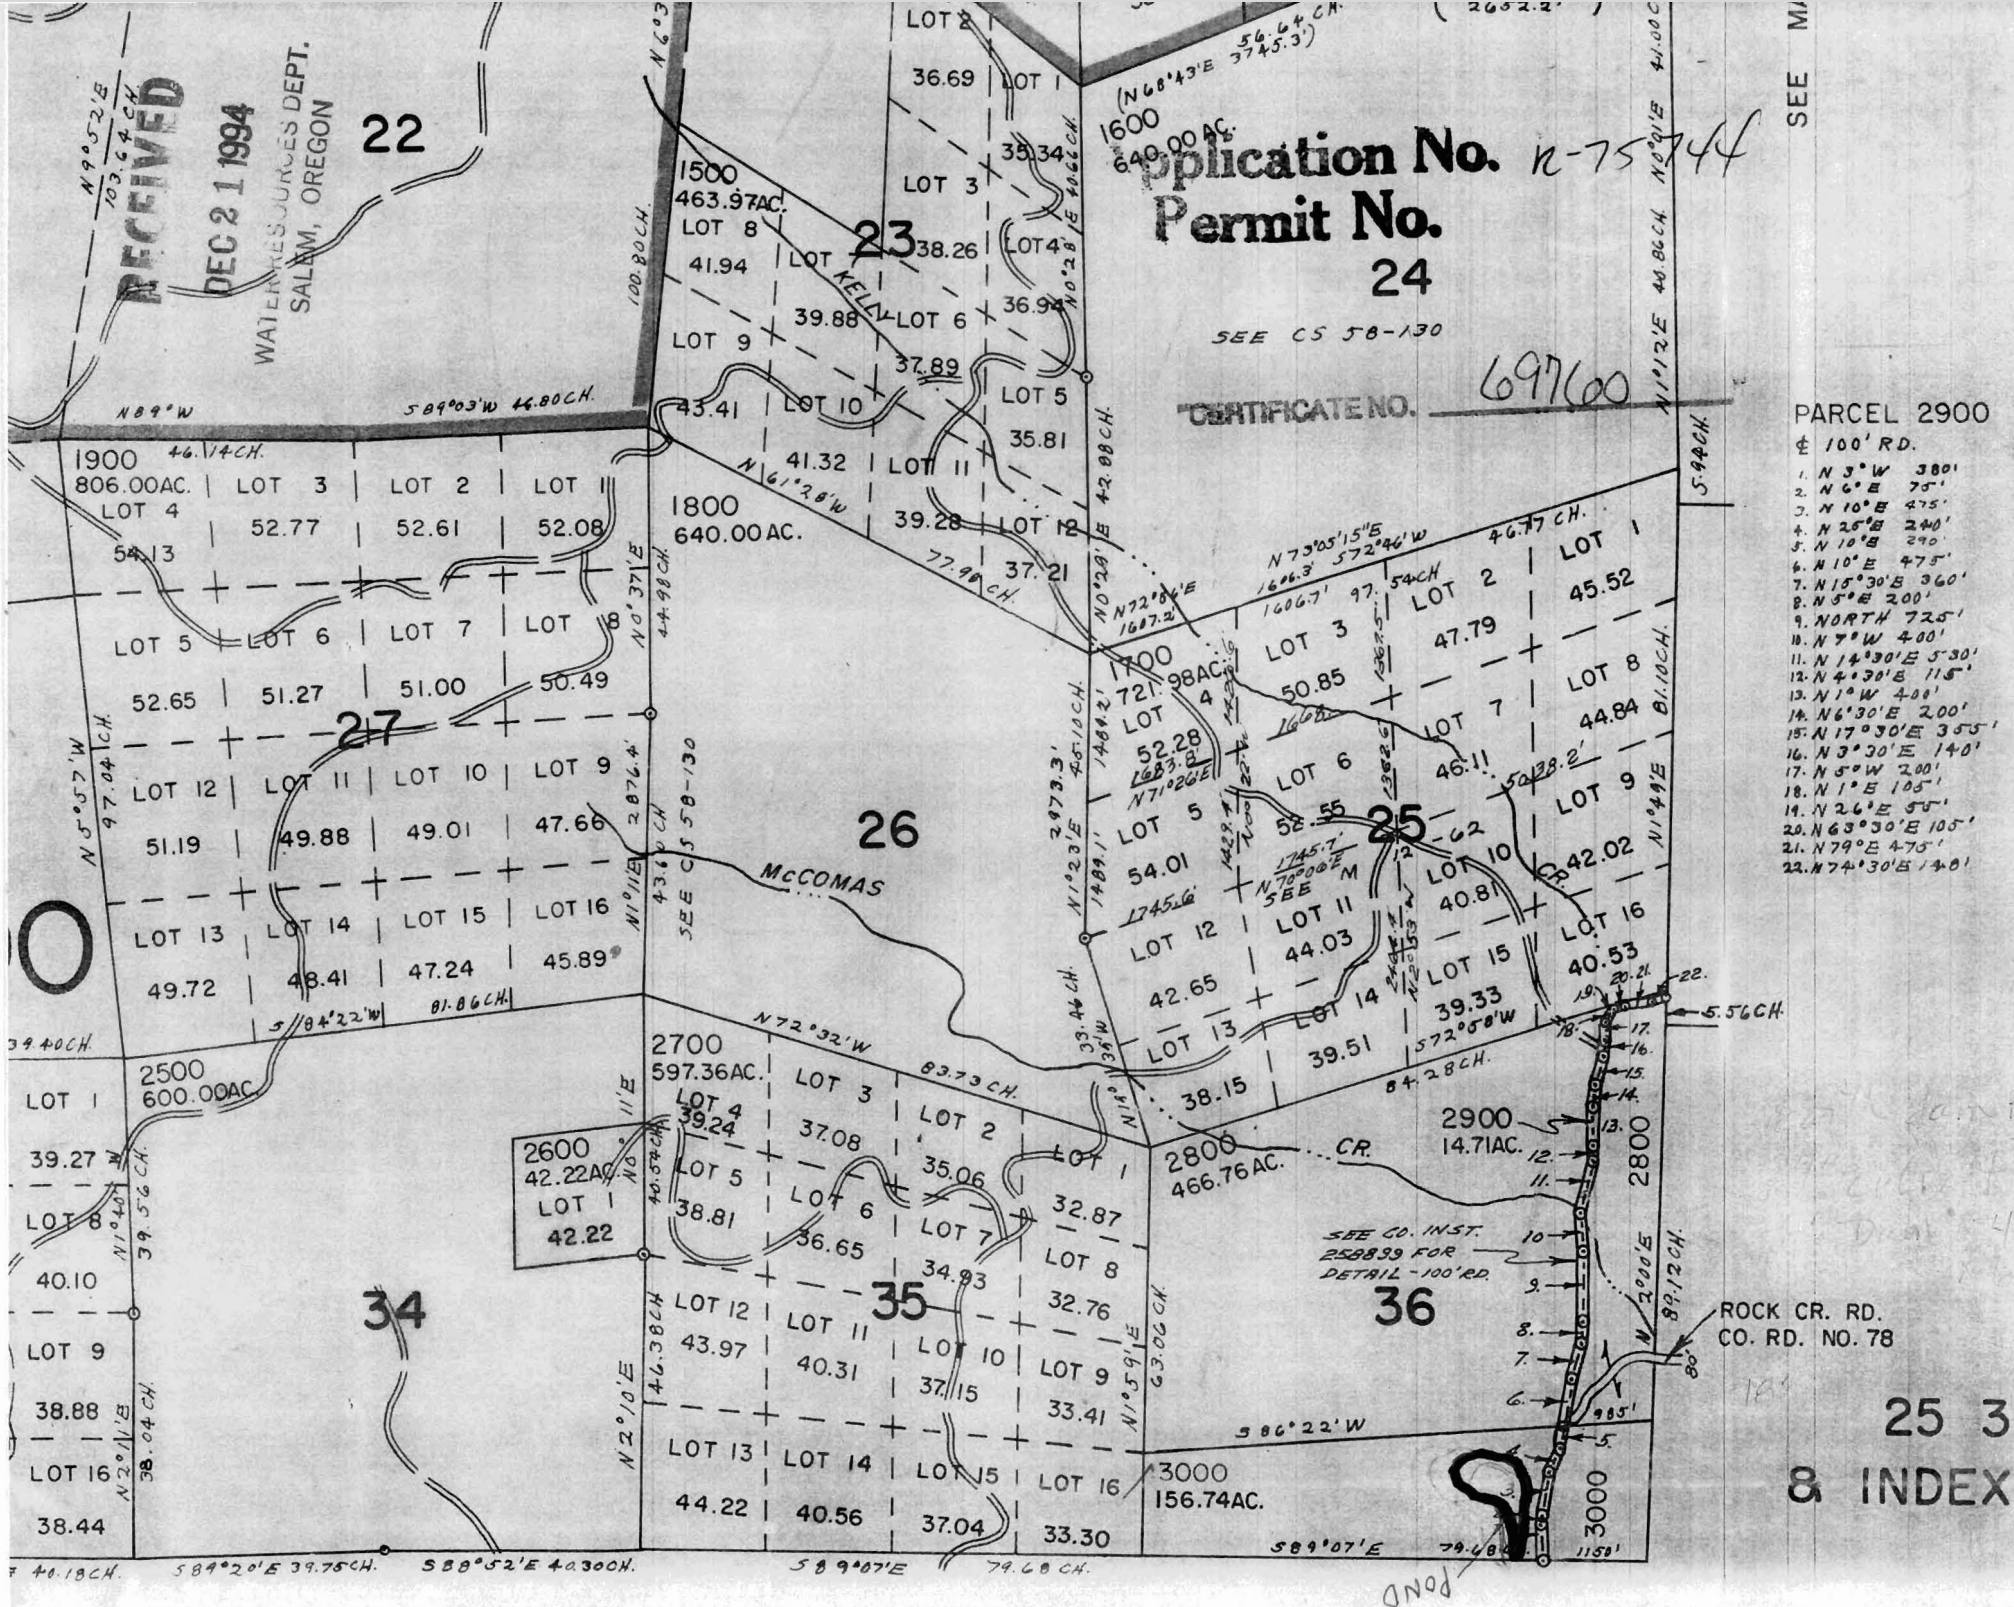

RECEIVED

DEC 21 1994

WATER RESOURCES DEPT.
SALEM, OREGON

27 4 23


SECTION 23 T.27S. R.4W. W.M.
DOUGLAS COUNTY

THIS MAP WAS PREPARED FOR
ASSESSMENT PURPOSE ONLY.

CERTIFICATE NO. 69760

1"=400'

6'x12'x60'

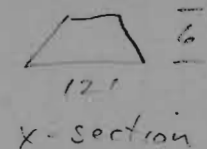

Application No. 275744
Permit No.

SEE MAP 27 4 14

14

NORTH 97.8

24

20.215 CH.

20.215 CH.

12-00

G.L.O. RESURVEY

SEE 1974 DEPENDENT

SEE M14-42

SEE MAP 27 4

570.000

SEE MAP 27 4

1.295.000

27 4 23