


RECEIVED

DEC 22 1994

WATER RESOURCE DEPT.
SALEM, OREGON

SCALE 1:4800

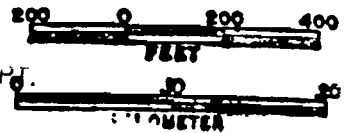

16500

CLACKAMAS

16800

SEE MAP 5 2E 26

17000

5 2E 26D

Application No. 8-75824
Permit No. 69829

CANCELLED NOS.

3600
101
600

34500

NOTE -
River, referenced by 1931 Aerial Photo. Dimensions on steel
refined the old river, alignment, but do not specify a date.
Based on 75, 300 ft. to river, as located on 1931 Aerial Photo.
to new river alignment south of 1931 Aerial Photo.
Gravel, for 75, 2000 ft. from river, as shown on 1931 Aerial Photo.
of river, the boundaries of land 1931 are uncertain.
Dead for 12, 2100 does not mention river.
Dead for 75, 3500 ft. from river, as shown on 1931 Aerial Photo.
for 75, 3500 ft. from river, as shown on 1931 Aerial Photo.
for 75, 3500 ft. from river, as shown on 1931 Aerial Photo.
for 75, 3500 ft. from river, as shown on 1931 Aerial Photo.


25-04

TT-20

SEE MAP 5 2E 26

SEE MAP 5 2E 25

34700

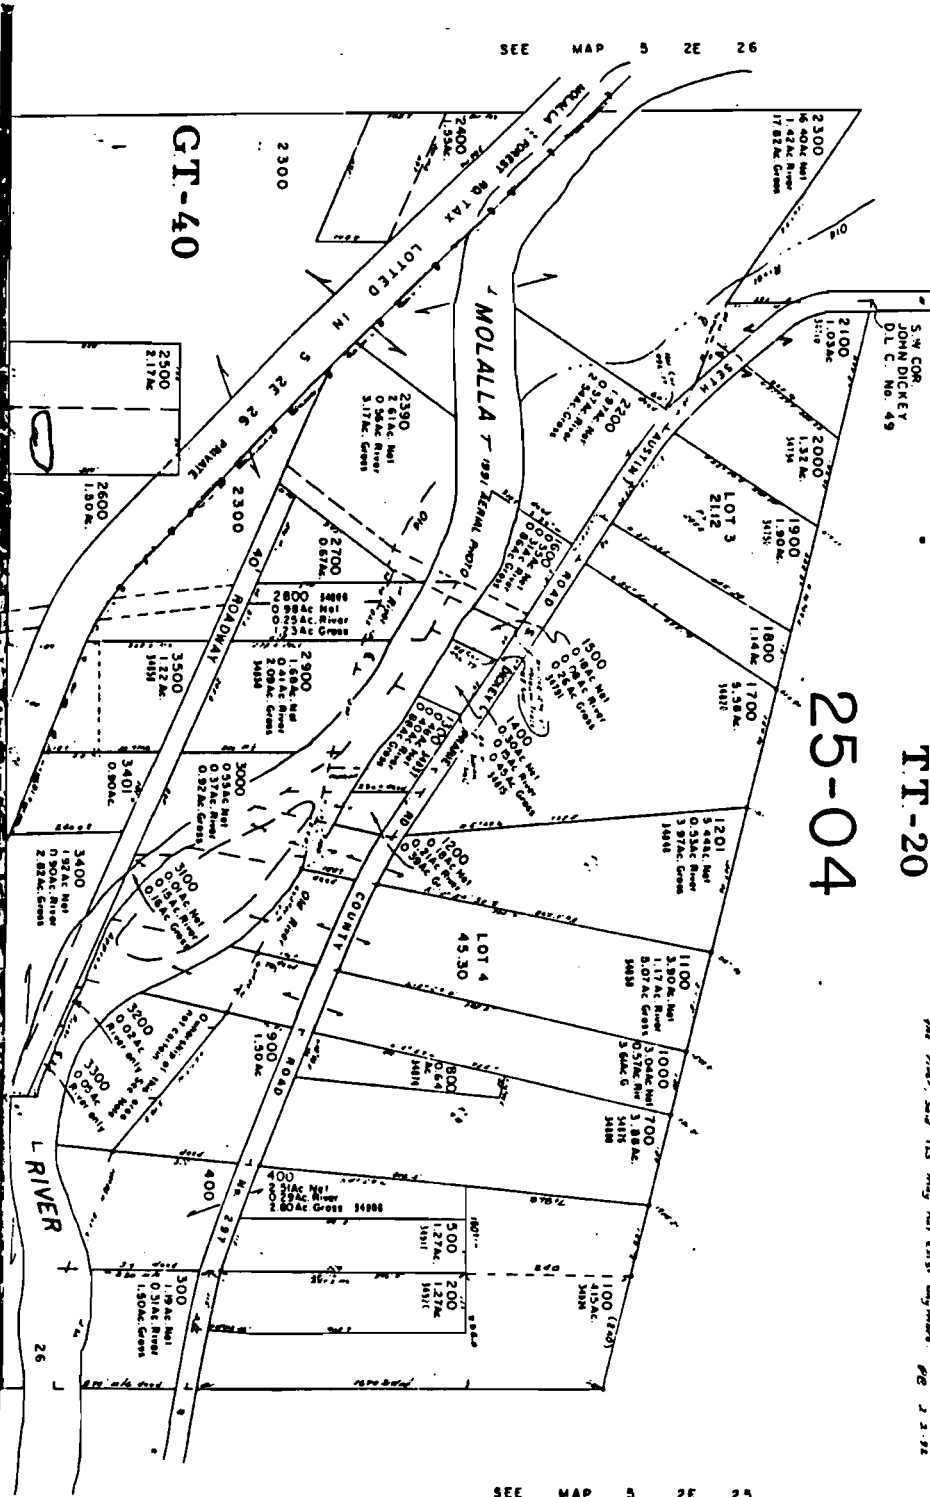

1/4 COR.

SI MAP 5 2E 35

35

36

5 2E 26D

BOOK 40