

T. 28 S., R. 17 E., W.M.


RECEIVED

DEC 27 1994

WATER
SALEM, OREGON




1 IN. = 1320 FT.

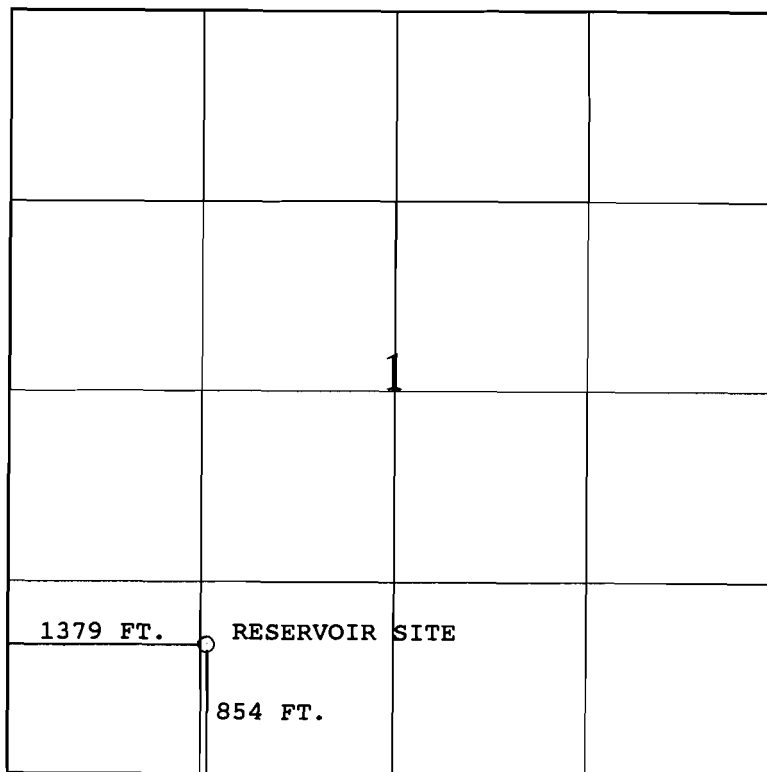

MOUND OF STONE

APPLICATION MAP

Application No. *R-75973* FOR
Permit No. **WITHERS RESERVOIR**

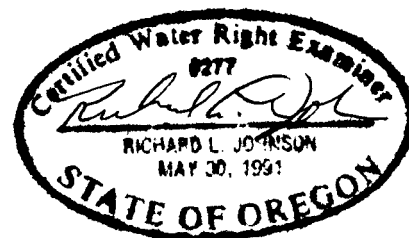

IN NAME OF

UNITED STATES BUREAU OF LAND MANAGEMENT

AUGUST 17, 1993

THE PURPOSE OF THIS MAP IS FOR IDENTIFYING THE LOCATION OF THE WATER RIGHT ONLY AND
IS NOT INTENDED TO PROVIDE LEGAL DIMENSIONS OR LOCATION OF PROPERTY OWNERSHIP LINES.

WRE 6081A, OREGON

BLM PROJECT NO. 36-010-R-4132

U.S. BUREAU OF LAND MANAGEMENT - OSO
BRANCH OF CADASTRAL SURVEY


EXECUTED BY:
RICHARD L. JOHNSON, PLS, CWRE

LETTER OF AUTHORIZATION
DATED: JUNE 15, 1993

OR-942.1
P.O. BOX 2965
PORTLAND OR., 97208

Location Map
Christmas Valley, Oreg. Quad
WITHERS RESERVOIR
T. 28 S., R. 17 E.
SECTION 1 SESW

RECEIVED
DEC 27 1994
U.S.D.
SALEM, OREGON

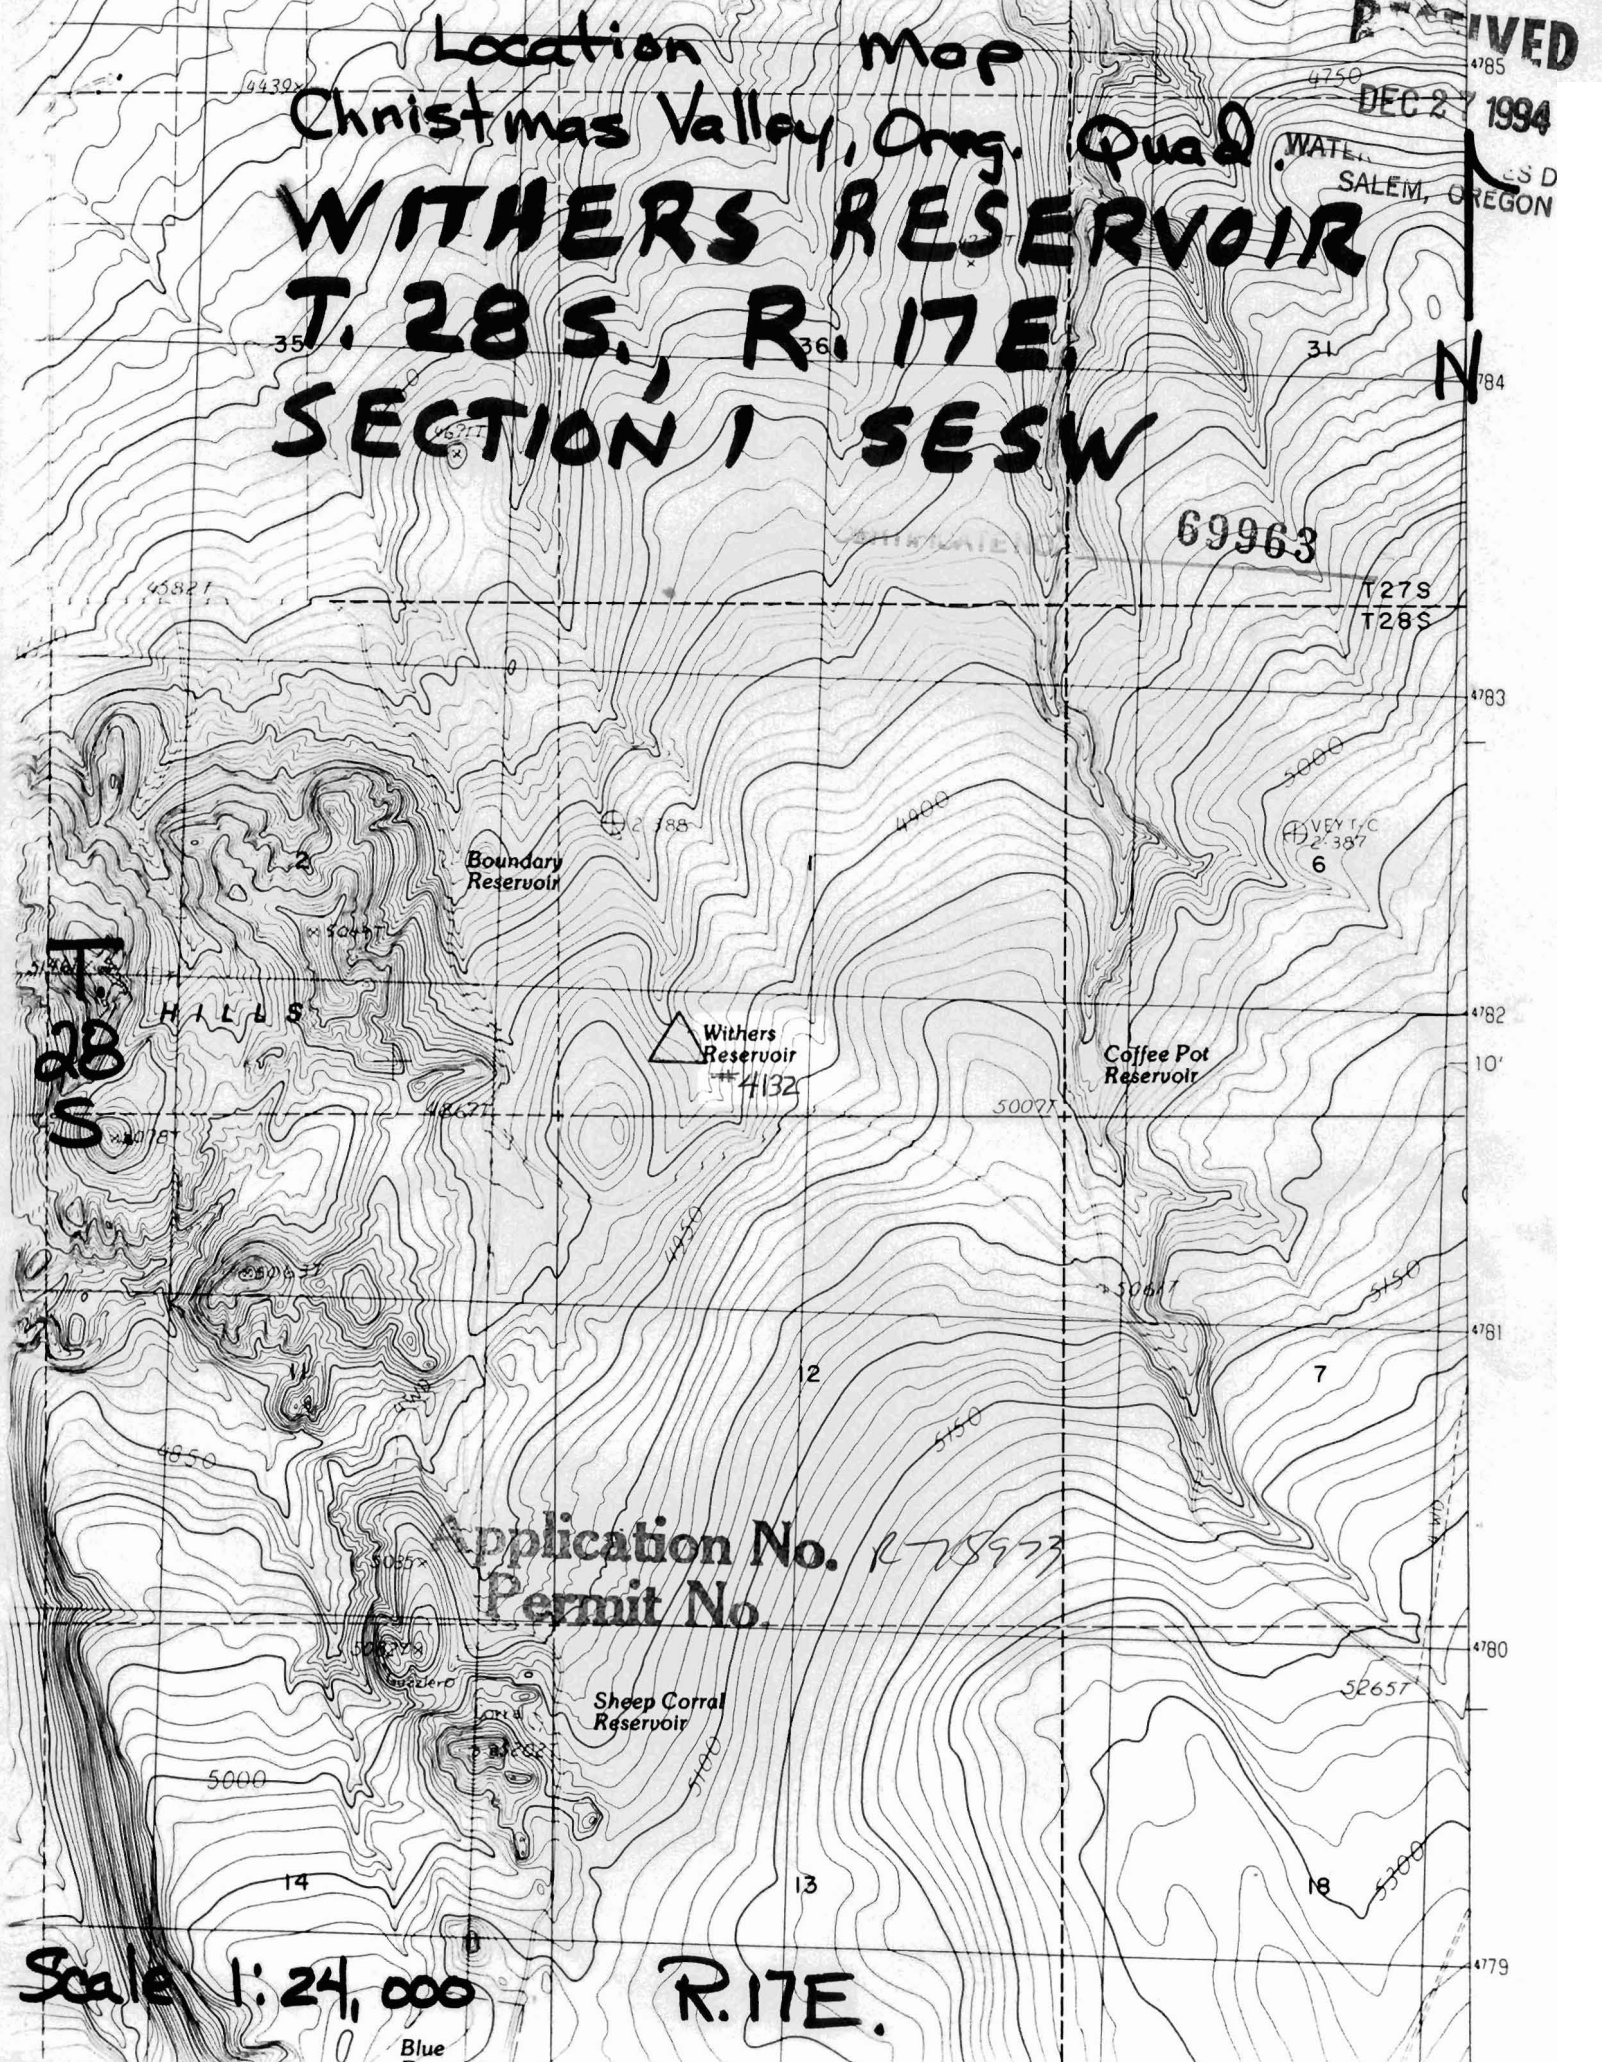

T. 28 S.


Scale 1:24,000

R. 17 E.

Application No. R-78973
Permit No.

Blue Reservoir

Century Ranch
Location Map.
Christmas Valley, Oreg. Quad.
Boundary Reservoir
T. 28 S., R. 17 E.
SECTION 2 NESE

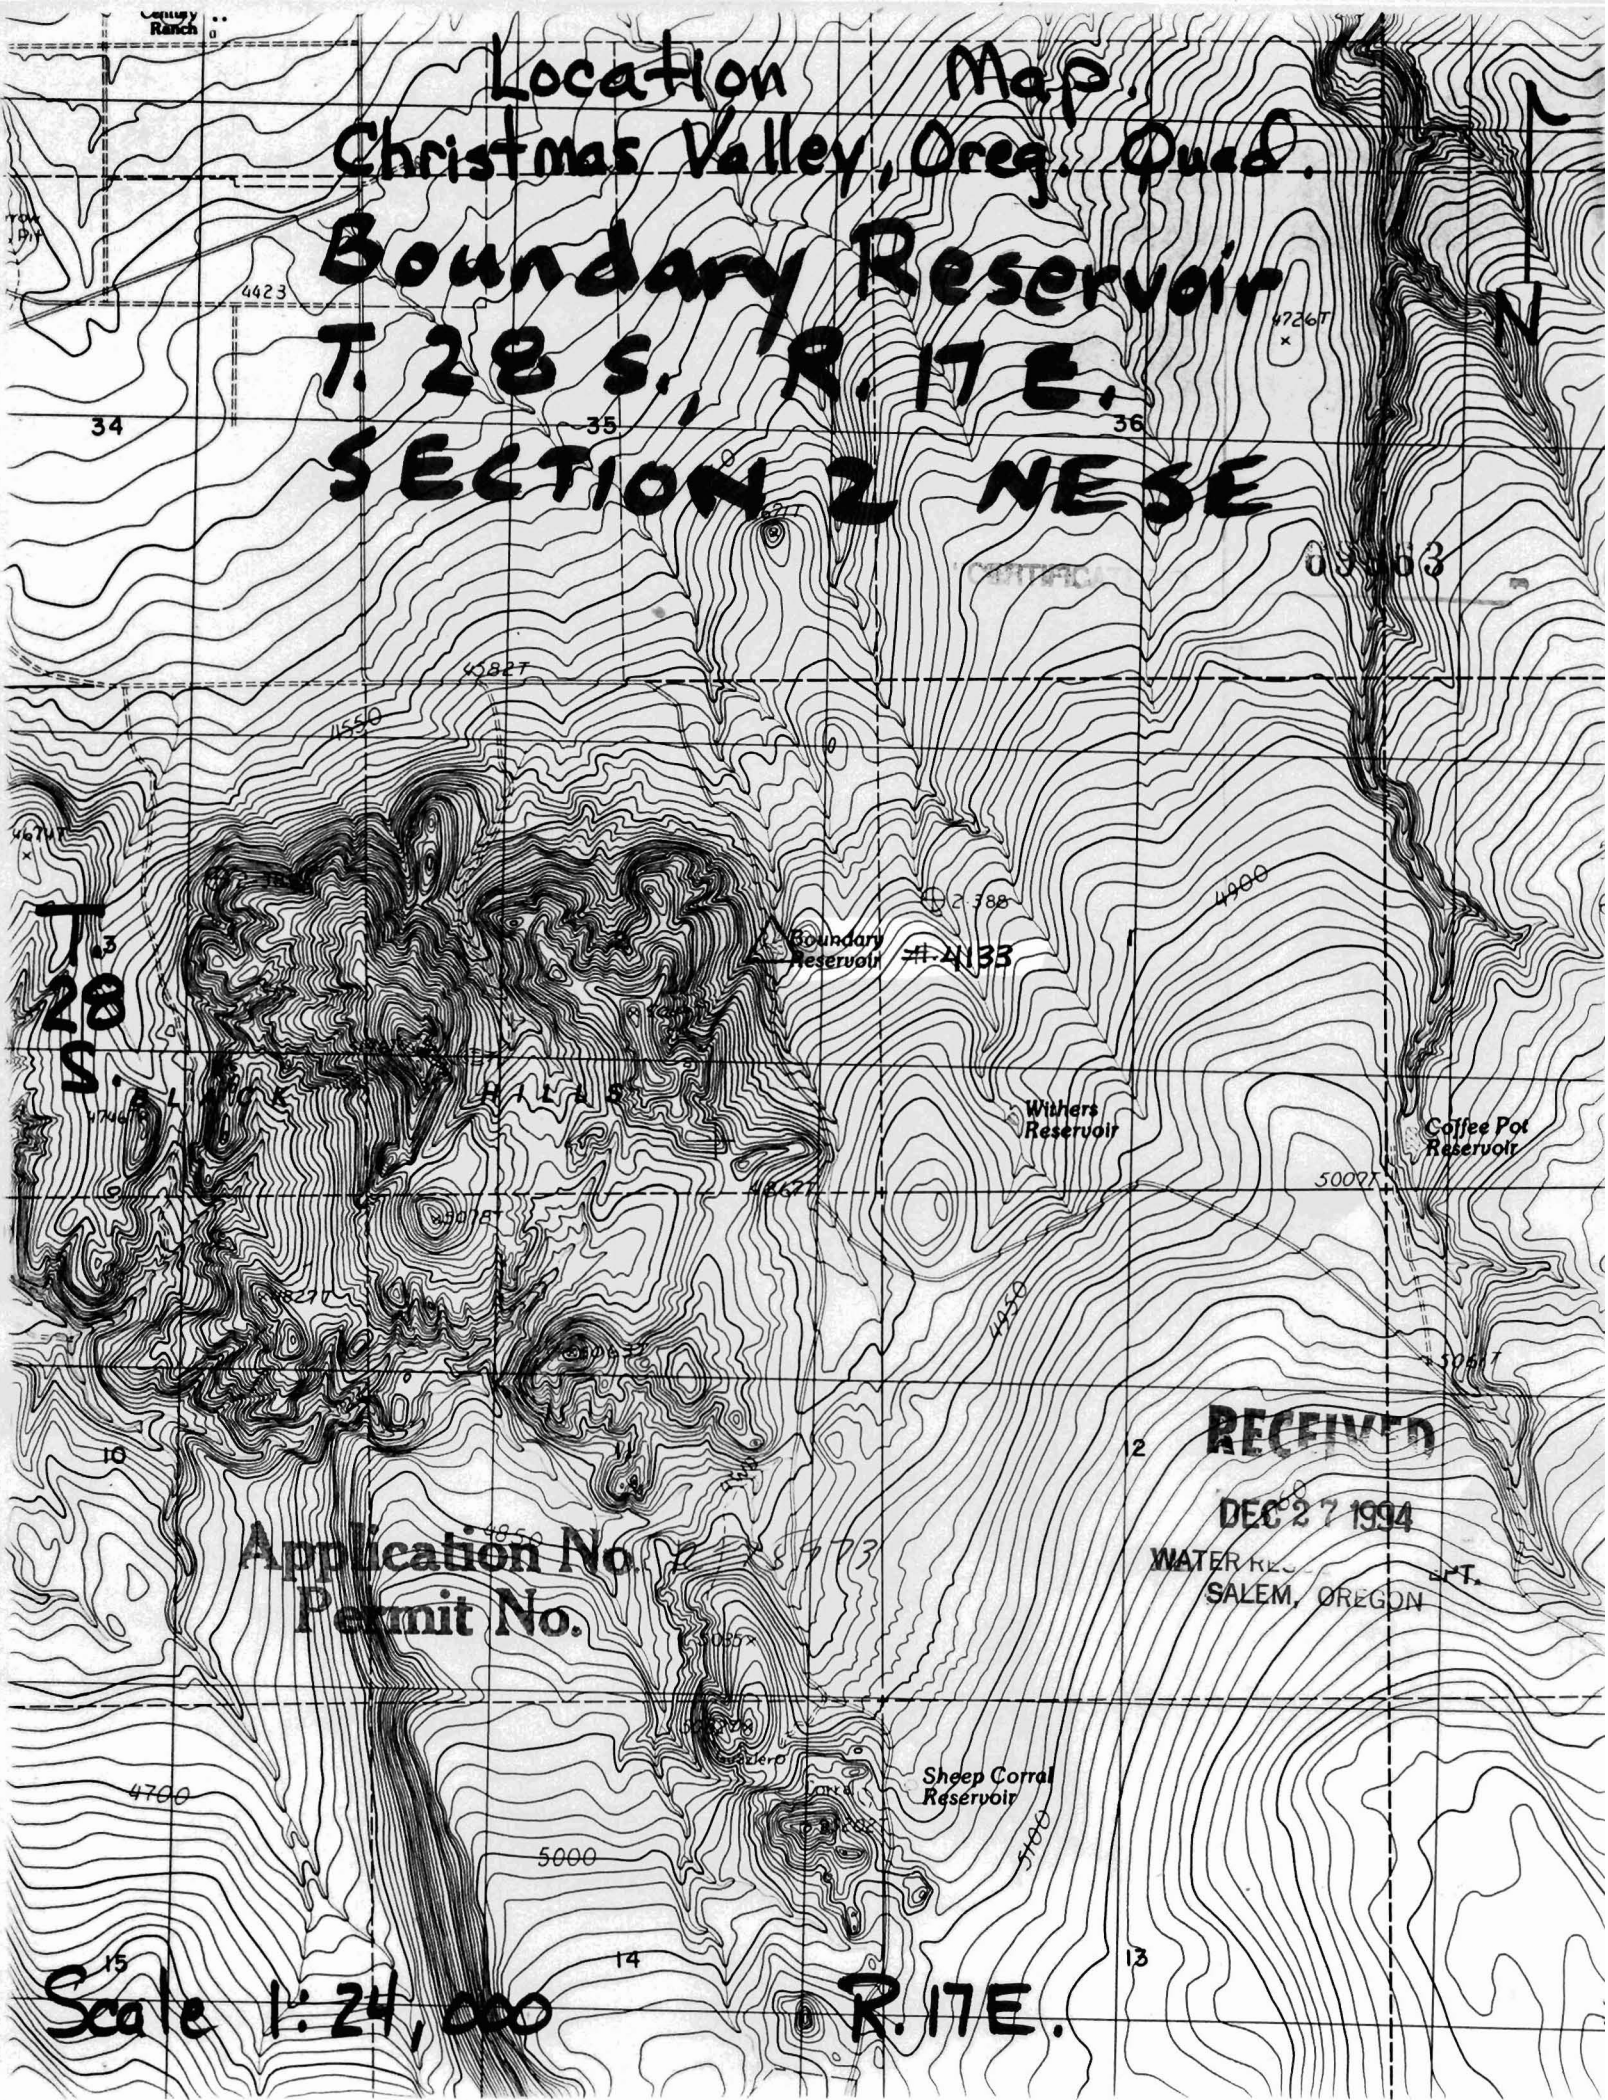

T. 28 S.

Application No. 12-5973
Permit No.

RECEIVED
DEC 27 1994

WATER RES.
SALEM, OREGON

Scale 1:24,000

R. 17 E.