

THIS MAP WAS PREPARED FOR
ASSESSMENT PURPOSE ONLY.

SECTION 16 T.24S. R.4W. W.M.
DOUGLAS COUNTY

RECEIVED

DEC 28 1994

WATER RESOURCES DEP
SALEM, OREGON


Application No. R-76106
Permit No.

24 4 16

70092

"CERTIFICATE NO."

SEE MAP 24 4

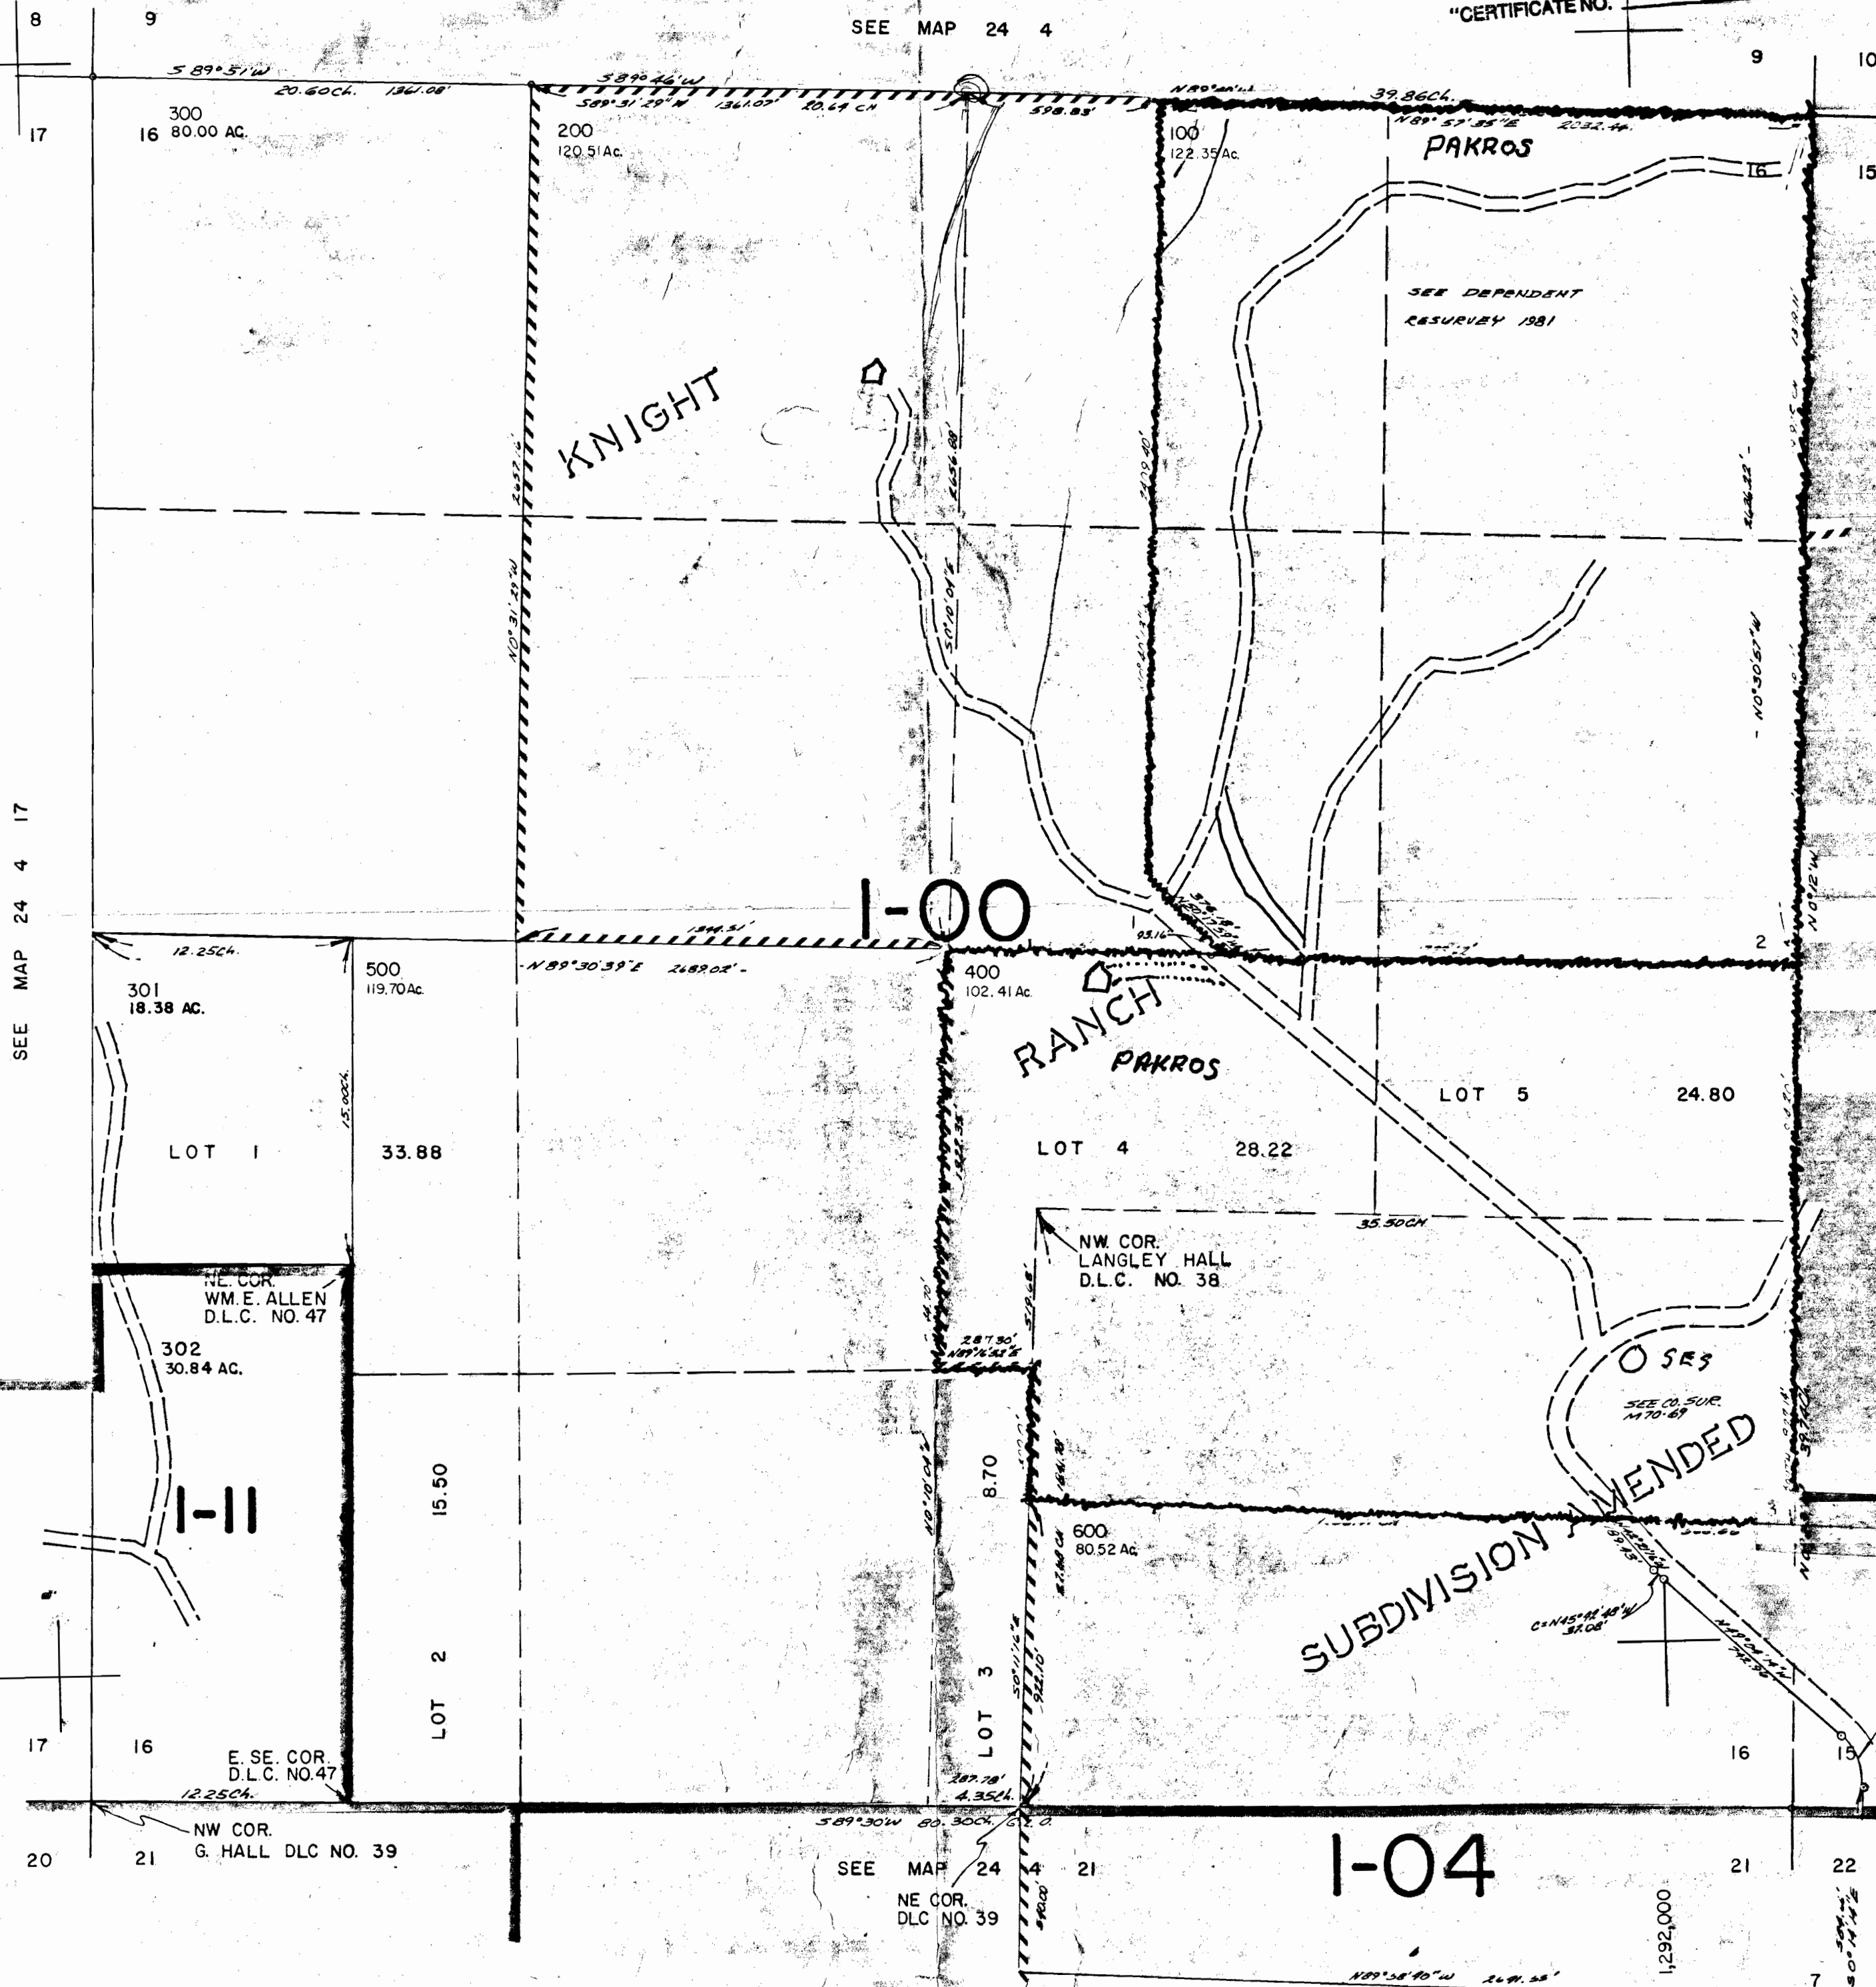

24 4 16